




ROOF PLAN

BLOCK D

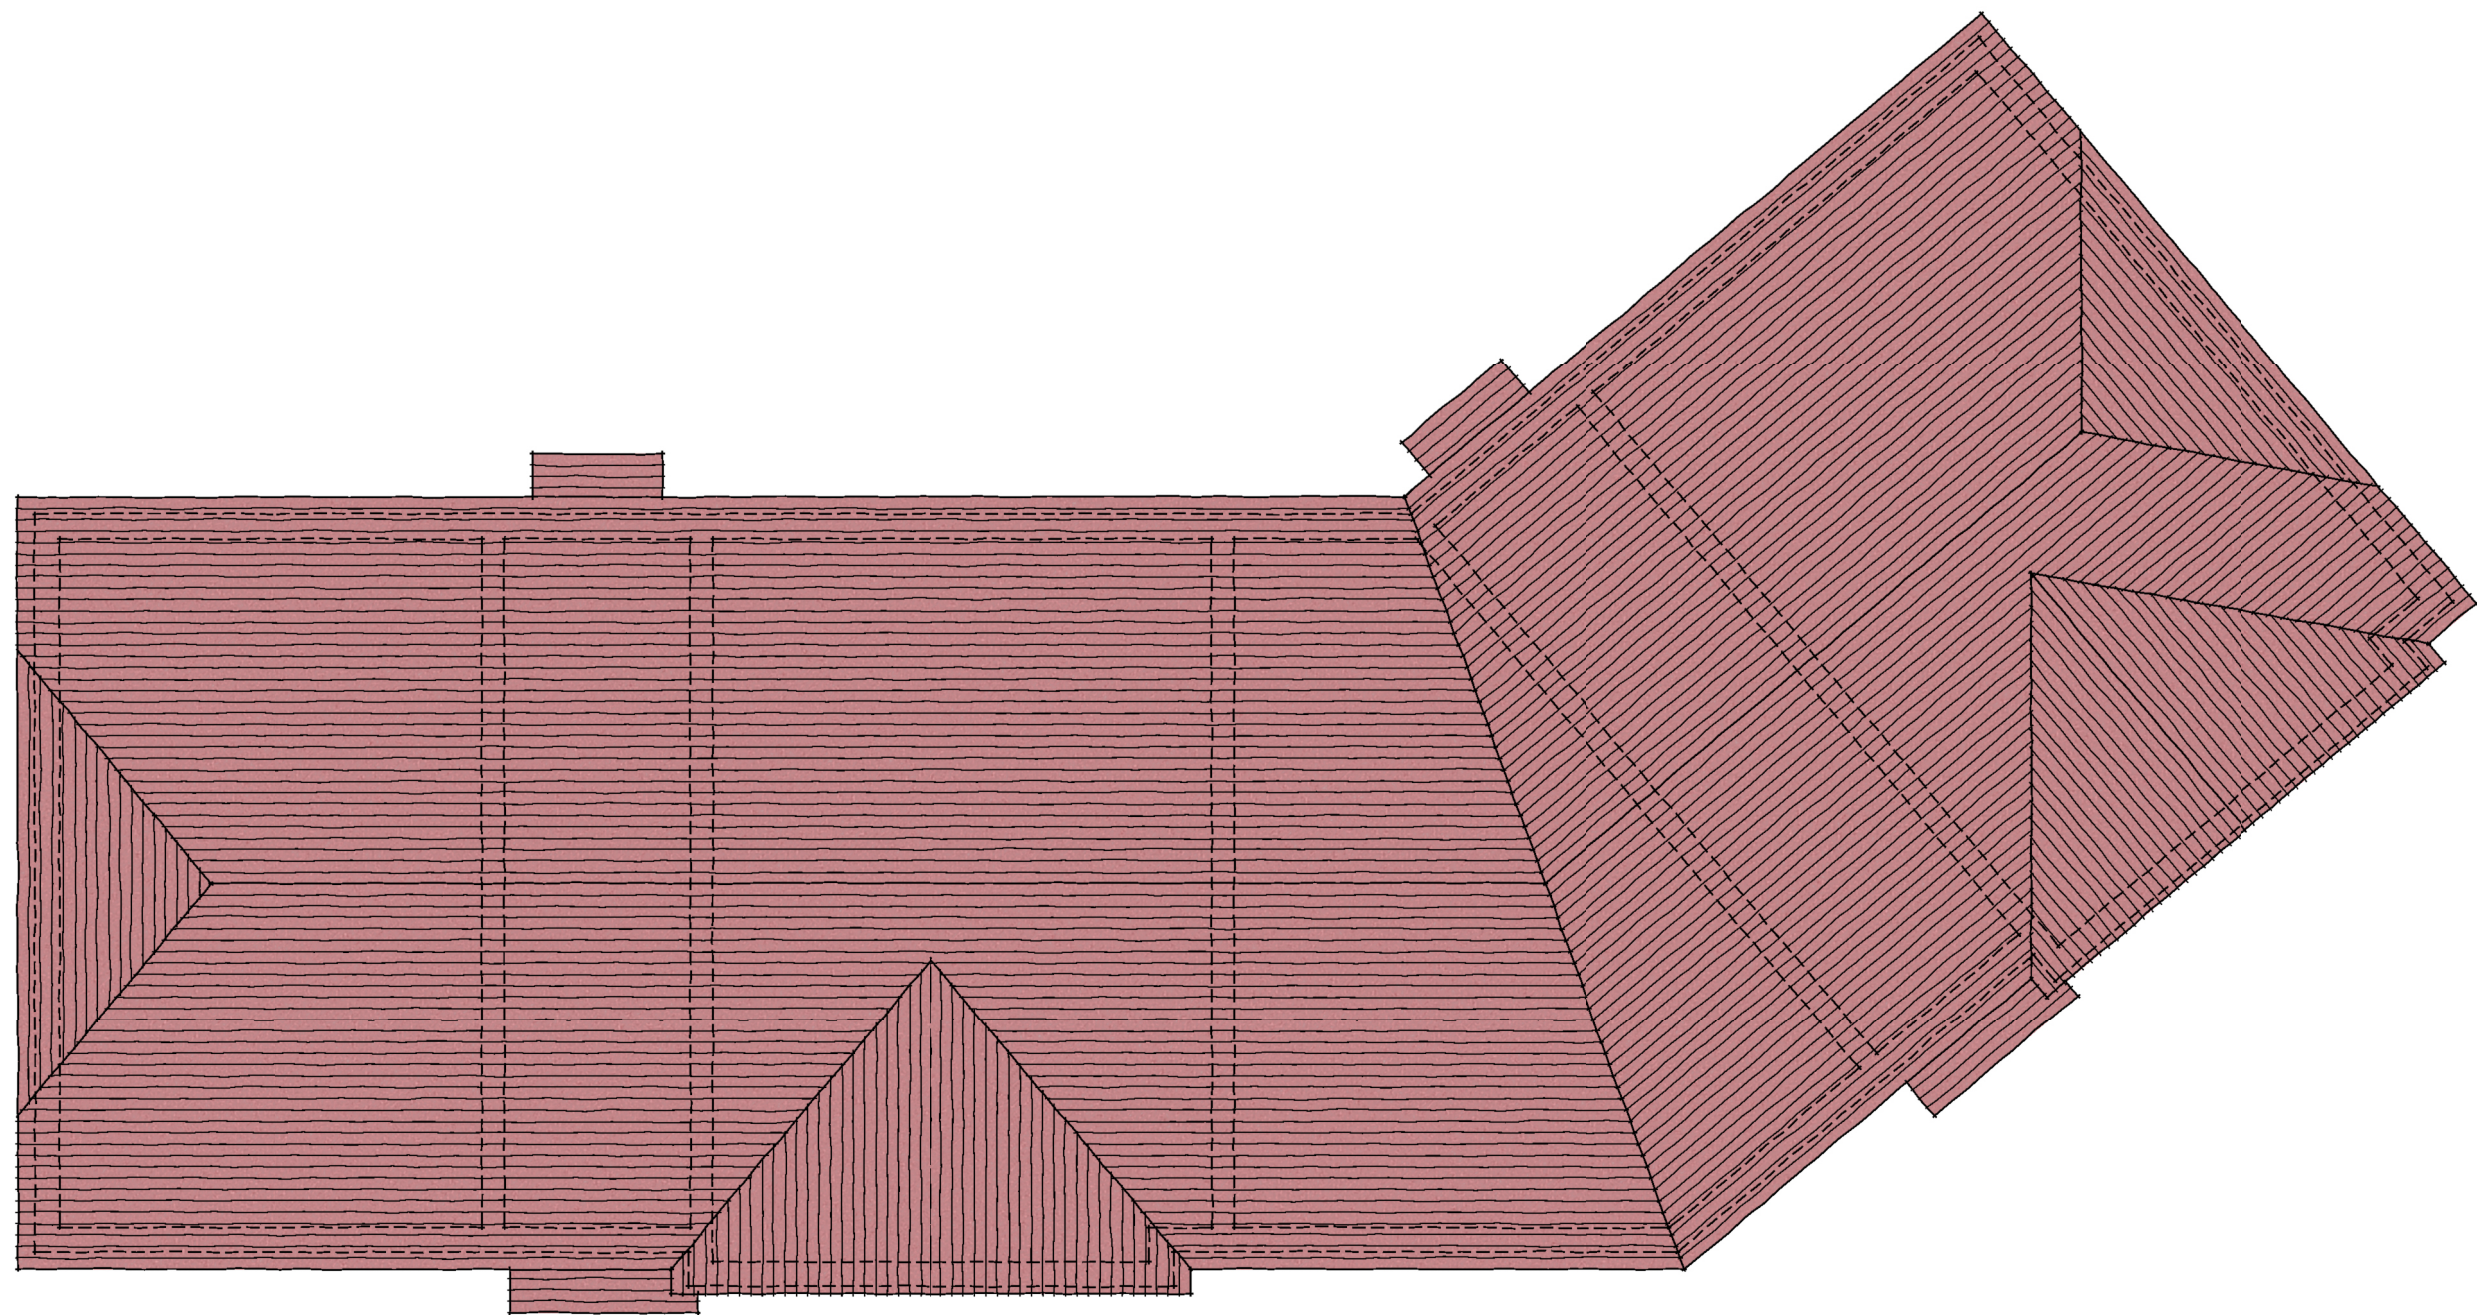

A	09.06.20	Barn hips added.				MCN	DGP
Rev.	Date	Description				Drawn	Checked
Client			Scale	1:100 @ A3	Drawn	MCN	Checked DGP
Project	Fontwell, West Sussex.		Date	Jan 2020	File	Block D	
Drawing Title	Block D Roof Plan		Drg.No.	P1549.BLKD.104	Rev.	A	
				Drawing Status	PLANNING		

AAP Architecture Ltd
Unit A, Monument Business Centre, Monument Way East, Woking, Surrey GU21 5LG
T 01483 727345 E projects@aap-arc.co.uk W aap-arc.co.uk

Under the Intellectual Property Act 2014, this drawing is the copyright of AAP Architecture Ltd.