


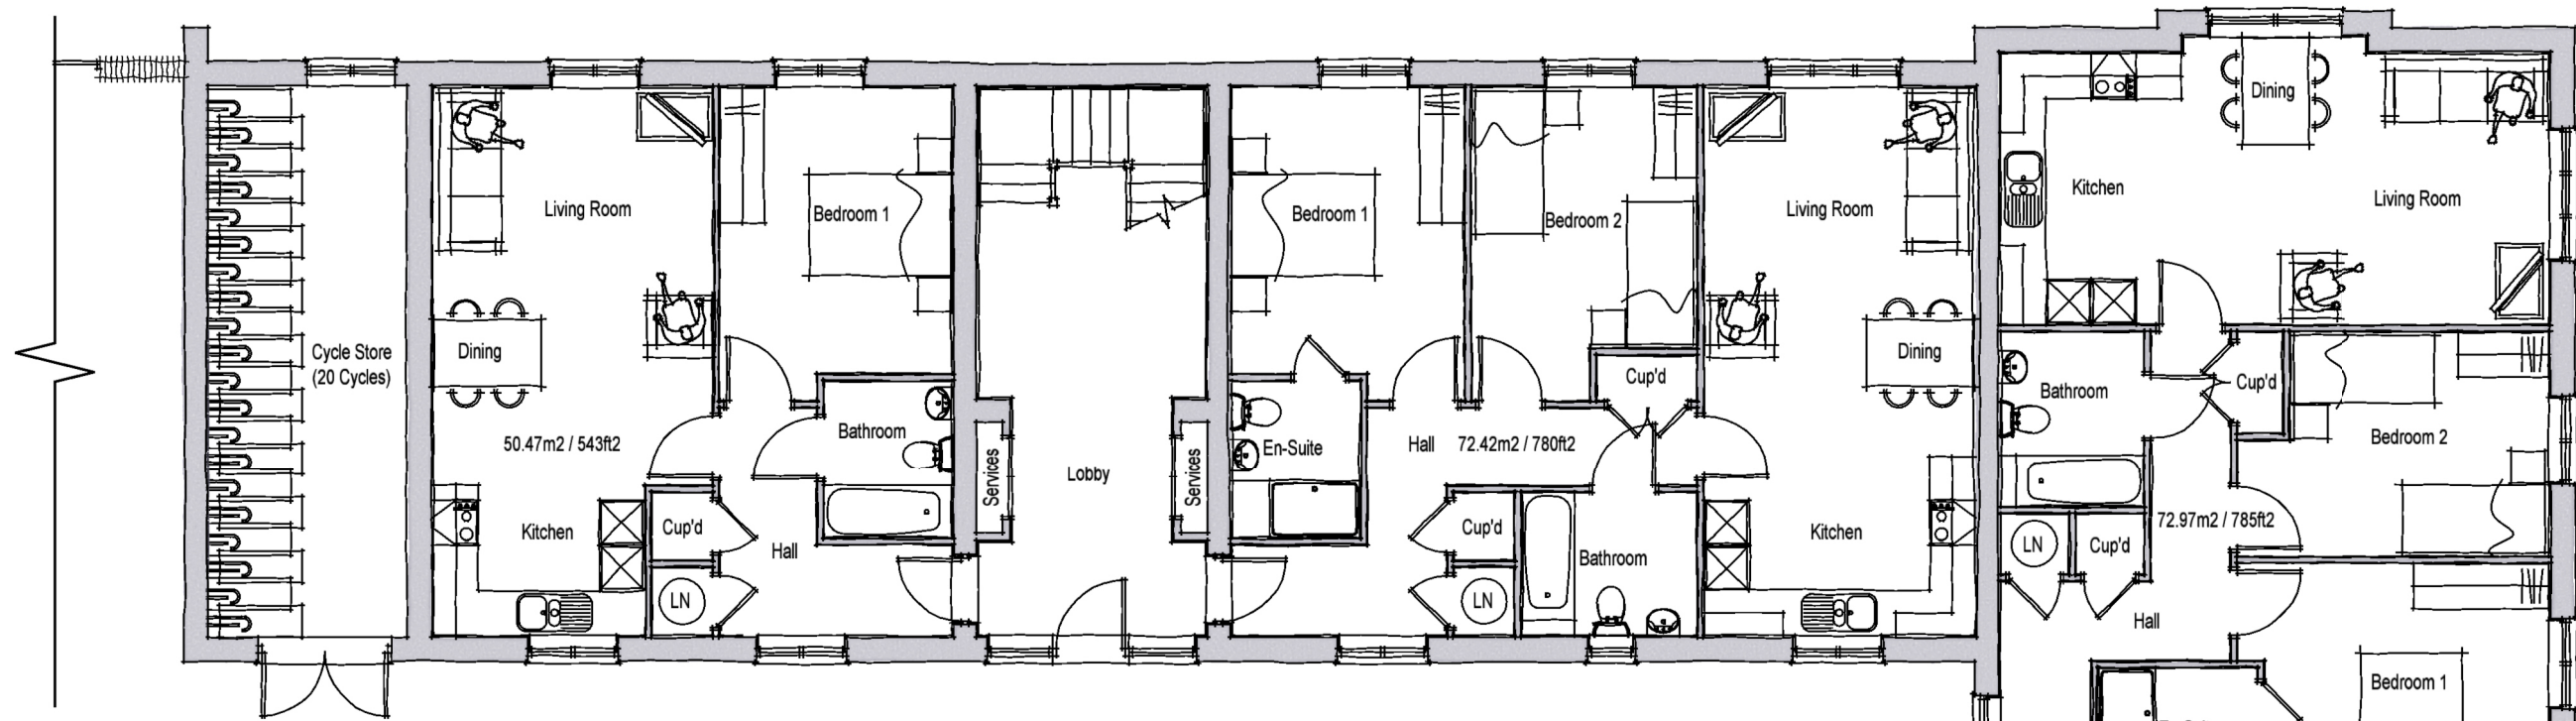

GROUND FLOOR PLAN


# BLOCK F

|      |          |                                                         |
|------|----------|---------------------------------------------------------|
| D    | 20.07.20 | 2 bed flat converted for 1 bed flat. Cycle store added. |
| C    | 08.07.20 | Amended to suit with 2nd floor replan.                  |
| B    | 11.06.20 | Amended to suit clients comments.                       |
| A    | 09.06.20 | Amended to suit clients comments.                       |
| Rev. | Date     | Description                                             |

|       |         |
|-------|---------|
| ACG   | DGP     |
| ACG   | DGP     |
| MCN   | DGP     |
| MCN   | DGP     |
| Drawn | Checked |

|               |                              |         |                 |       |         |                |          |
|---------------|------------------------------|---------|-----------------|-------|---------|----------------|----------|
| Client        | dandara                      | Scale   | 1:100 @ A3      | Drawn | MCN     | Checked        | DGP      |
| Project       | Fontwell,<br>West Sussex.    | Date    | Jan 2020        | File  | Block F |                |          |
| Drawing Title | Block F<br>Ground Floor Plan | Drg.No. | P1549.BLK.F.201 | Rev.  | D       | Drawing Status | PLANNING |

**aap**  
architecture

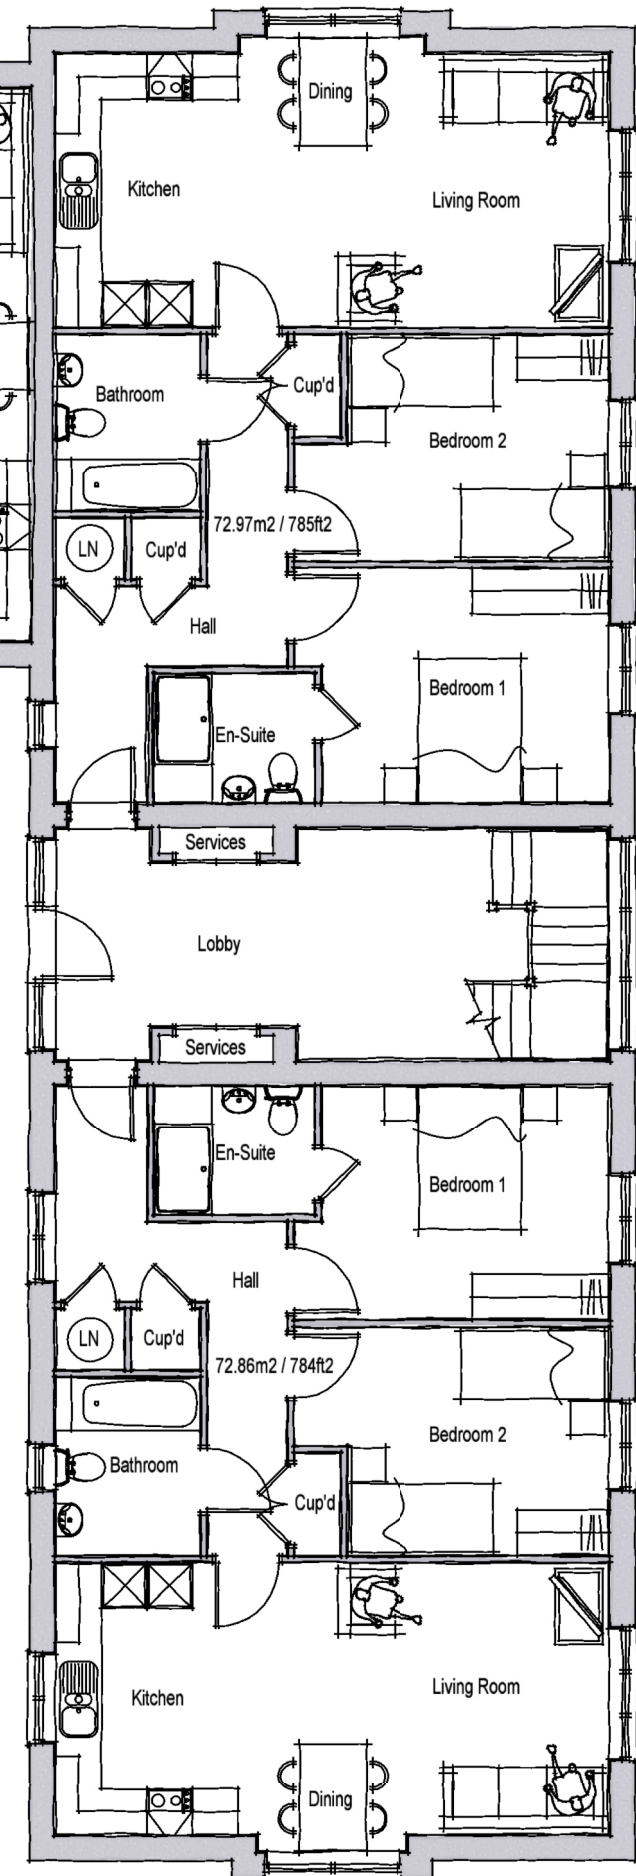

**AAP Architecture Ltd**  
Unit A, Monument Business Centre, Monument Way East, Woking, Surrey GU21 5LG  
T 01483 727345 E projects@aap-arc.co.uk W aap-arc.co.uk

Under the Intellectual Property Act 2014, this drawing is the copyright of AAP Architecture Ltd.