


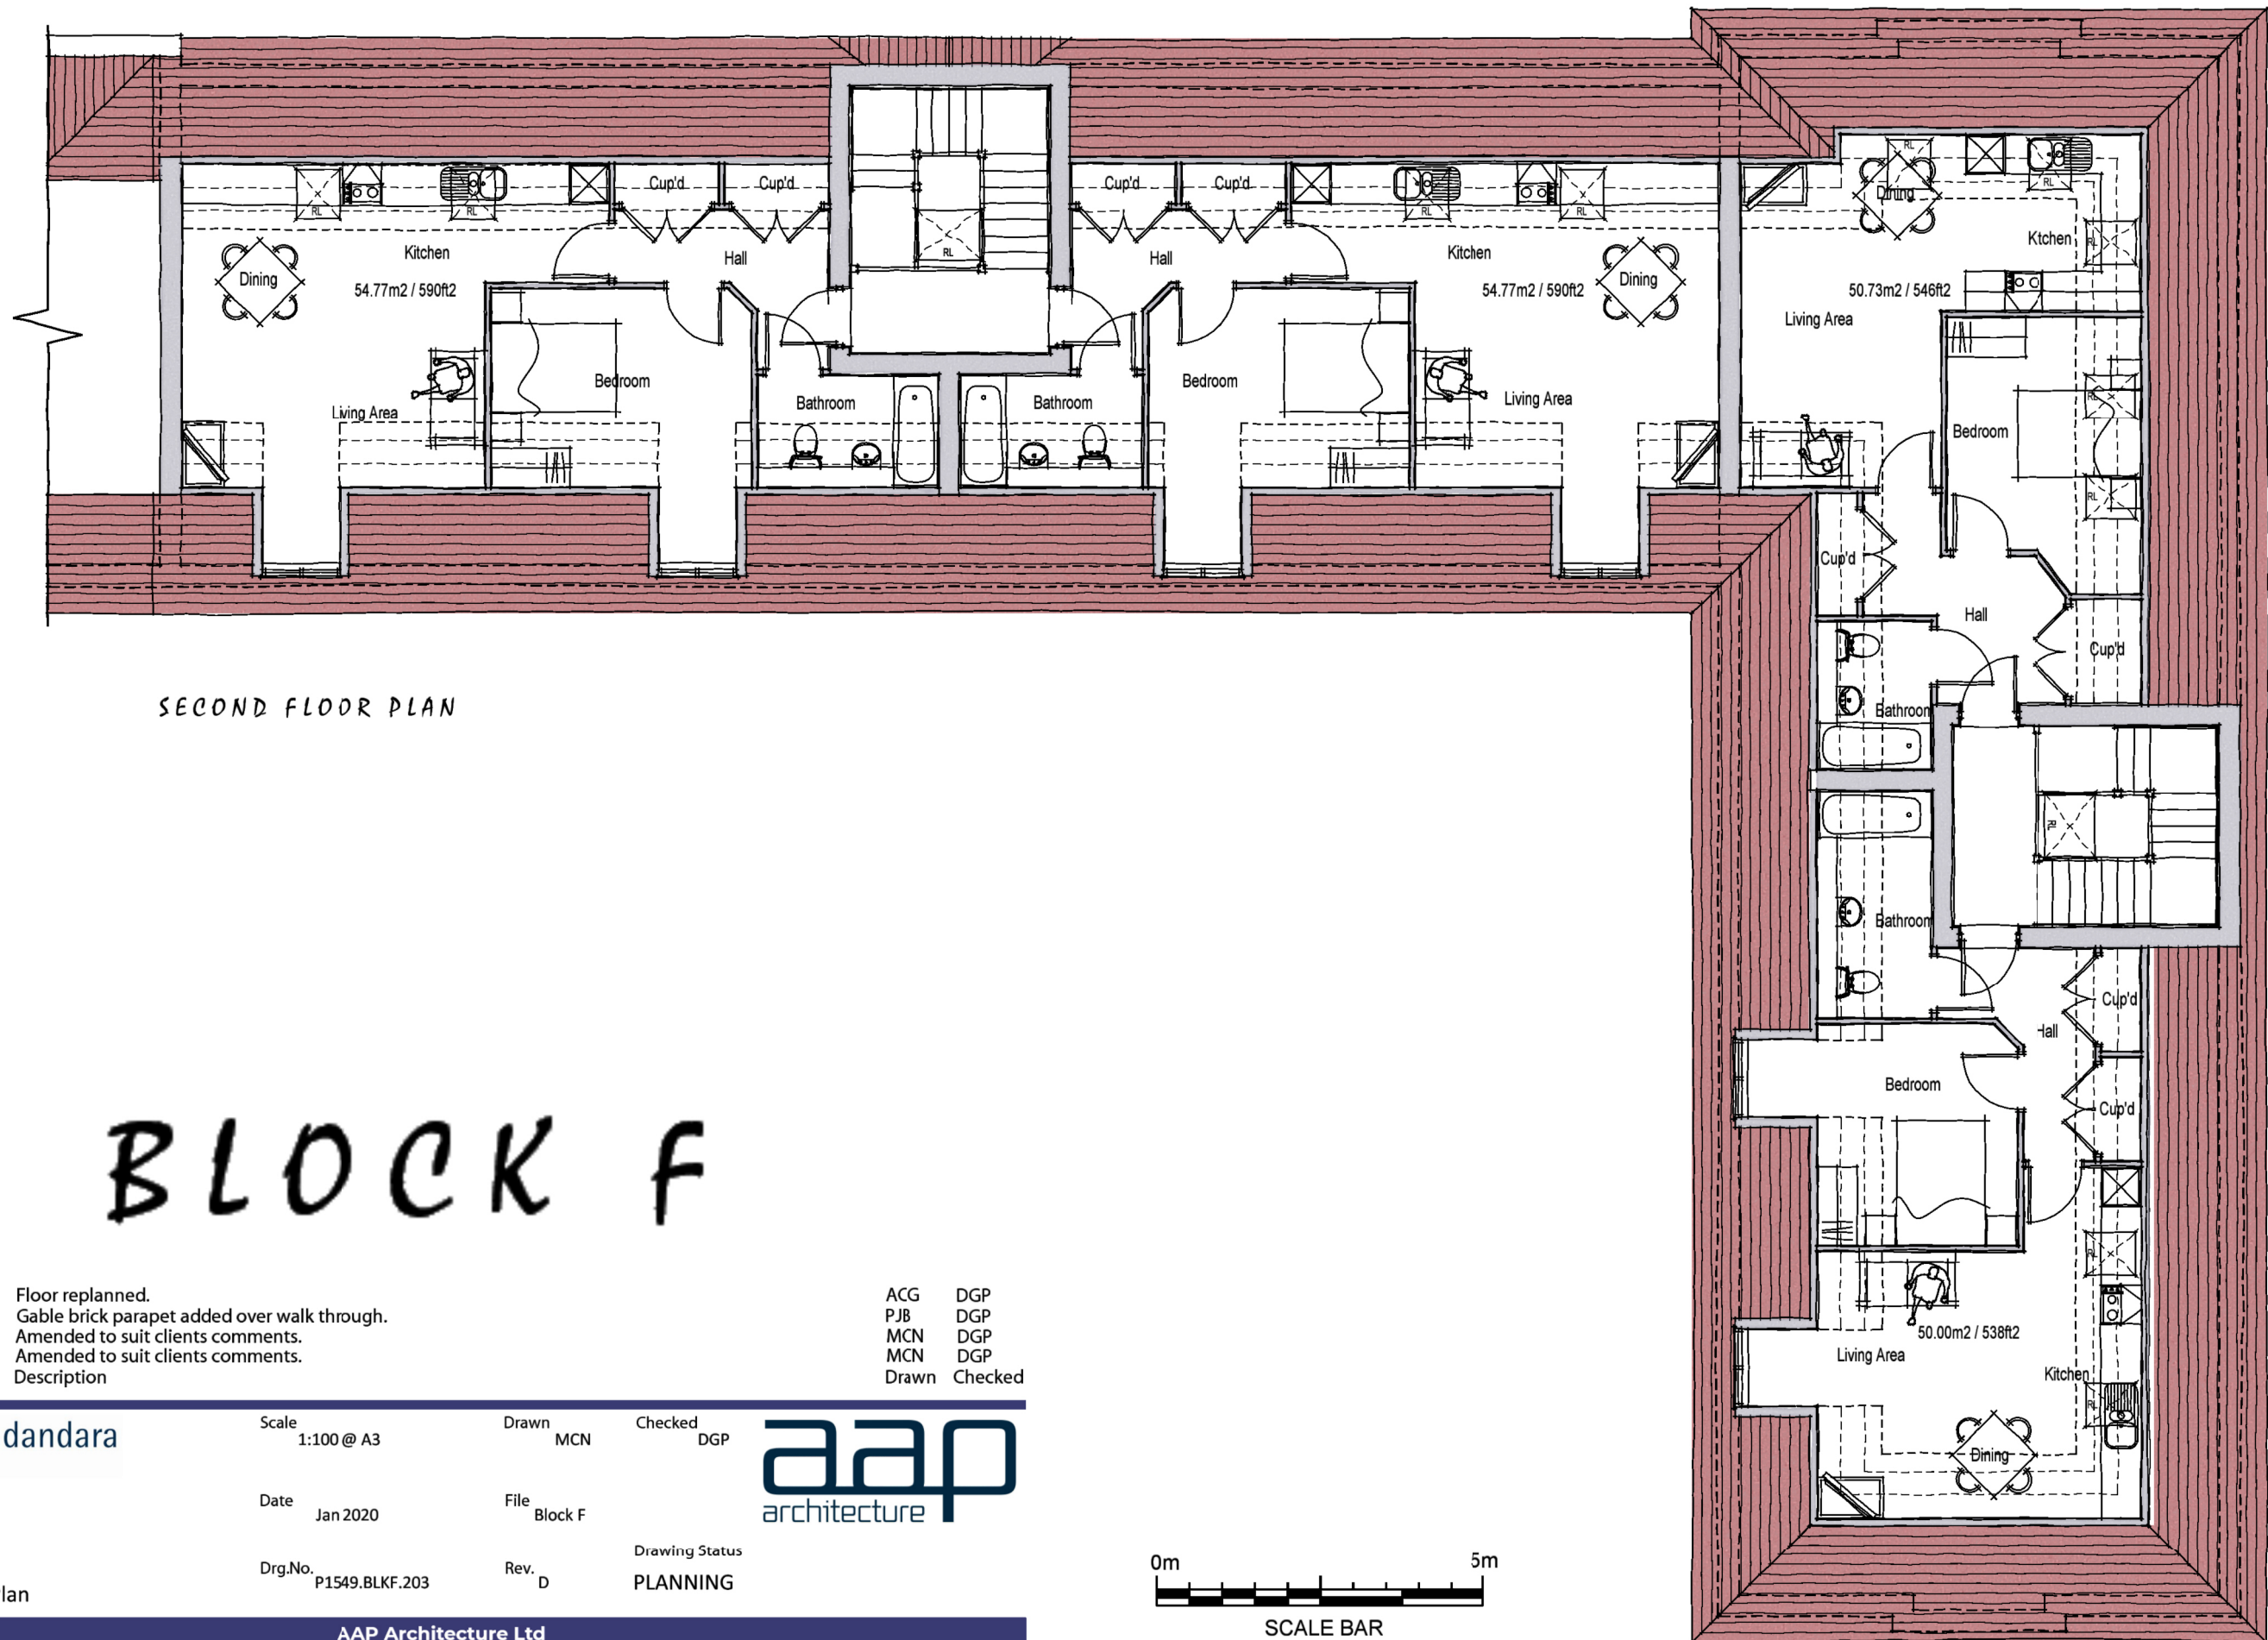

SECOND FLOOR PLAN

BLOCK F

Rev.	Date	Description
D	08.07.20	Floor replanned.
C	17.06.20	Gable brick parapet added over walk through.
B	11.06.20	Amended to suit clients comments.
A	09.06.20	Amended to suit clients comments.

ACG	DGP
PJB	DGP
MCN	DGP
MCN	DGP
Drawn	Checked

Client 

Scale 1:100 @ A3

Drawn MCN Checked DGP

Project
Fontwell,
West Sussex.

Date Jan 2020

File Block F

Drawing Title
Block F
Second Floor Plan

Drg.No. P1549.BLK.F.203

Rev. D Drawing Status
PLANNING

aap
architecture



SCALE BAR

AAP Architecture Ltd
Unit A, Monument Business Centre, Monument Way East, Woking, Surrey GU21 5LG
T 01483 727345 E projects@aap-arc.co.uk W aap-arc.co.uk

Under the Intellectual Property Act 2014, this drawing is the copyright of AAP Architecture Ltd.