


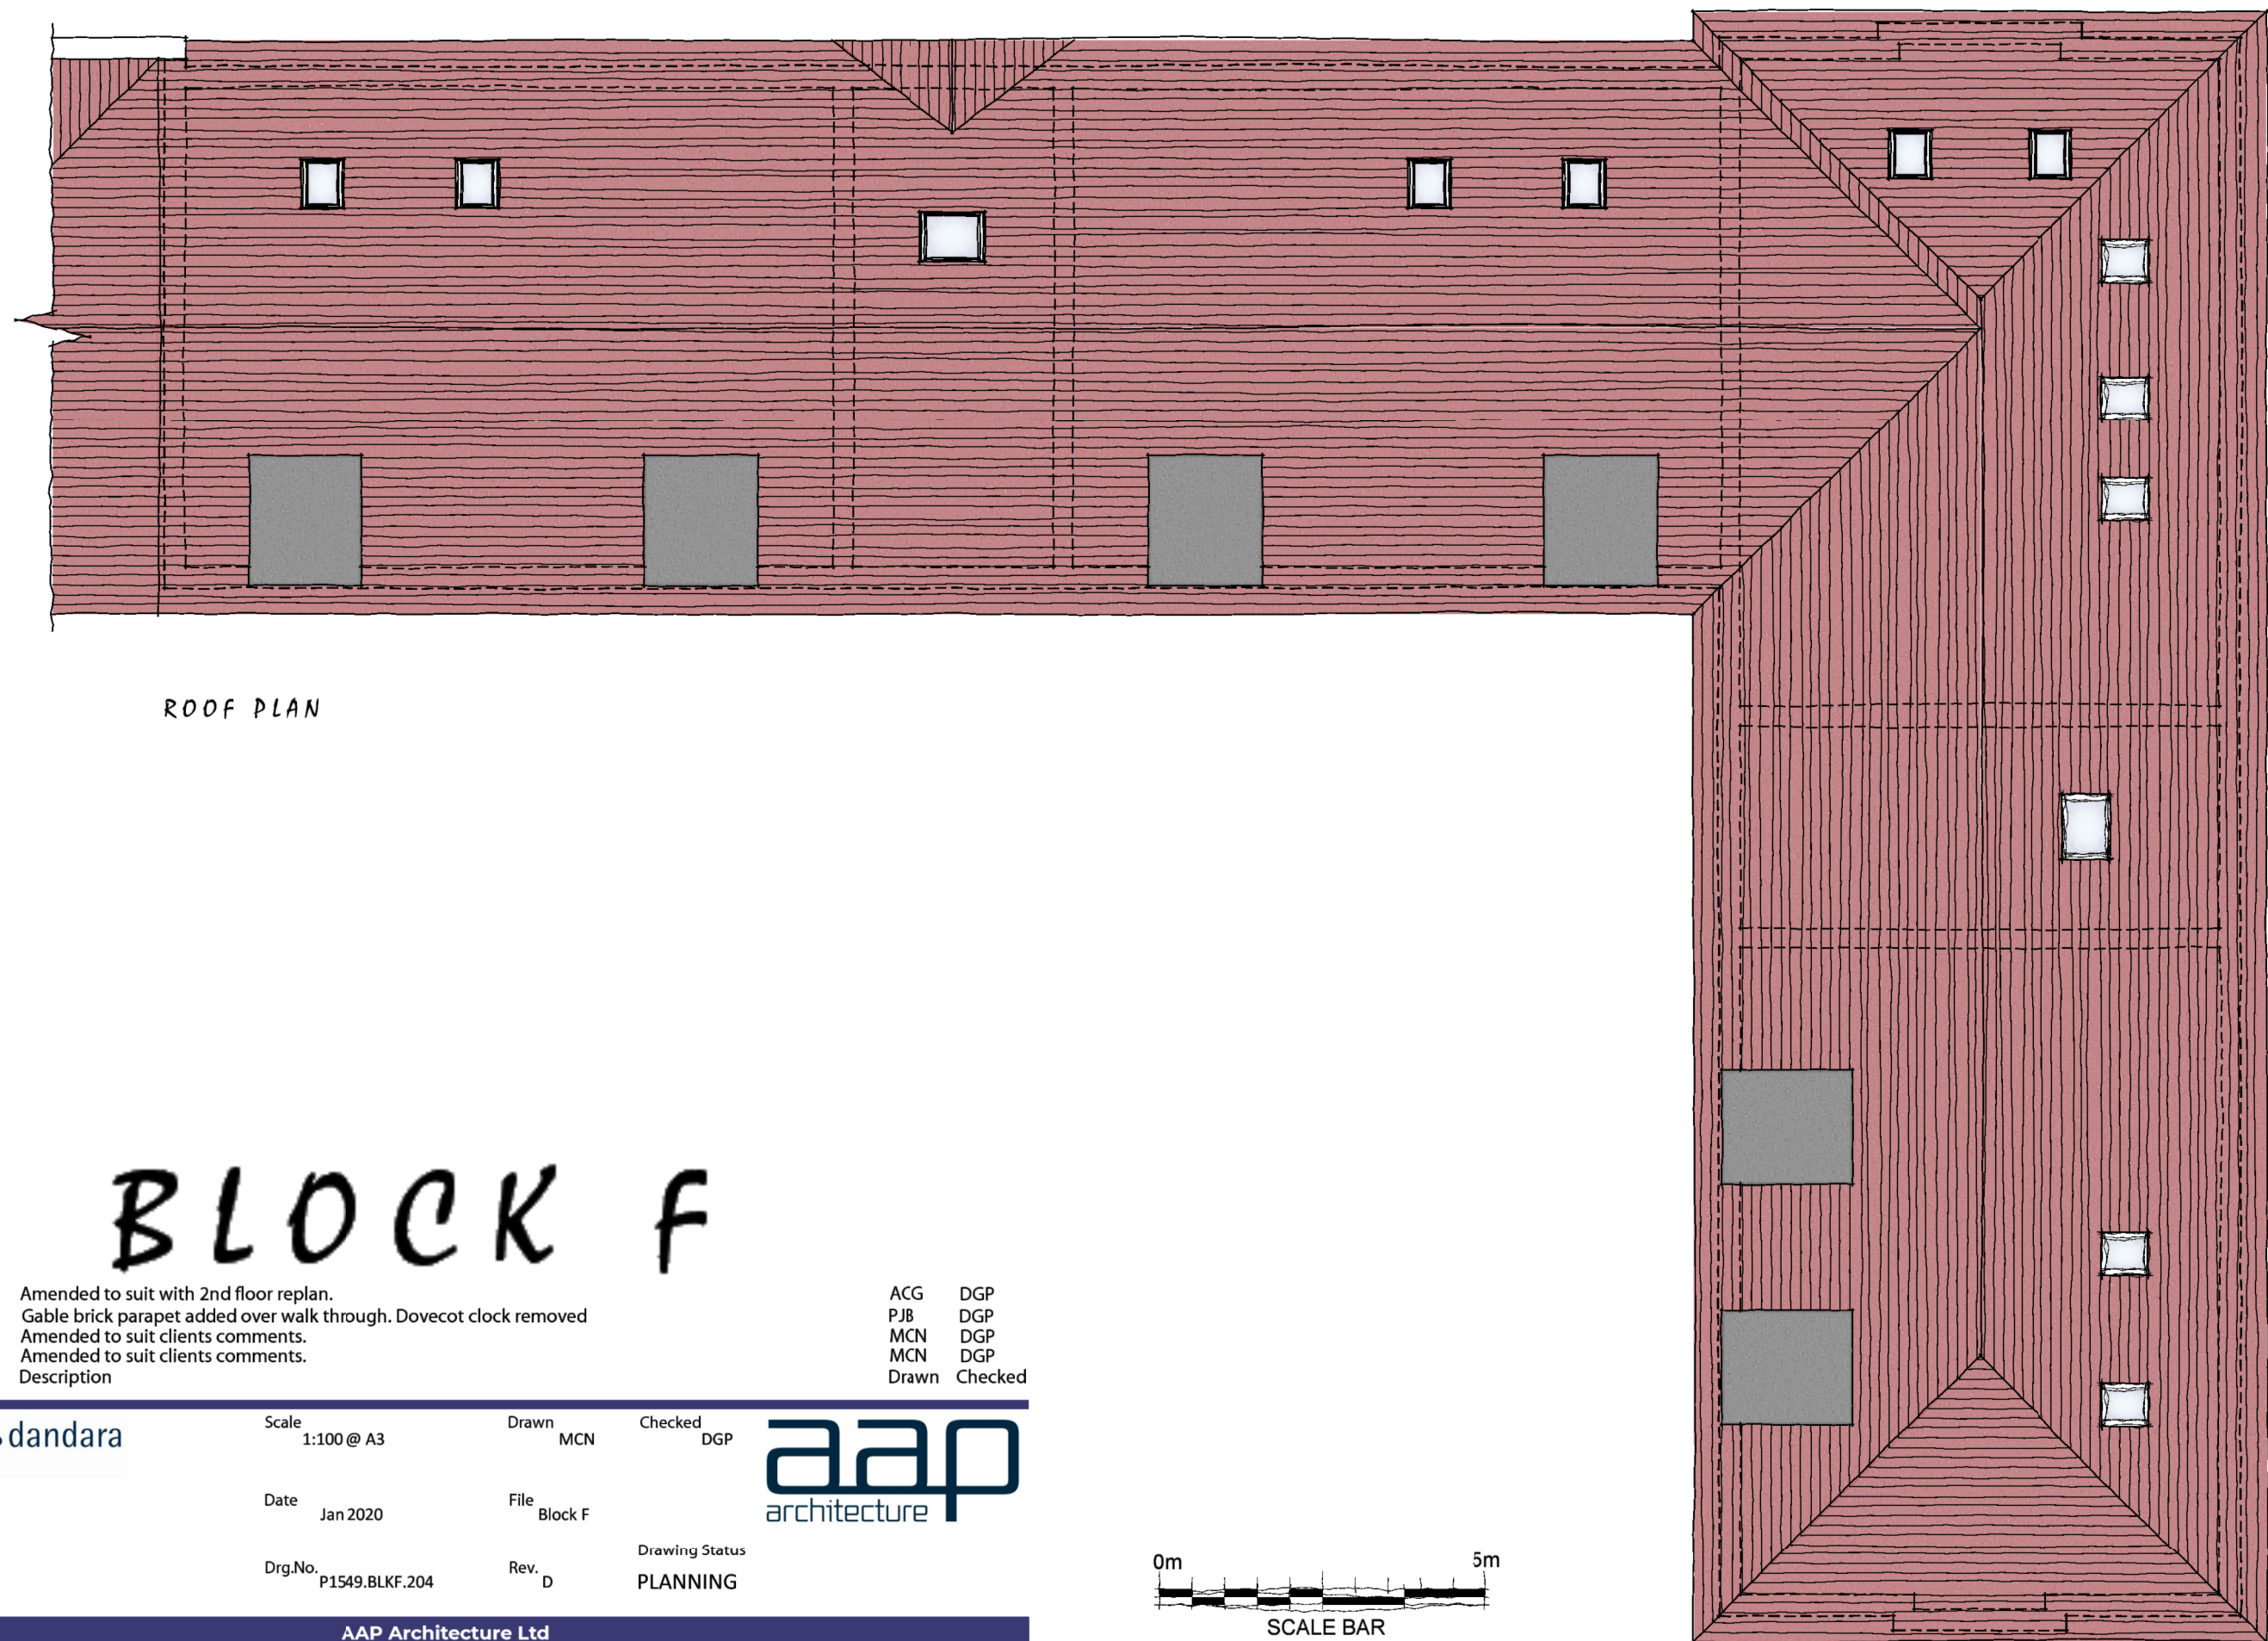


ROOF PLAN

BLOCK F

D	08.07.20	Amended to suit with 2nd floor replan.	ACG	DGP
C	17.06.20	Gable brick parapet added over walk through. Dovecot clock removed	PJB	DGP
B	11.06.20	Amended to suit clients comments.	MCN	DGP
A	09.06.20	Amended to suit clients comments.	MCN	DGP
Rev.	Date	Description	Drawn	Checked

Client		Scale	1:100 @ A3	Drawn	MCN	Checked	DGP
Project	Fontwell, West Sussex.	Date	Jan 2020	File	Block F		
Drawing Title	Block F Roof Plan	Drg.No.	P1549.BLK.F.204	Rev.	D	Drawing Status	PLANNING

 

AAP Architecture Ltd
Unit A, Monument Business Centre, Monument Way East, Woking, Surrey GU21 5LG
T 01483 727345 E projects@aap-arc.co.uk W aap-arc.co.uk

Under the Intellectual Property Act 2014, this drawing is the copyright of AAP Architecture Ltd.