



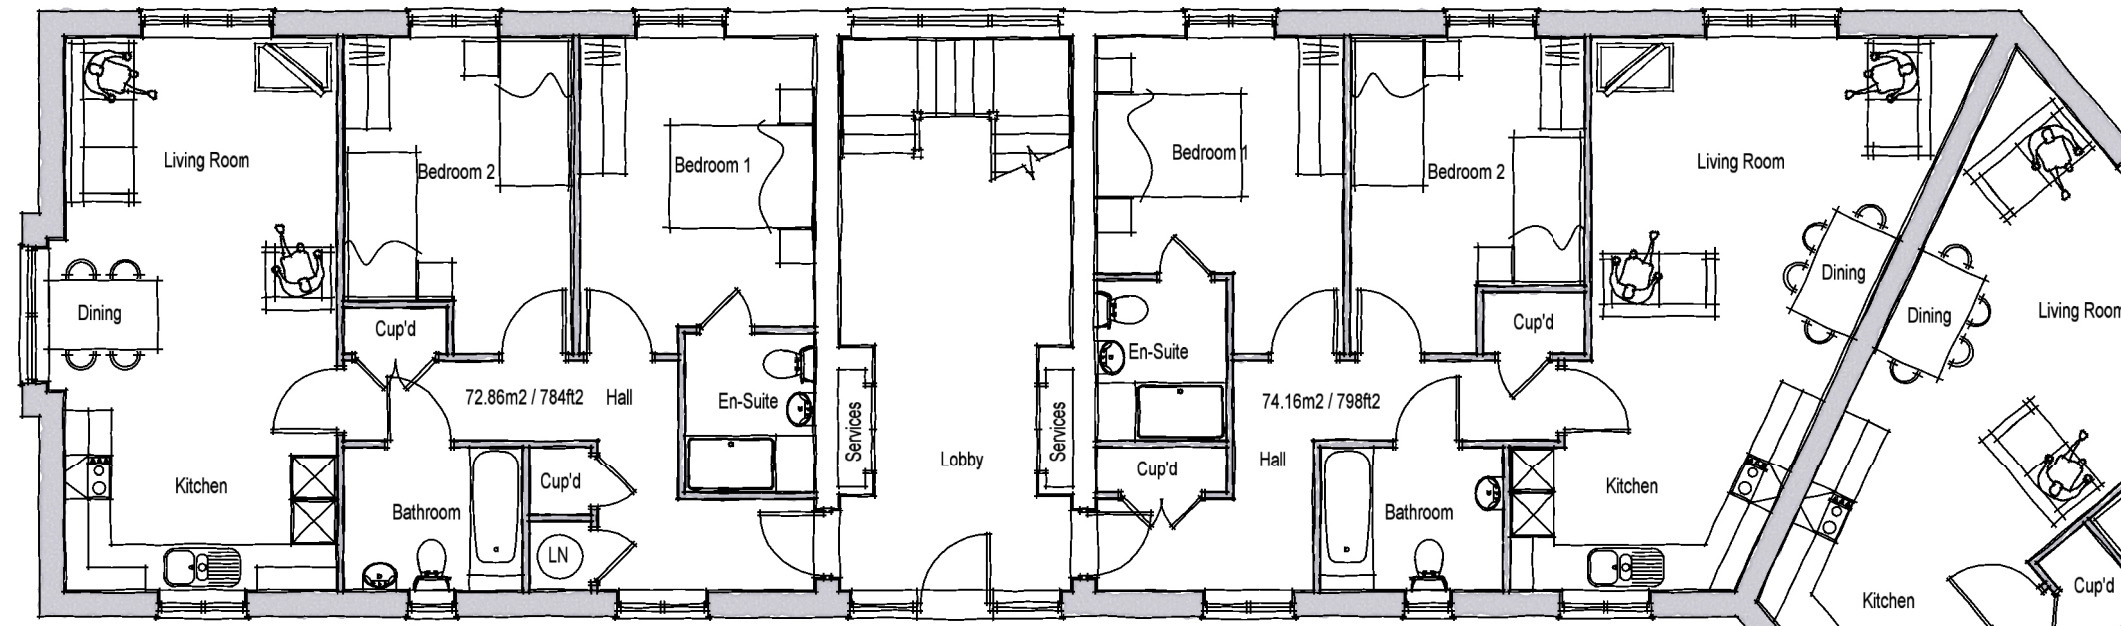

GROUND FLOOR PLAN

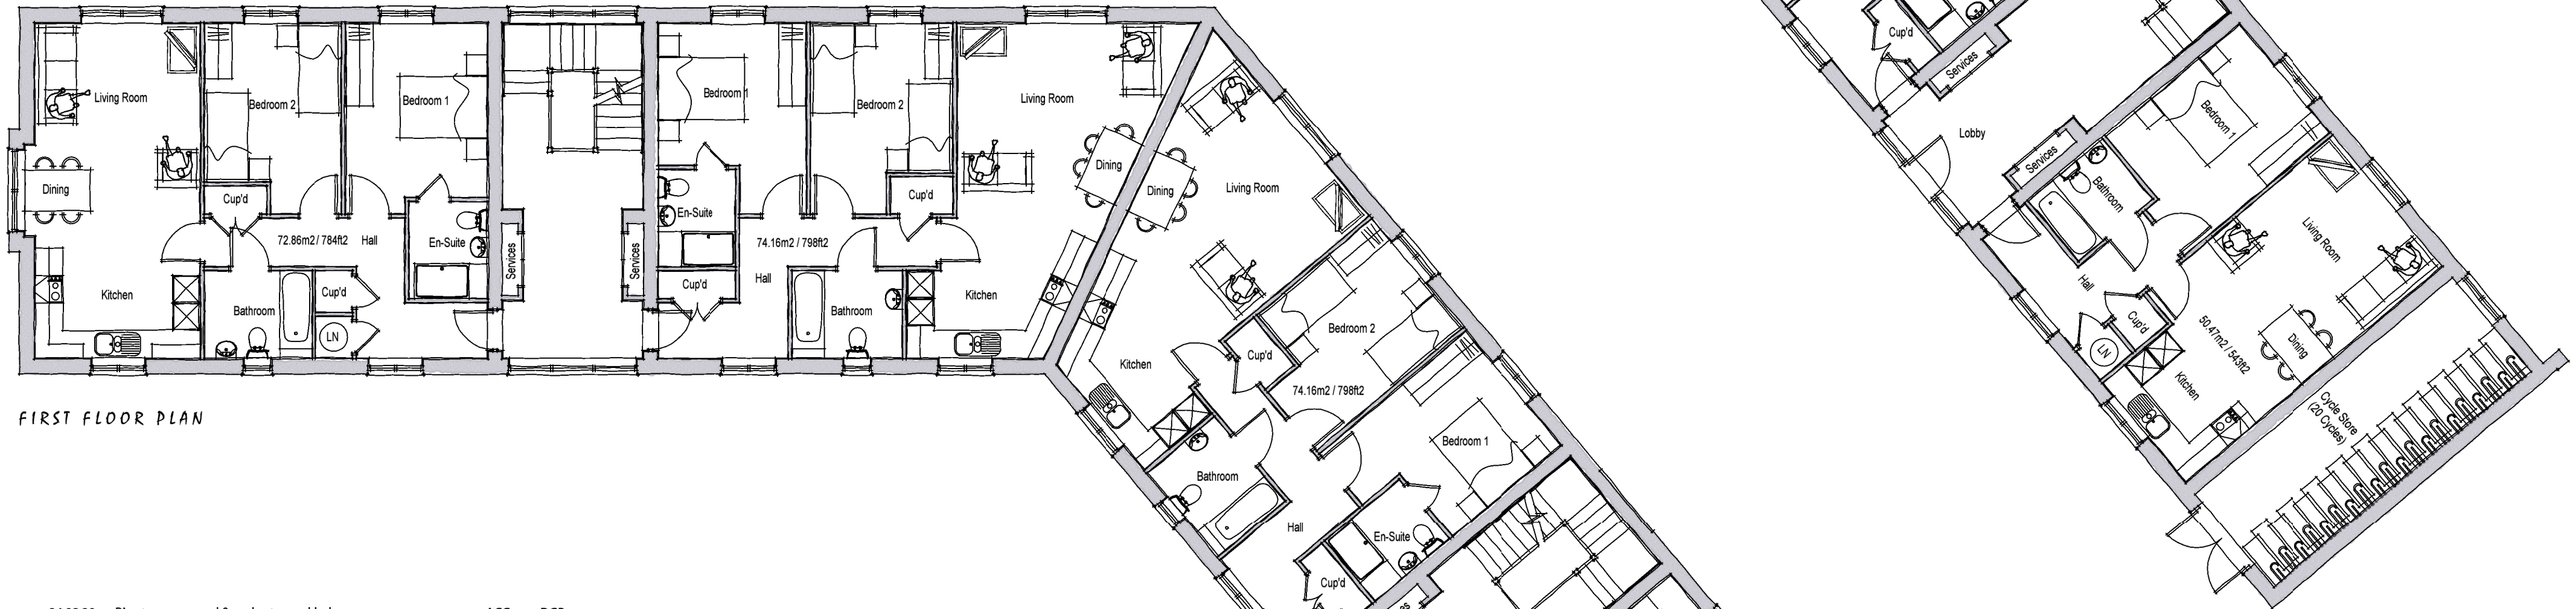

FIRST FLOOR PLAN

F	24.08.20	Bin store removed & cycle store added.	ACG	DGP
E	20.07.20	2 bed flat converted for 1 bed flat. Bin store removed.	ACG	DGP
D	09.07.20	Amended to suit with 2nd floor replan.	ACG	DGP
C	17.06.20	Juliette balconies removed, replaced with windows on first floor	PJB	DGP
B	12.06.20	Amended to suit clients comments.	MCN	DGP
A	09.06.20	Amended to suit clients comments.	MCN	DGP
Rev.	Date	Description	Drawn	Checked

Client



Project

Fontwell,
West Sussex.

Drawing Title

Block G
Ground & First Floor Plans

Scale 1:100 @ A2

Drawn MCN

Checked DGP

Date Jan 2020

File Block G

Drawing Status

Drg.No. P1549.BLKG.201

Rev. F

PLANNING

BLOCK G

AAP Architecture Ltd
Unit A, Monument Business Centre, Monument Way East, Woking, Surrey GU21 5LG
T 01483 727345 E projects@aap-arc.co.uk W aap-arc.co.uk

Under the Intellectual Property Act 2014, this drawing is the copyright of AAP Architecture Ltd.



SCALE BAR