



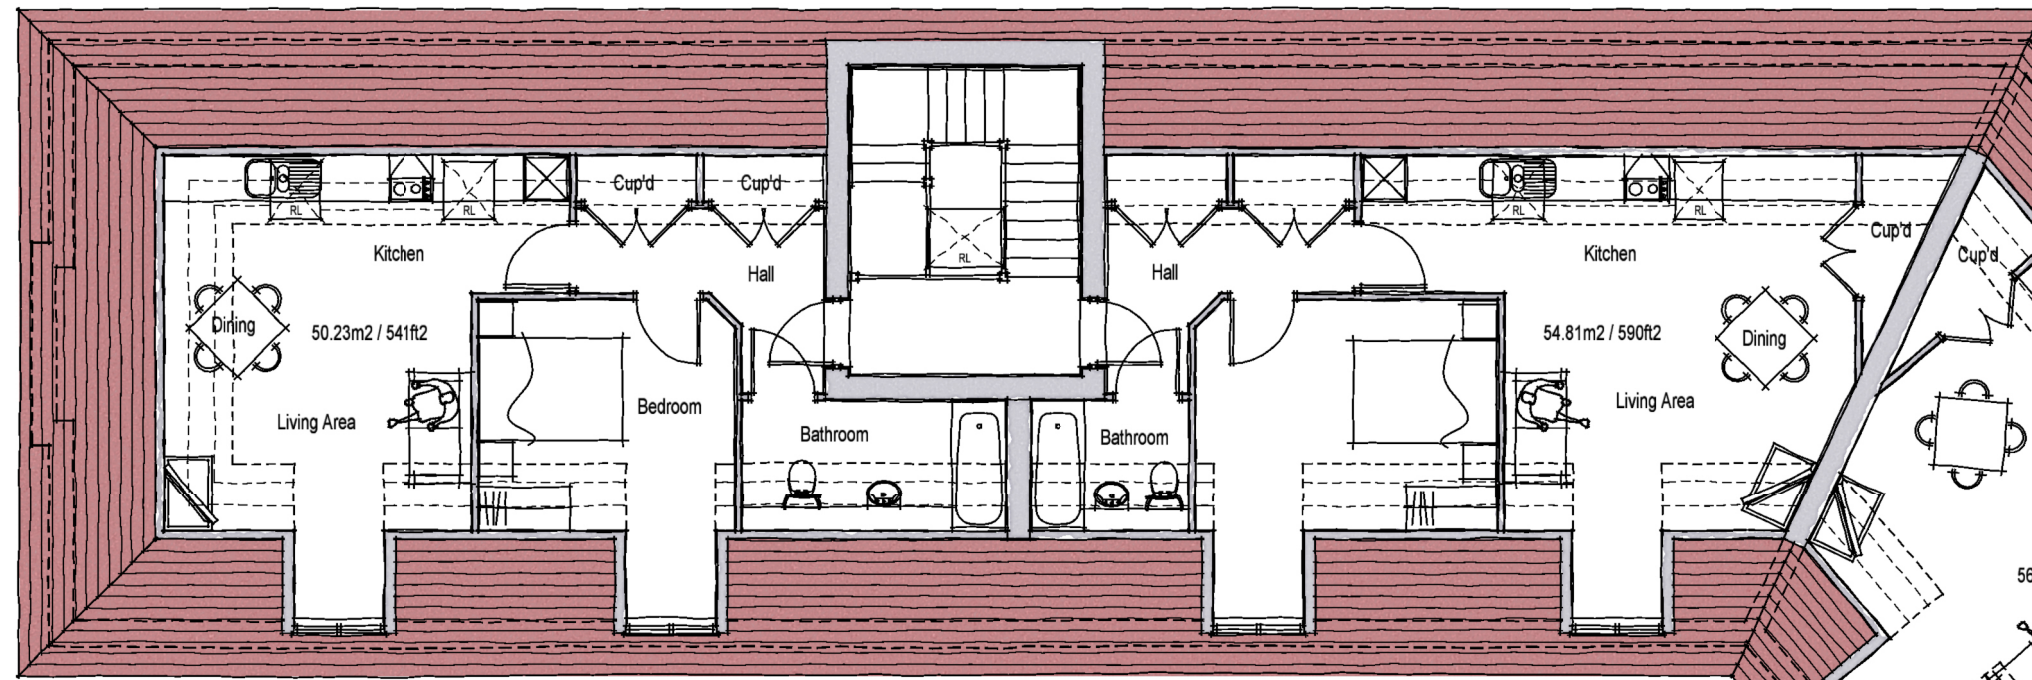

SECOND FLOOR PLAN

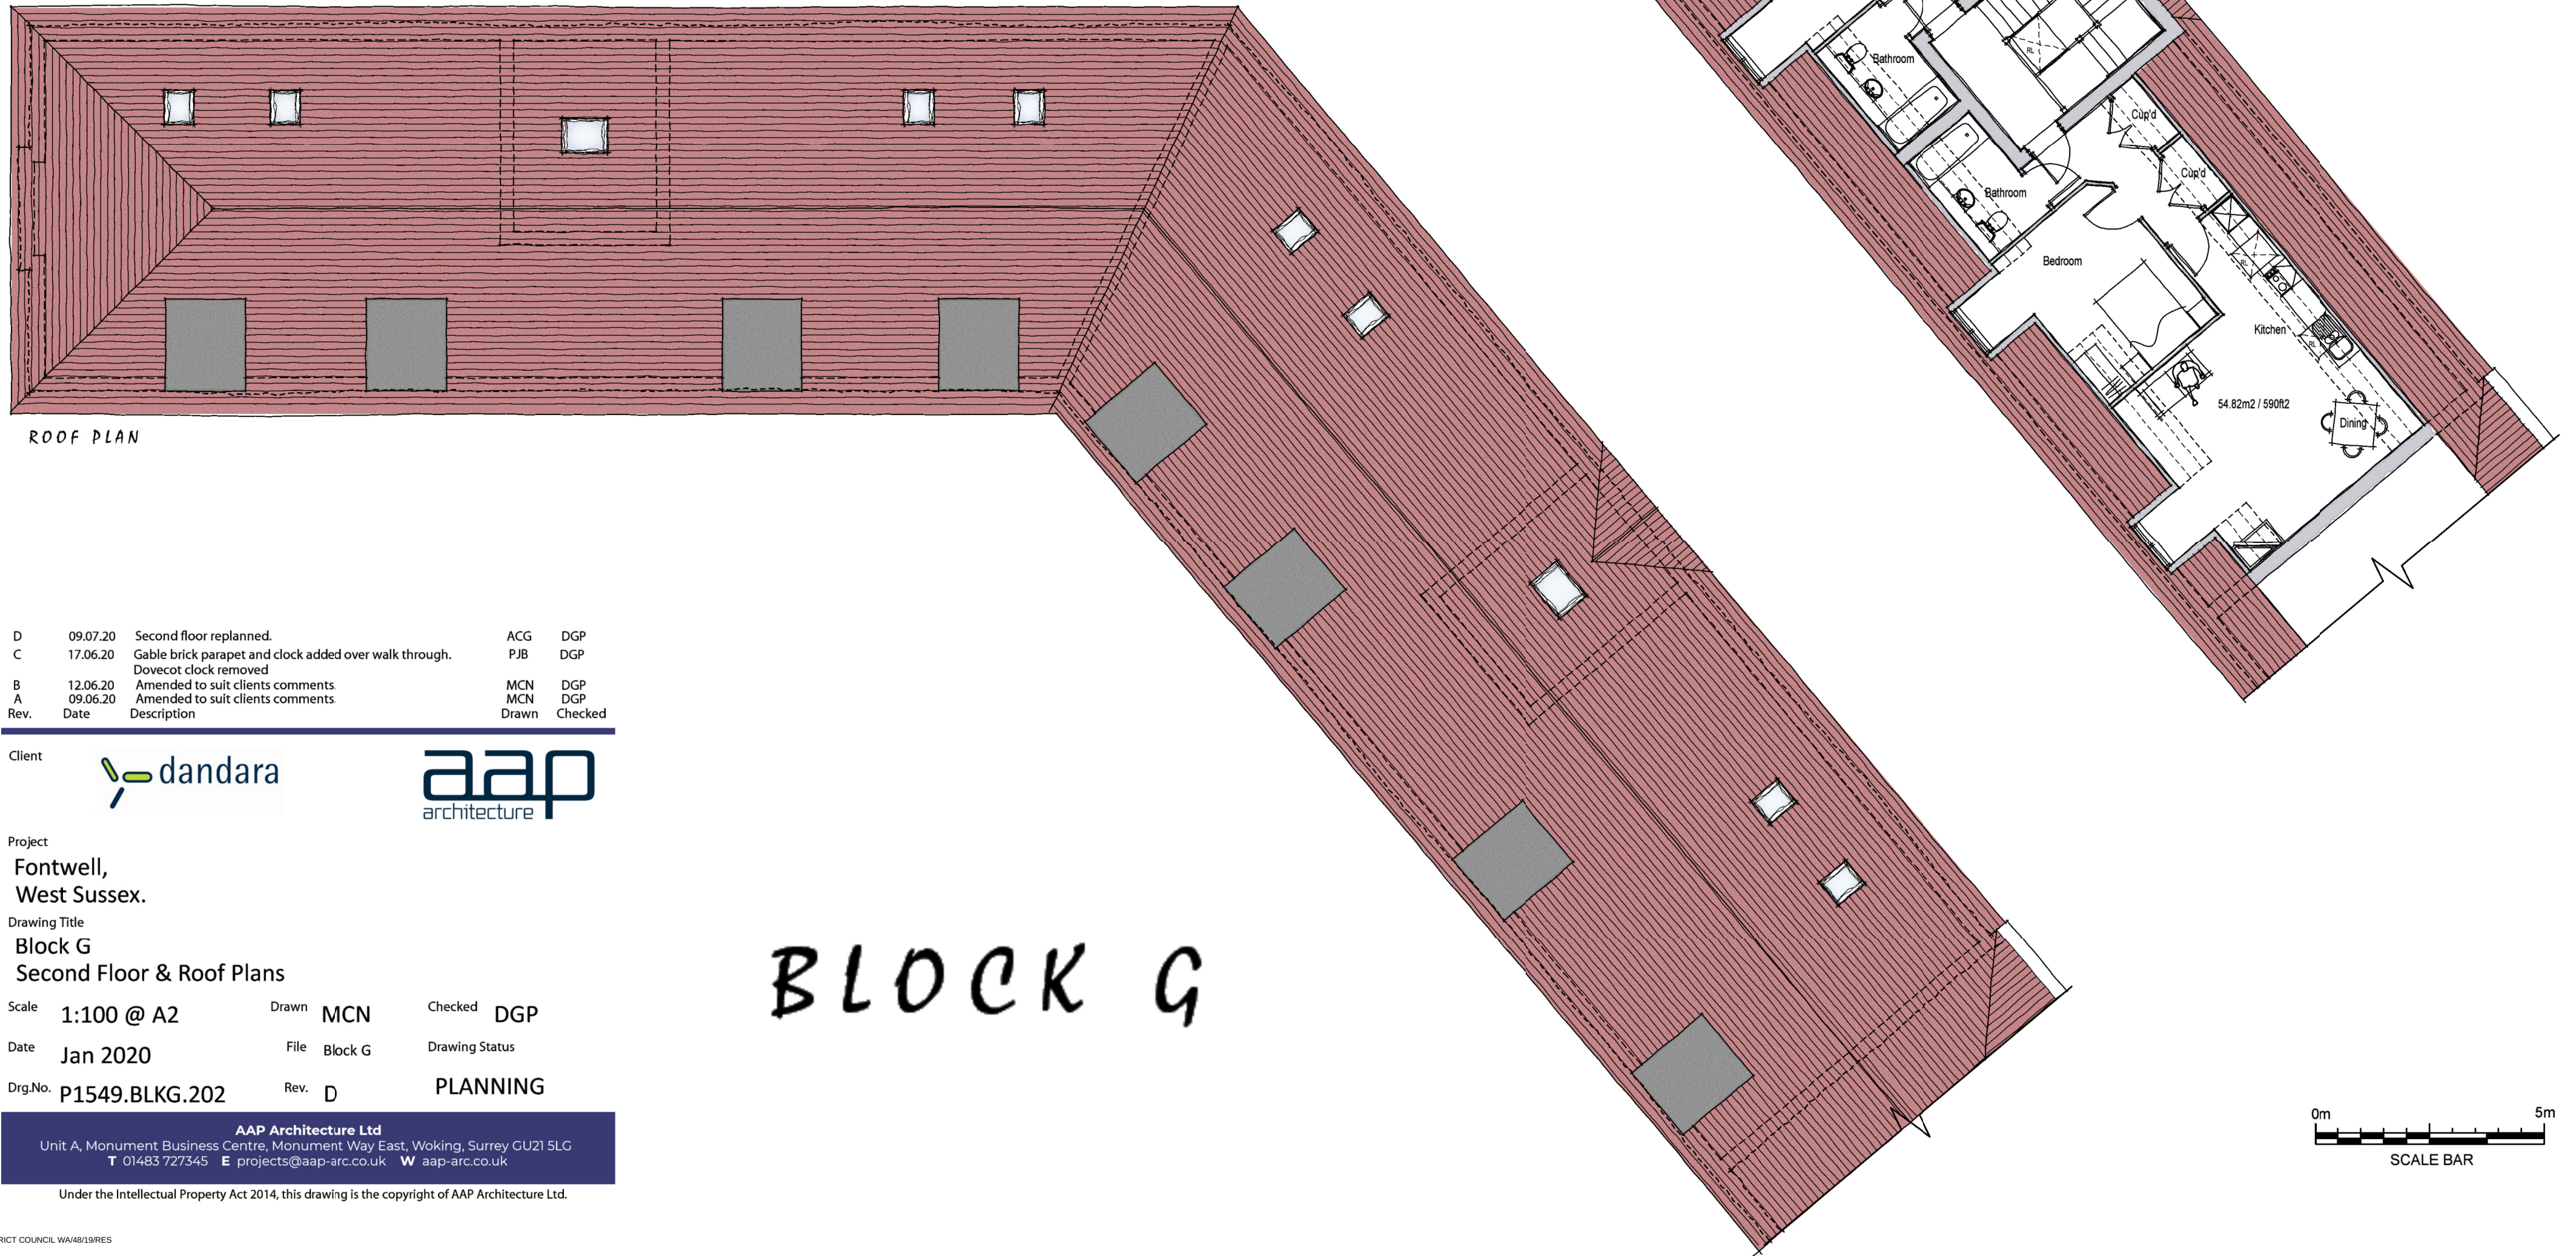

ROOF PLAN

D	09.07.20	Second floor replanned.	ACG	DGP
C	17.06.20	Gable brick parapet and clock added over walk through. Dovecot clock removed	PJB	DGP
B	12.06.20	Amended to suit clients comments.	MCN	DGP
A	09.06.20	Amended to suit clients comments.	MCN	DGP
Rev.	Date	Description	Drawn	Checked

Client



Project

Fontwell,
West Sussex.

Drawing Title

Block G
Second Floor & Roof Plans

Scale 1:100 @ A2 Drawn MCN Checked DGP

Date Jan 2020 File Block G Drawing Status

Drg.No. P1549.BLKG.202 Rev. D PLANNING

BLOCK G

AAP Architecture Ltd
Unit A, Monument Business Centre, Monument Way East, Woking, Surrey GU21 5LG
T 01483 727345 E projects@aap-arc.co.uk W aap-arc.co.uk

Under the Intellectual Property Act 2014, this drawing is the copyright of AAP Architecture Ltd.



SCALE BAR