


 

FRONT ELEVATION

BLOCK G

E	20.07.20	Amended to suit with ground floor replan.	ACG	DGP
D	09.07.20	Amended to suit with 2nd floor replan.	ACG	DGP
C	17.06.20	Juliette balconies removed, replaced with windows on first floor. Gable brick parapet and clock added over walk through. Dovecot clock removed	PJB	DGP
B	12.06.20	Amended to suit clients comments.	MCN	DGP
A	09.06.20	Amended to suit clients comments.	MCN	DGP
Rev.	Date	Description	Drawn	Checked

Client 




Project
Fontwell,
West Sussex.

Drawing Title
Block G
Front & Side Elevations

Scale 1:100 @ A2 Drawn MCN Checked DGP
Date Jan 2020 File Block G Drawing Status
Drg.No. P1549.BLKG.203 Rev. E PLANNING

AAP Architecture Ltd
Unit A, Monument Business Centre, Monument Way East, Woking, Surrey GU21 5LG
T 01483 727345 E projects@aap-arc.co.uk W aap-arc.co.uk

Under the Intellectual Property Act 2014, this drawing is the copyright of AAP Architecture Ltd.

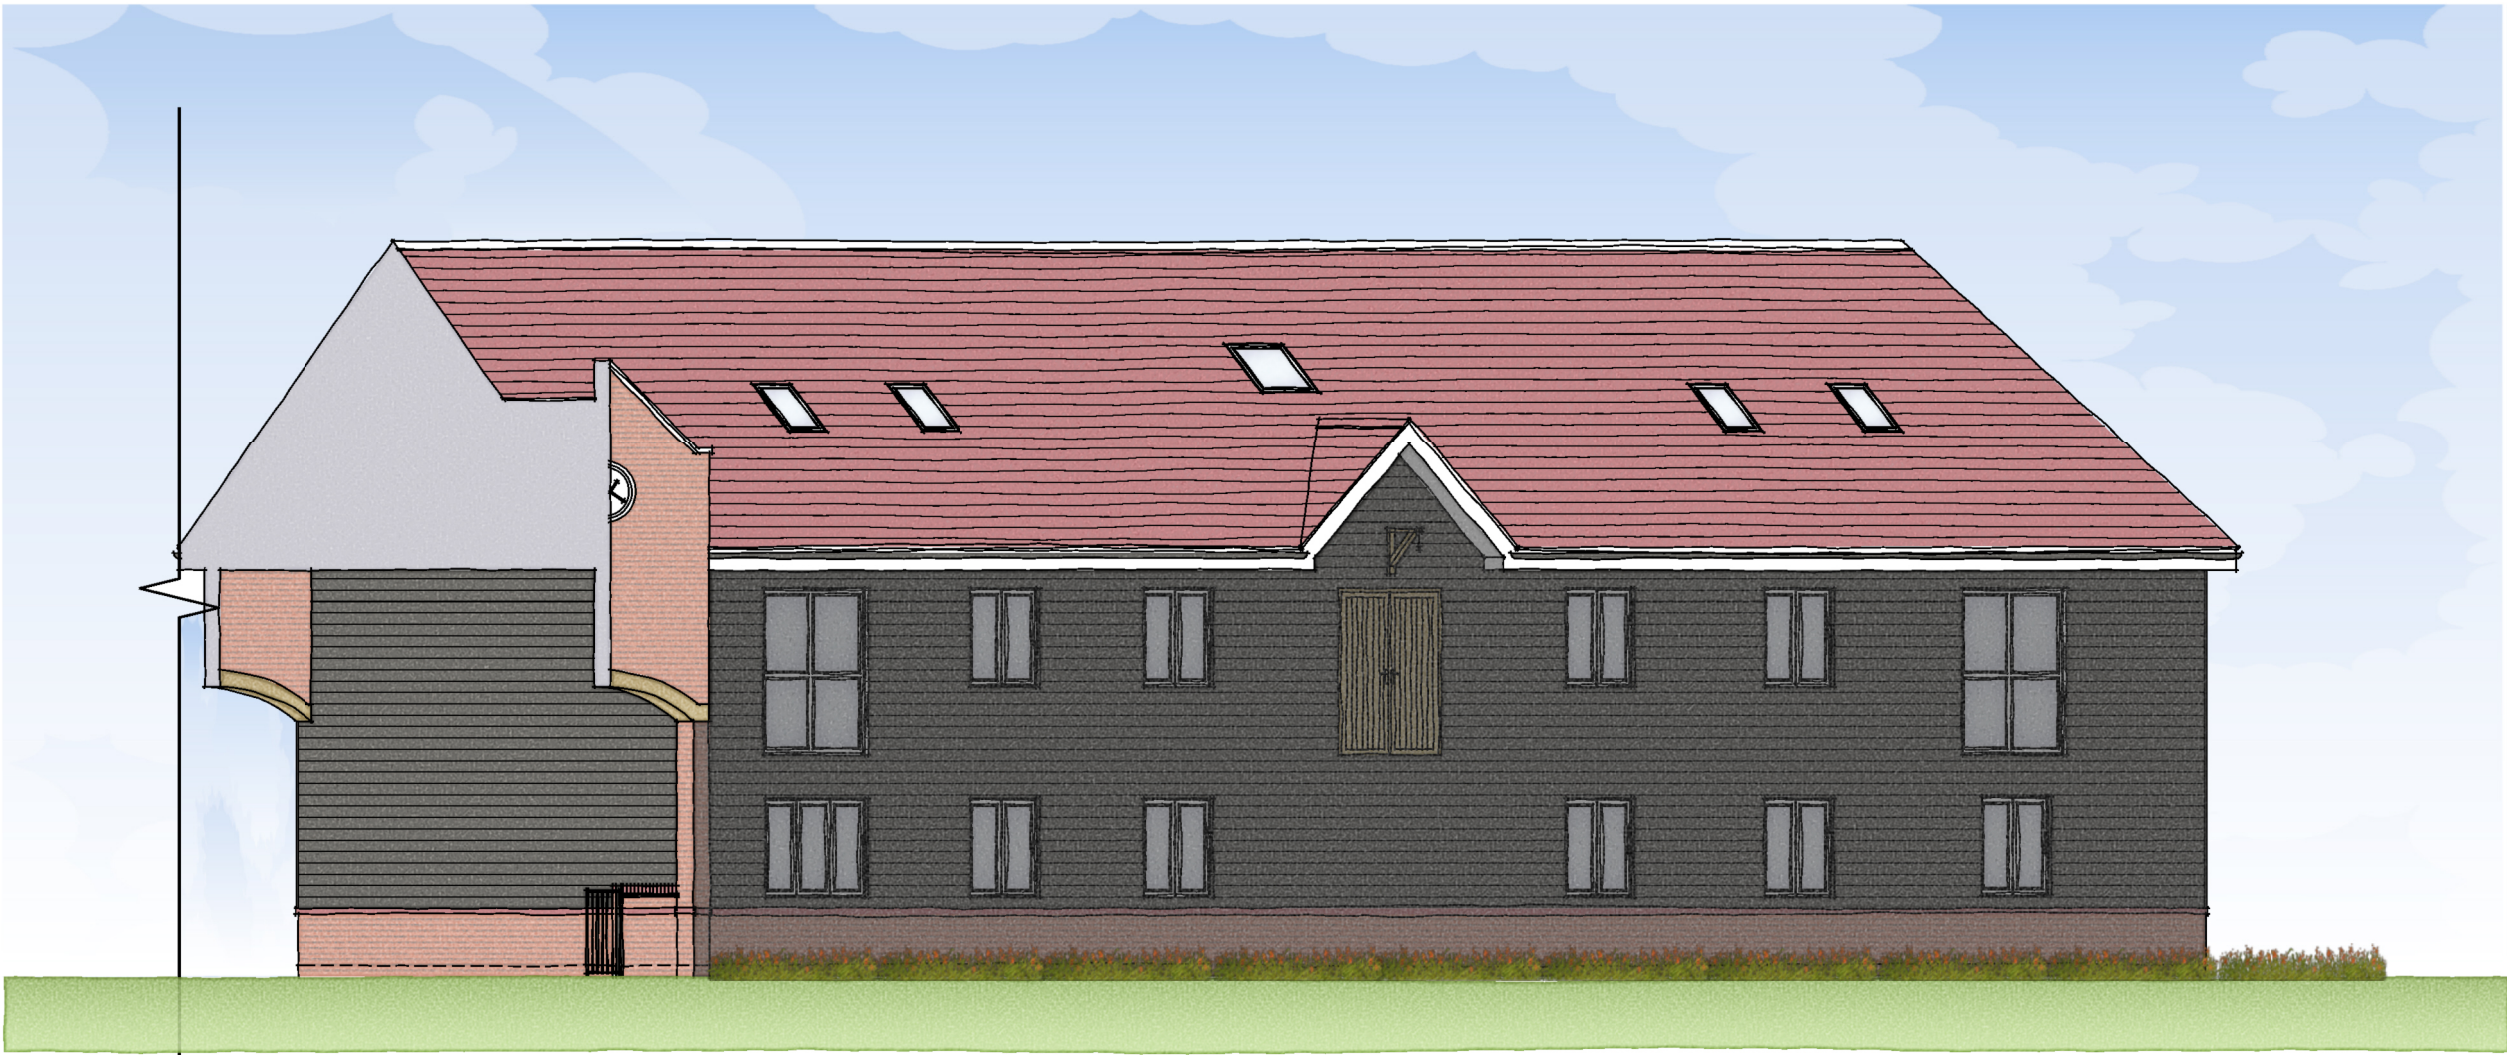

SIDE ELEVATION

