




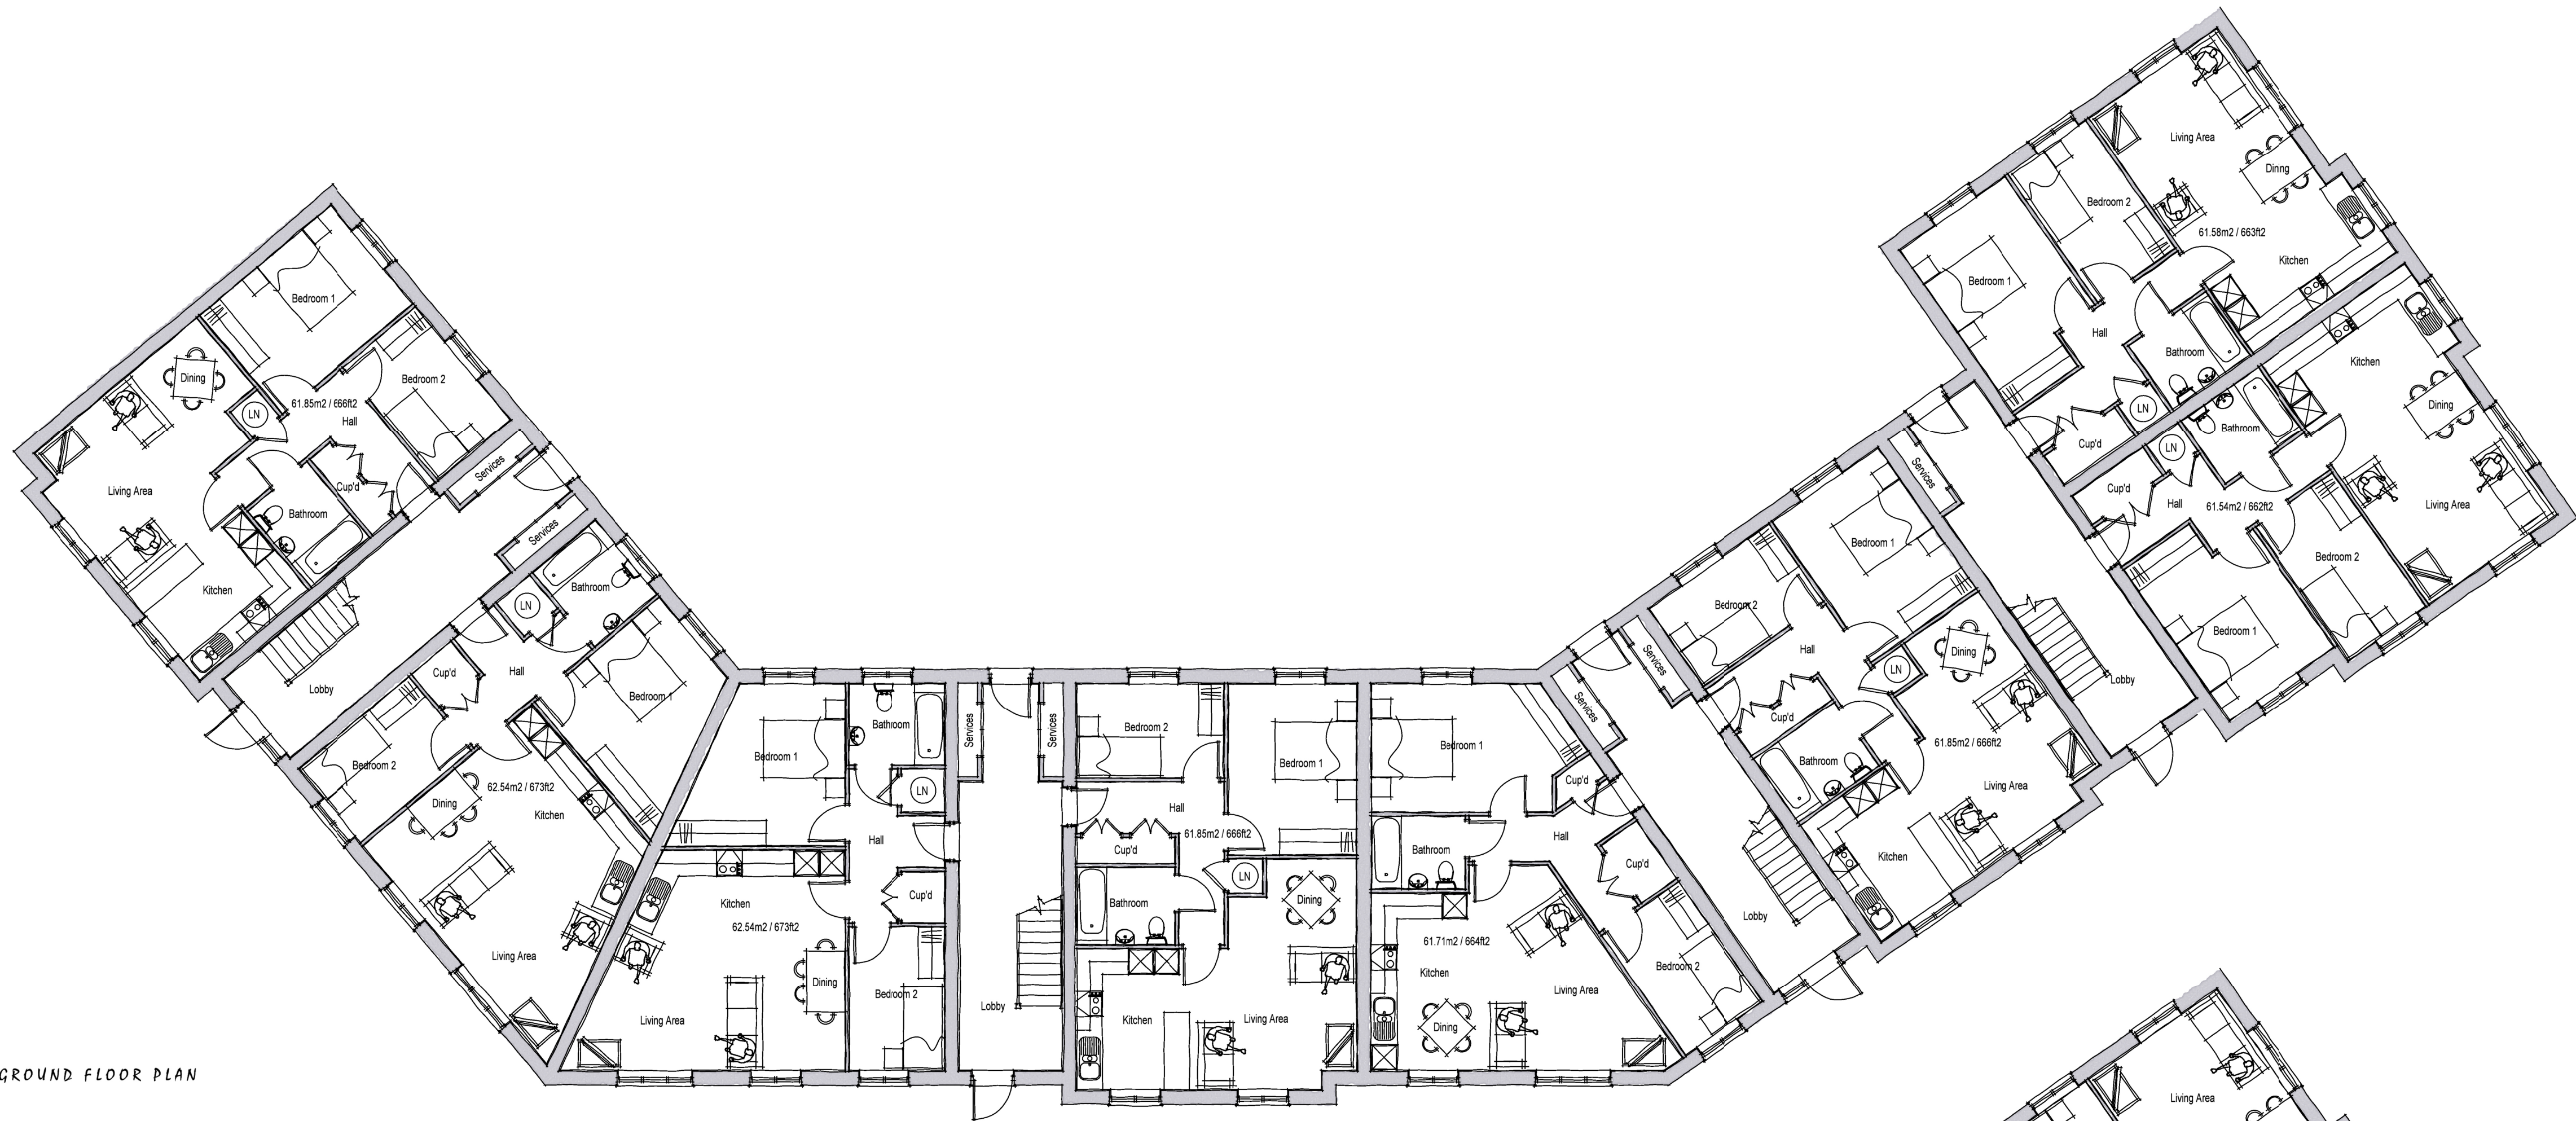

GROUND FLOOR PLAN

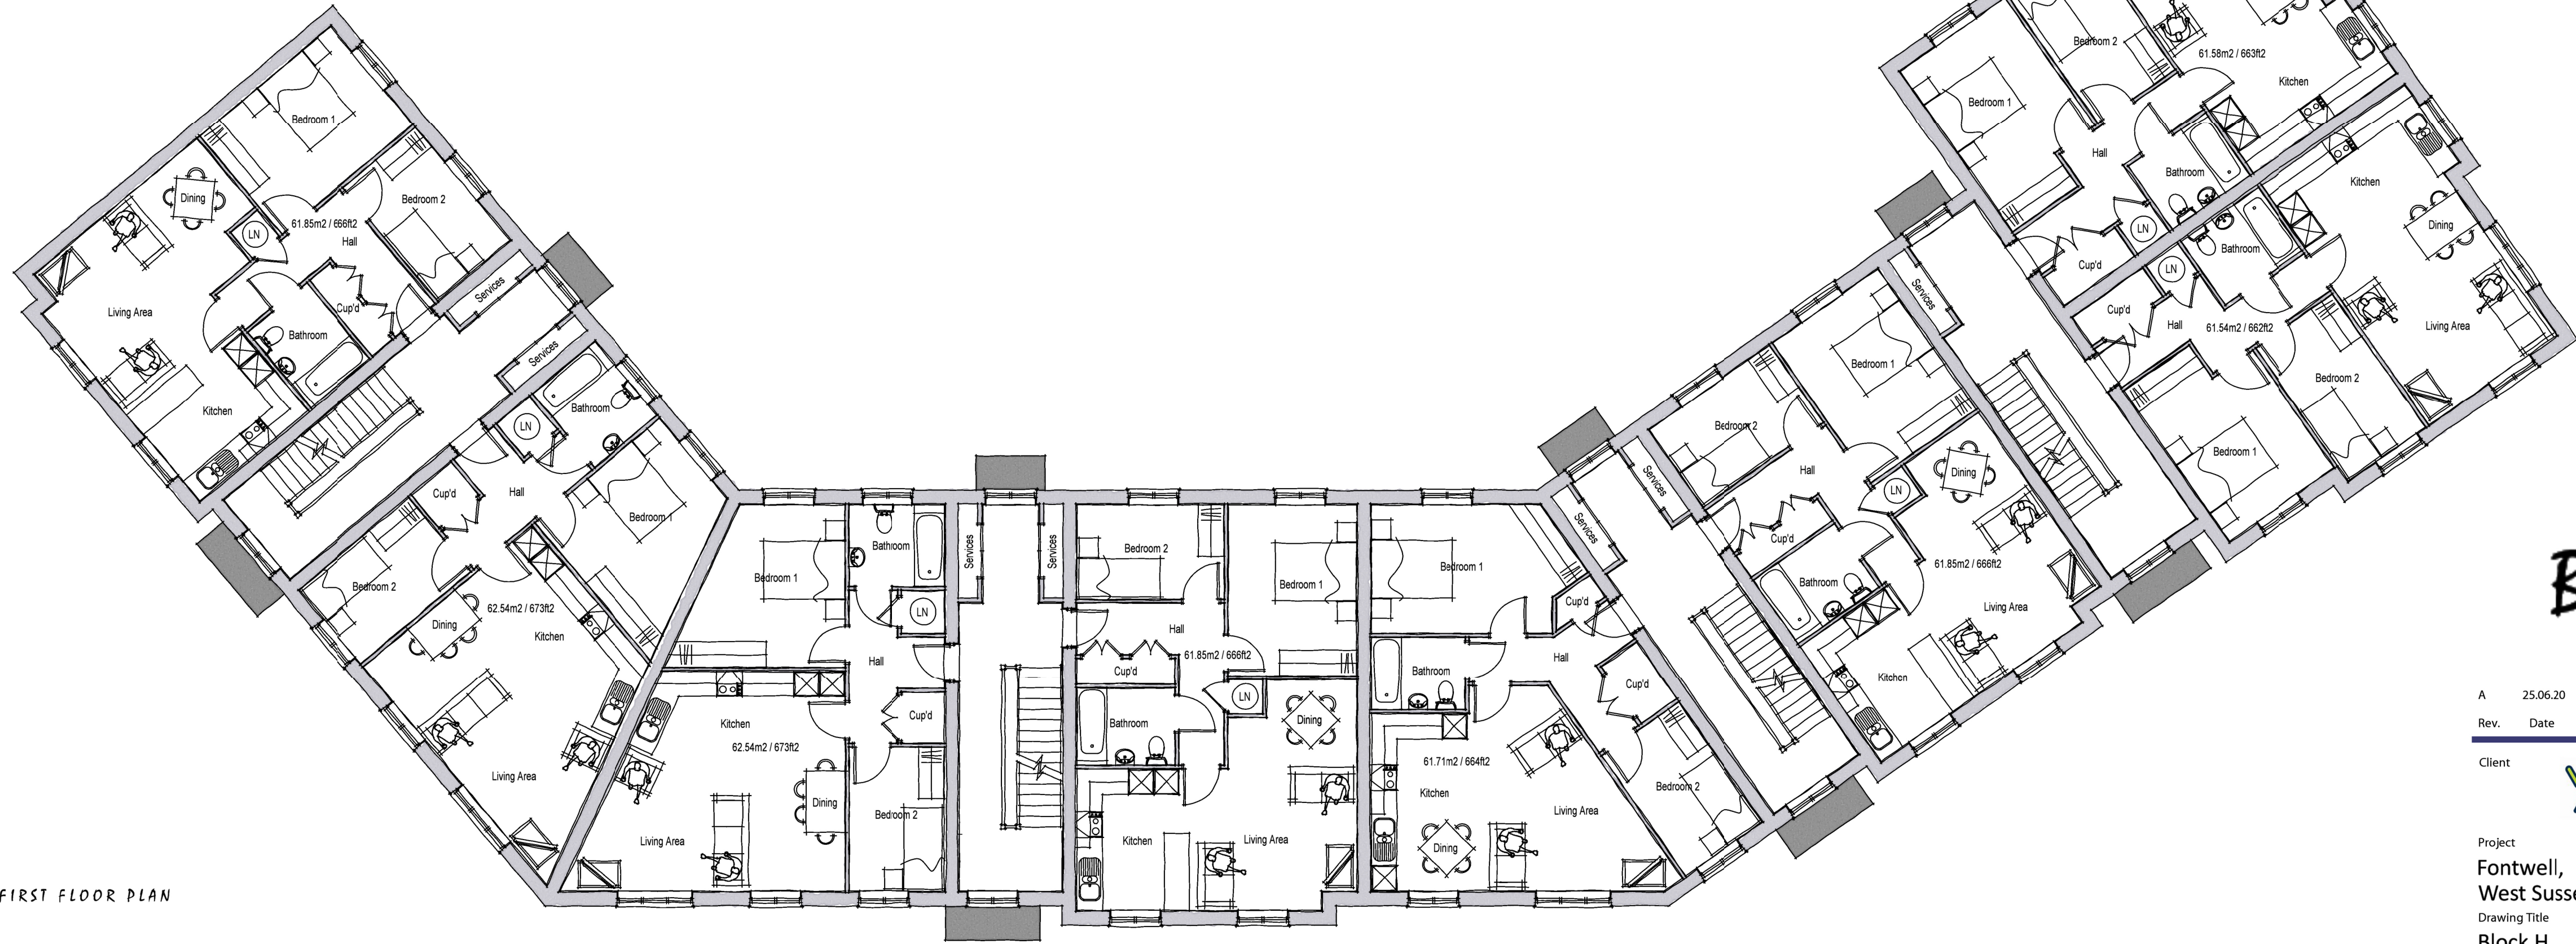

FIRST FLOOR PLAN

 

BLOCK H

A	25.06.20	Window sizes and positions updated to accord with elevation changes. Stairs revised. Juliette balconies removed	PJB	DGP
Rev.	Date	Description	Drawn	Checked

Client



Project
Fontwell,
West Sussex.
Drawing Title
Block H
Ground & First Floor Plans

Scale
1:100 @ A1

Drawn
MCN

Checked
DGP

Date
Jan 2020

File
Block H

Drawing Status

Drg.No
P1549.BLK.H.101

Rev.
A

PLANNING