





FRONT ELEVATION

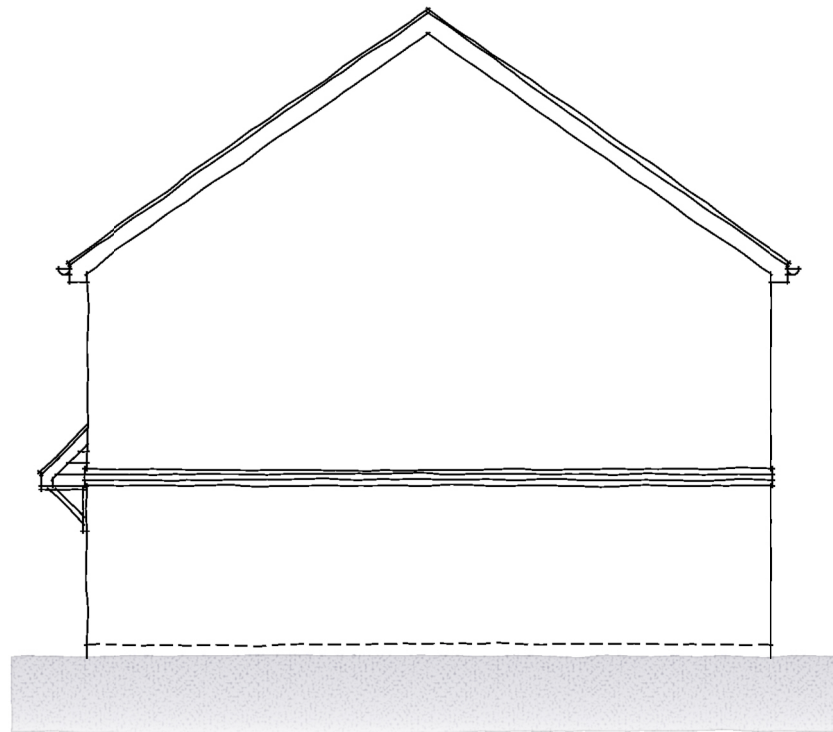

SIDE ELEVATION



REAR ELEVATION

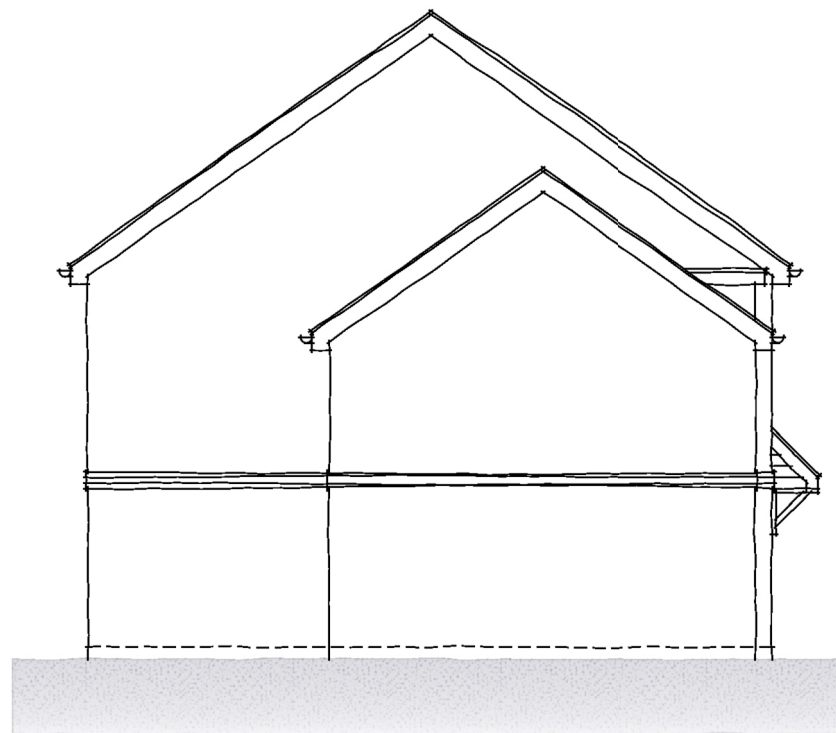

SIDE ELEVATION

TYPE V1



SCALE BAR

A Rev. 11.06.20 Tile hanging added over drive through.
Description

TM PJB
Drawn Checked

Client 

Scale 1:100 @ A3

Drawn ACG

Checked DPG

Project Fontwell Avenue,
West Sussex.

Date December 2019

File Type V

Drawing Title Type V1 (Style - The Slopes)
Elevations (Brick & Tile)

Drg.No. P1549.V1-F.02

Rev. A

Drawing Status
PLANNING



AAP Architecture Ltd
Unit A, Monument Business Centre, Monument Way East, Woking, Surrey GU21 5LG
T 01483 727345 E projects@aap-arc.co.uk W aap-arc.co.uk

Under the Intellectual Property Act 2014, this drawing is the copyright of AAP Architecture Ltd.