





FRONT ELEVATION

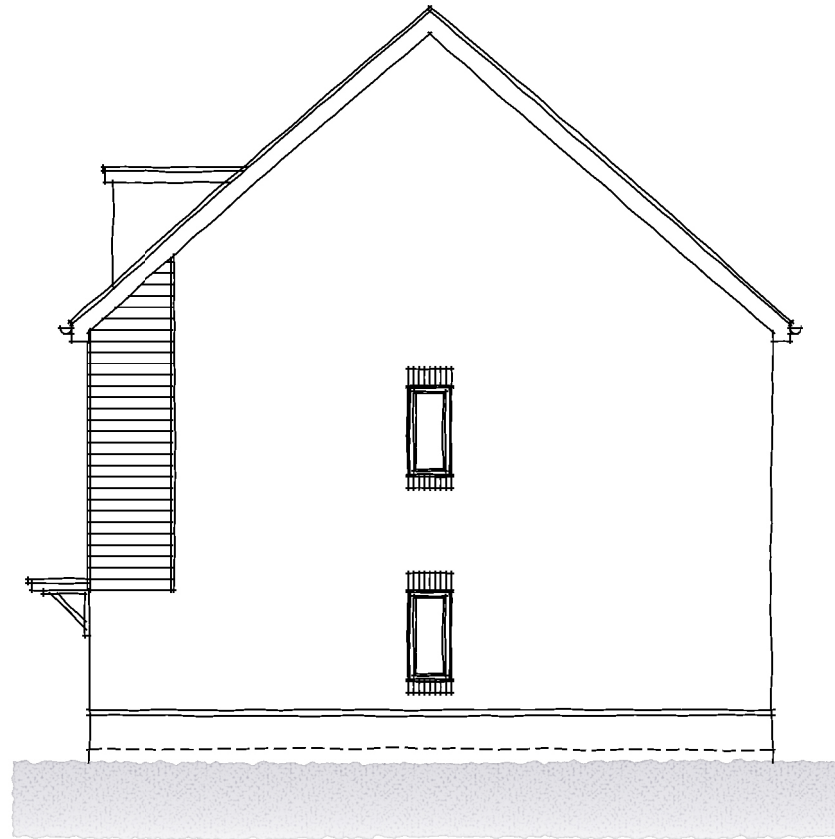

SIDE ELEVATION



REAR ELEVATION

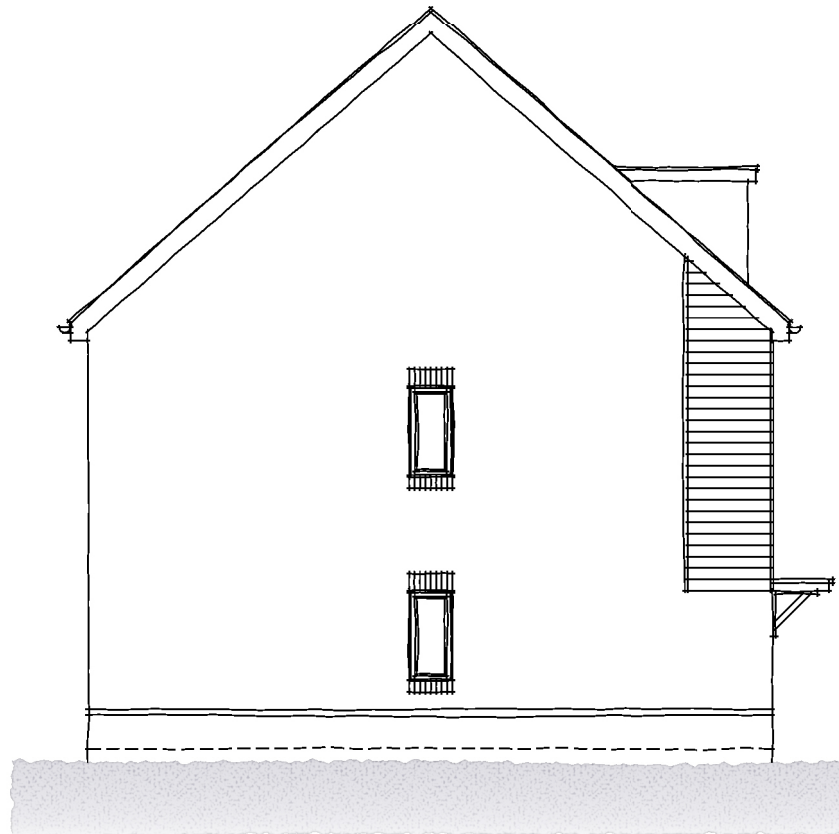

SIDE ELEVATION



TYPE AP

Rev.	Date	Description	Scale	Drawn	Checked	Drawn	Checked
Client			Scale 1:100 @ A3	Drawn ACG	Checked DGP		
Project	fontwell, West Sussex.		Date January 2020	File Type P			
Drawing Title	Type AP (Style The Green) Elevations (Brick & Boarding)		Drg.No. P1549.AP-T.02	Rev. -	Drawing Status PLANNING		

aap
architecture

AAP Architecture Ltd
Unit A, Monument Business Centre, Monument Way East, Woking, Surrey GU21 5LG
T 01483 727345 E projects@aap-arc.co.uk W aap-arc.co.uk

Under the Intellectual Property Act 2014, this drawing is the copyright of AAP Architecture Ltd.