






FRONT ELEVATION

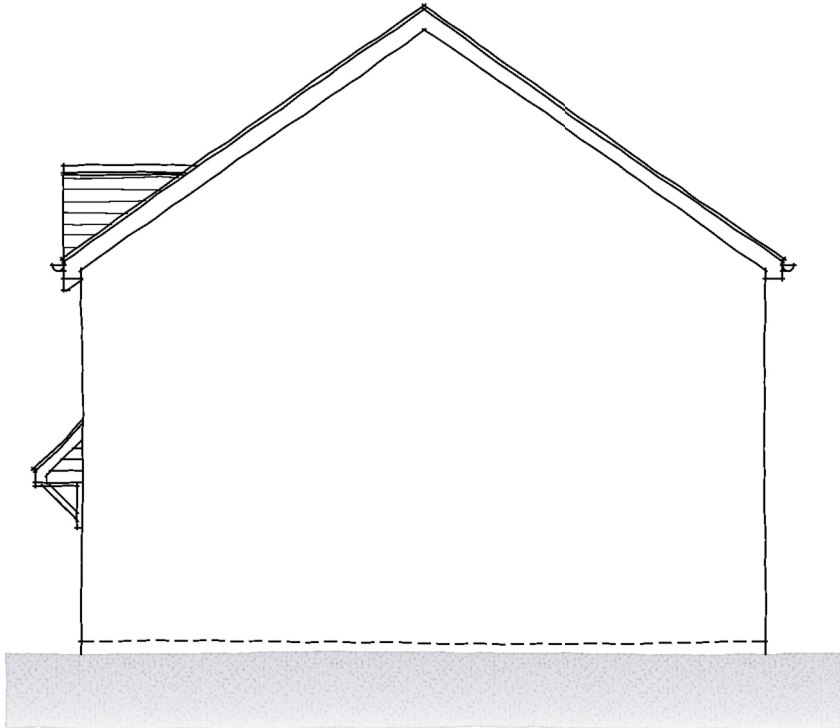


SIDE ELEVATION

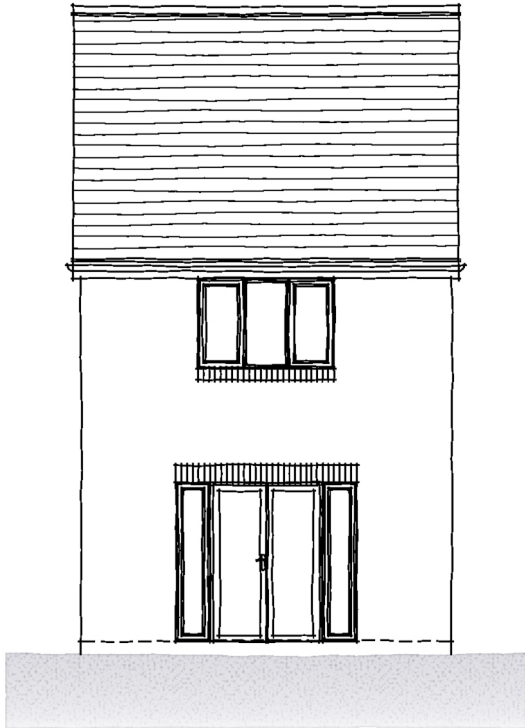


REAR ELEVATION

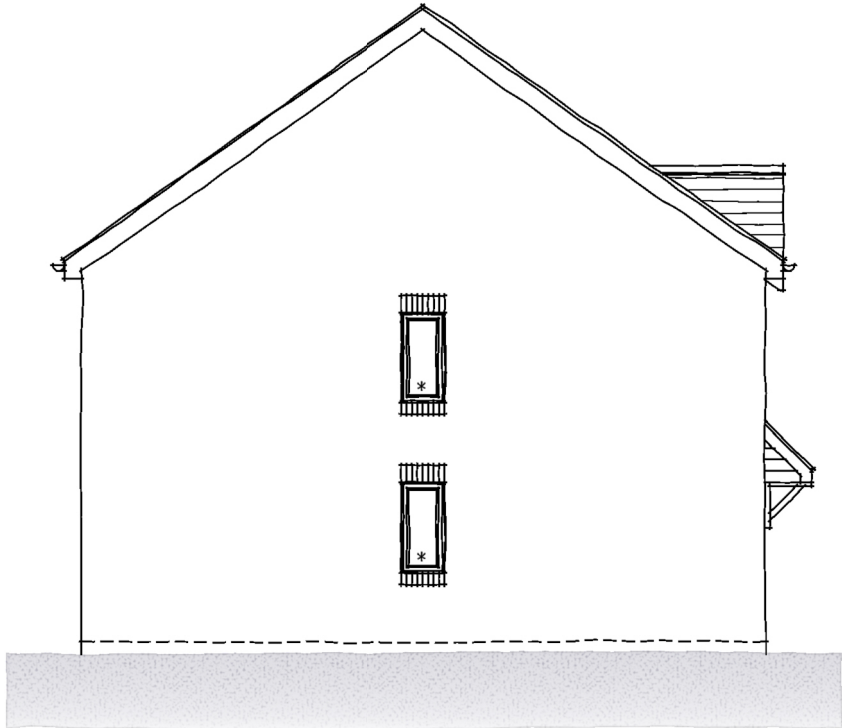


SIDE ELEVATION
*WINDOWS FOR PLOT 342 ONLY

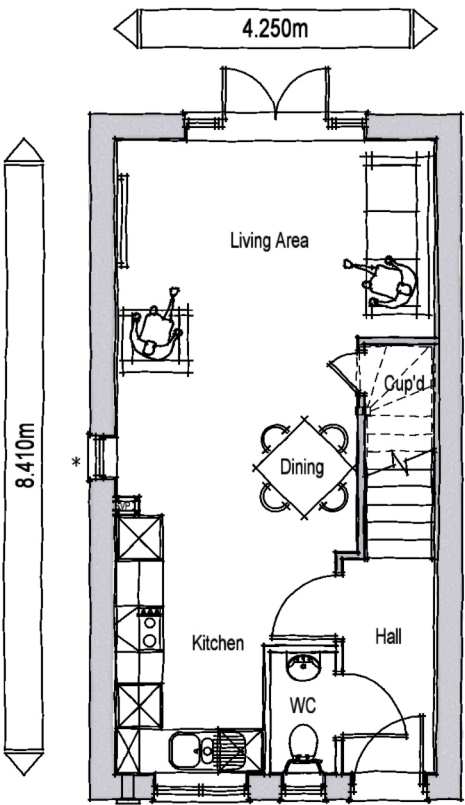

GROUND FLOOR PLAN
*WINDOW FOR PLOT 342 ONLY

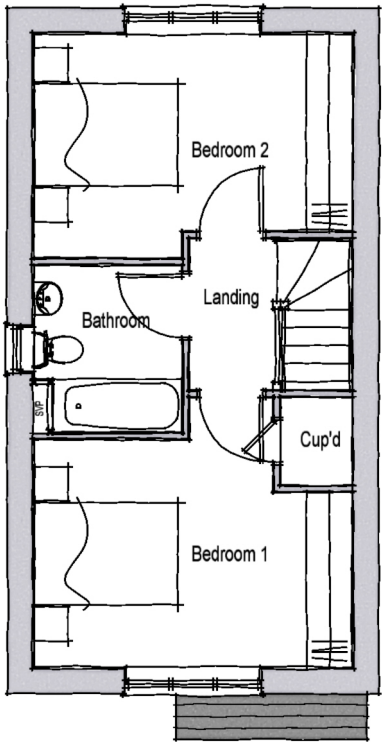

FIRST FLOOR PLAN
*WINDOW FOR PLOT 342 ONLY

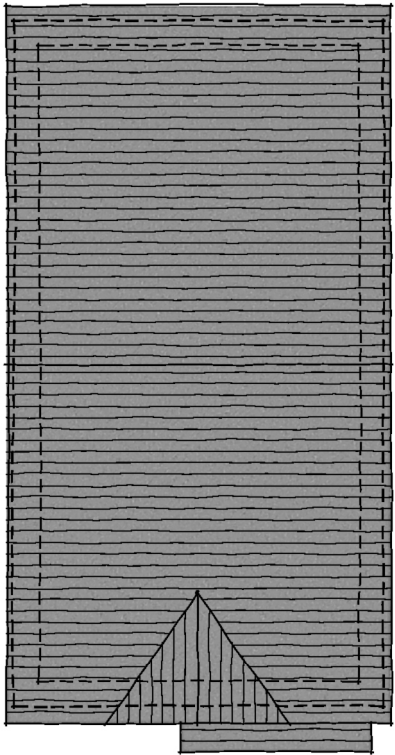

ROOF PLAN

TYPE AV

House Type AV - 2 Storey 2 Beds 4 Bed spaces		
Space Standards	Required	Achieved
Total Area (finished)	70 sq.m.	70.22 sq.m.
Storage	2 sq.m.	2 sq.m.
Bedroom 1 (double)	11.5 sq.m.	12.53 sq.m.
Bedroom 2 (double)	11.5 sq.m.	11.59 sq.m.

A 26.08.20 Amended in line with client's comments.
Rev. Date Description

DGP DGP
Drawn Checked

Client

Scale 1:100 @ A3

Drawn ACG

Checked DPG

Project
Fontwell,
West Sussex.

Date July 2020

File Type V

Drawing Title
Type AV (Style Rural Edge)
Plans & Elevations (Brick)

Drg.No. P1549.AV-R.01

Rev. A

Drawing Status
PLANNING

AAP Architecture Ltd

Unit A, Monument Business Centre, Monument Way East, Woking, Surrey GU21 5LG
T 01483 727345 E projects@aap-arc.co.uk W aap-arc.co.uk

Under the Intellectual Property Act 2014, this drawing is the copyright of AAP Architecture Ltd.