






FRONT ELEVATION

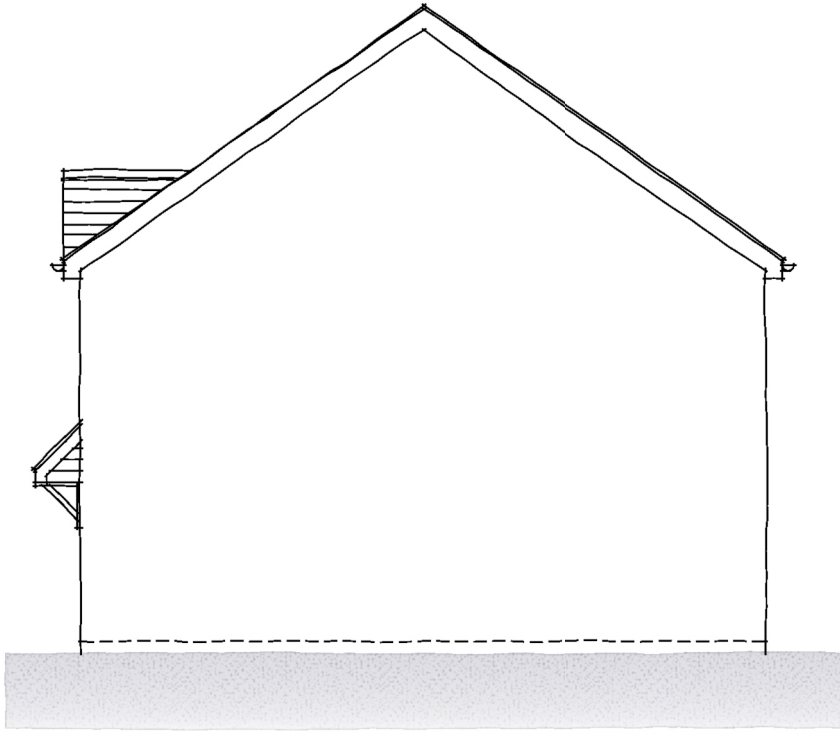


SIDE ELEVATION

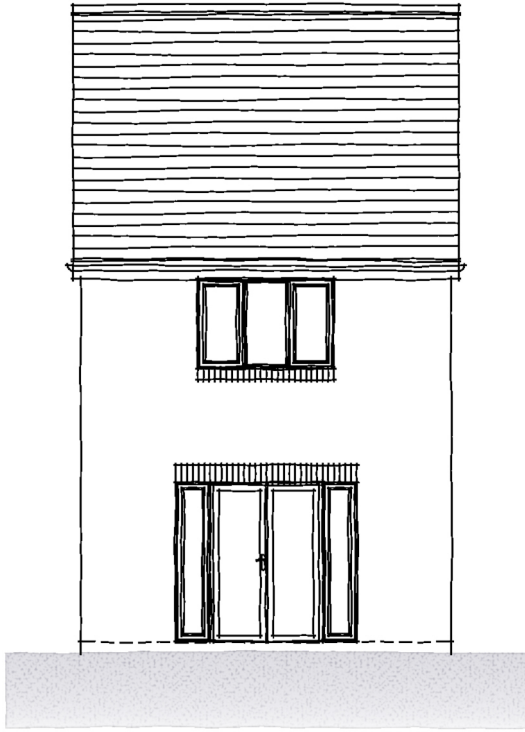


REAR ELEVATION

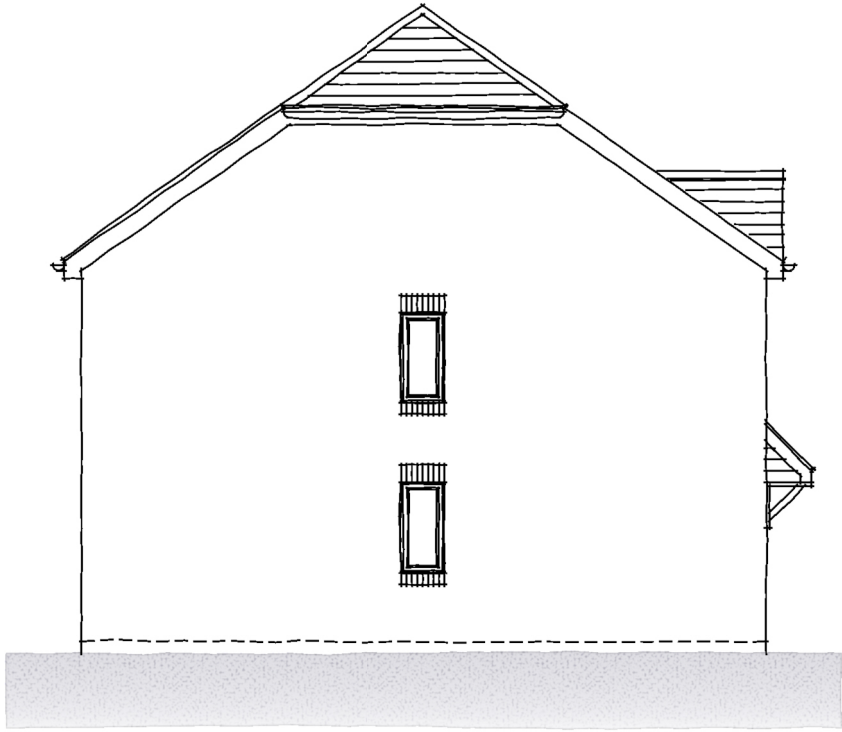


SIDE ELEVATION

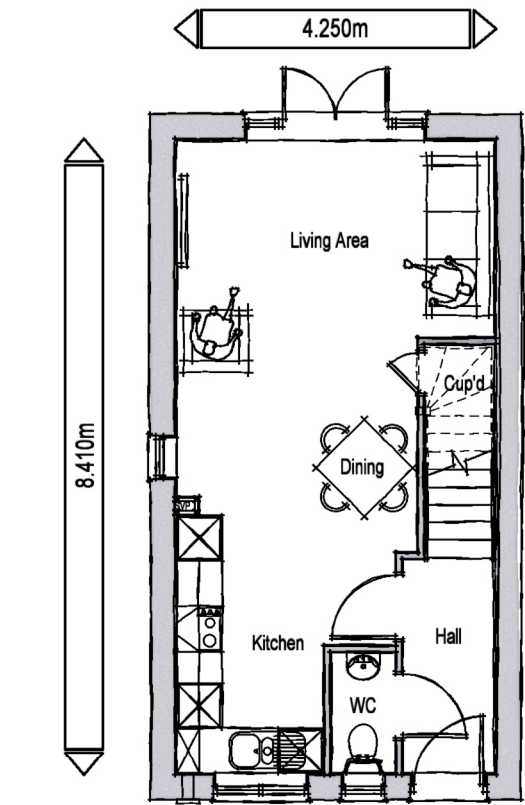

GROUND FLOOR PLAN

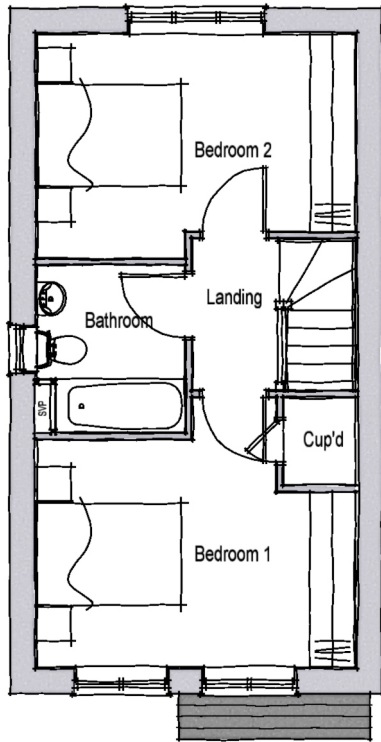

FIRST FLOOR PLAN

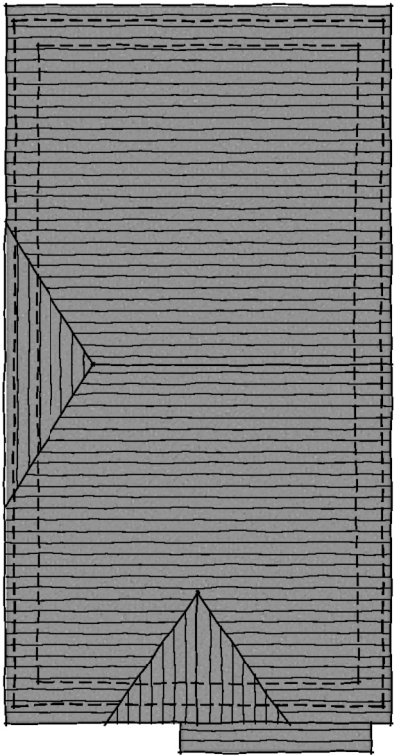

ROOF PLAN

# TYPE AV

| House Type AV - 2 Storey 2 Beds 4 Bed spaces |            |             |
|----------------------------------------------|------------|-------------|
| Space Standards                              | Required   | Achieved    |
| Total Area (finished)                        | 70 sq.m.   | 70.22 sq.m. |
| Storage                                      | 2 sq.m.    | 2 sq.m.     |
| Bedroom 1 (double)                           | 11.5 sq.m. | 12.53 sq.m. |
| Bedroom 2 (double)                           | 11.5 sq.m. | 11.59 sq.m. |

A 26.08.20 Amended in line with client's comments.  
Rev. Date Description

DGP DGP  
Drawn Checked

Client

Scale 1:100 @ A3

Drawn ACG

Checked DPG

Project  
Fontwell,  
West Sussex.

Date July 2020

File Type V

Drawing Title  
Type AV (Style Rural Edge)  
Plans & Elevations (Brick Hipped)

Drg.No. P1549.AV-R.02

Rev. A

Drawing Status  
PLANNING

**AAP Architecture Ltd**  
Unit A, Monument Business Centre, Monument Way East, Woking, Surrey GU21 5LG  
T 01483 727345 E projects@aap-arc.co.uk W aap-arc.co.uk

Under the Intellectual Property Act 2014, this drawing is the copyright of AAP Architecture Ltd.