




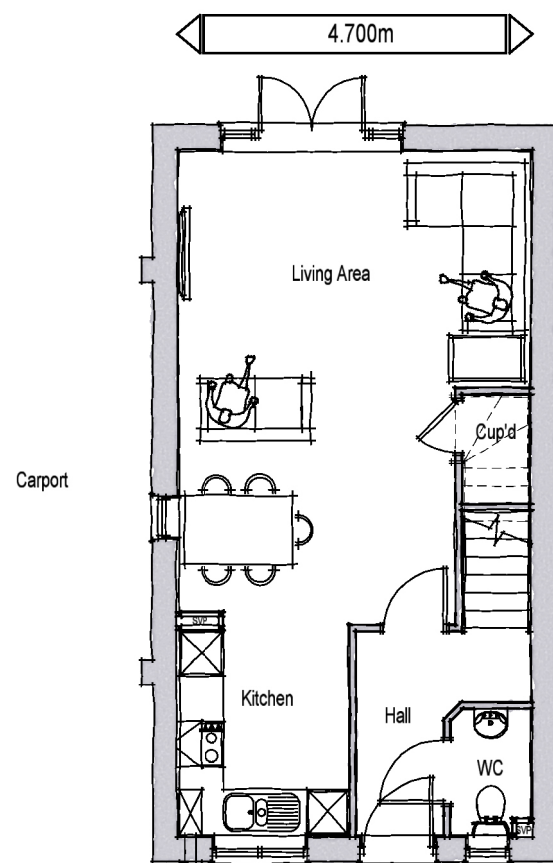

GROUND FLOOR PLAN

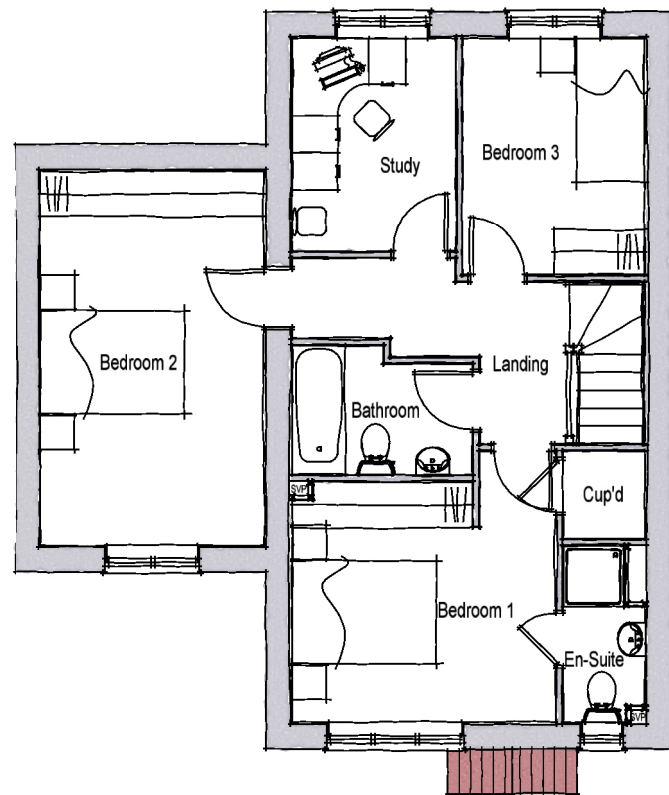

FIRST FLOOR PLAN

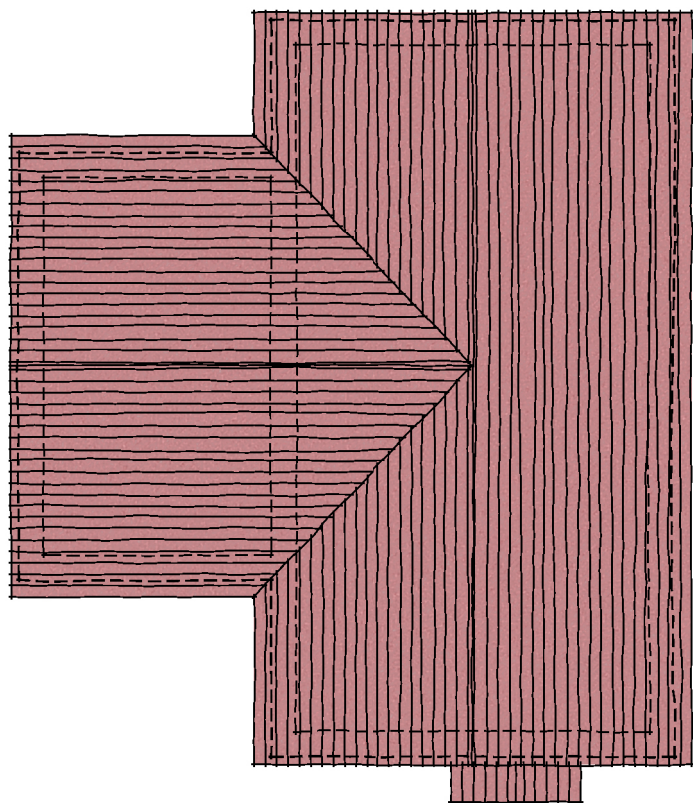

ROOF PLAN

TYPE C2



House Type C2 - 2 Storey 3 Beds 5 Bed spaces		
Space Standards	Required	Achieved
Total Area (finished)	93 sq.m.	98.94 sq.m.
Storage	2.5 sq.m.	2.5 sq.m.
Bedroom 1 (double)	11.5sq.m.	11.5 sq.m.
Bedroom 2 (double)	11.5sq.m.	14.60 sq.m.
Bedroom 3 (single)	7.5sq.m.	7.5 sq.m.

B	21.07.20	Character area & roof amended.
A	28.01.20	Schedule amended.
Rev.	Date	Description

TM	DGP
ACG	DGP
Drawn	Checked

Client

Scale 1:100 @ A3

Drawn ACG

Checked DGP

Project Fontwell, West Sussex.

Date January 2020

File Type C

Drawing Title Type C2 (Style The Greens) Plans & Elevations (Brick & Boarding)

Drg.No. P1549.C2-T.01

Rev. B

Drawing Status PLANNING

AAP Architecture Ltd
Unit A, Monument Business Centre, Monument Way East, Woking, Surrey GU21 5LG
T 01483 727345 E projects@aap-arc.co.uk W aap-arc.co.uk

Under the Intellectual Property Act 2014, this drawing is the copyright of AAP Architecture Ltd.