




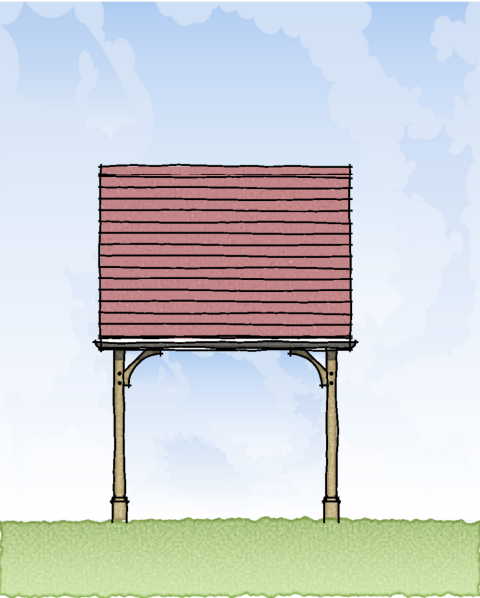


FRONT ELEVATION

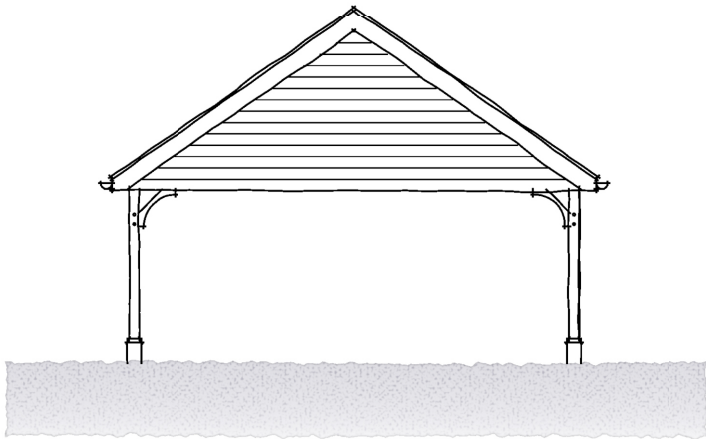


SIDE ELEVATION

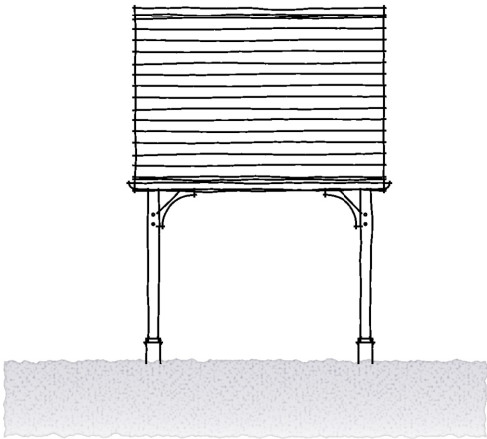


REAR ELEVATION

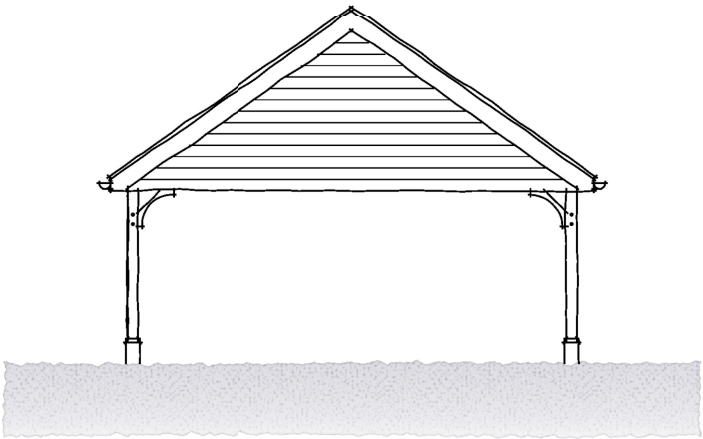

SIDE ELEVATION

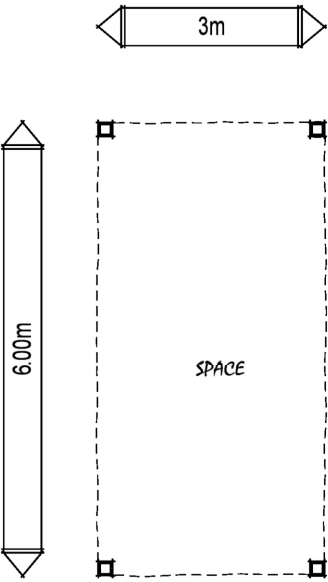

PLAN

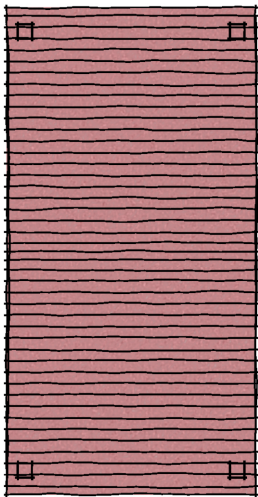

ROOF PLAN



SCALE BAR

Rev.	Date	Description	Drawn	Checked
Client			Scale 1:100 @ A3	Drawn TM
Project		Fontweel, West Sussex.	Date June 2020	Checked DGP
Drawing Title		Single Carport Plans & Elevations	Drg.No. P1549.CP.03	File Garages
			Rev. -	Drawing Status PLANNING



AAP Architecture Ltd
Unit A, Monument Business Centre, Monument Way East, Woking, Surrey GU21 5LG
T 01483 727345 E projects@aap-arc.co.uk W aap-arc.co.uk

Under the Intellectual Property Act 2014, this drawing is the copyright of AAP Architecture Ltd.