






FRONT ELEVATION

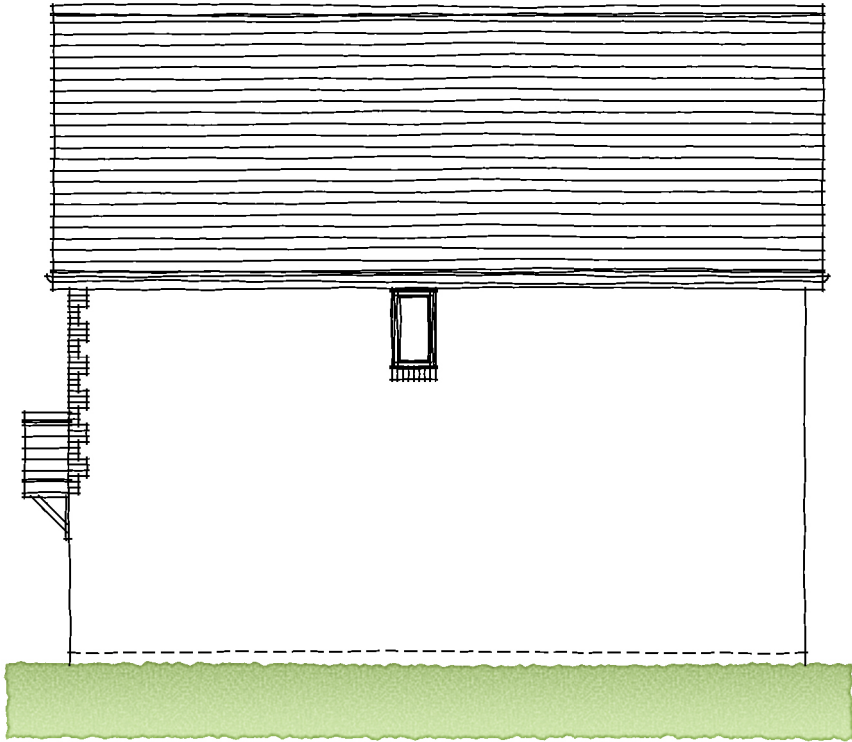


SIDE ELEVATION

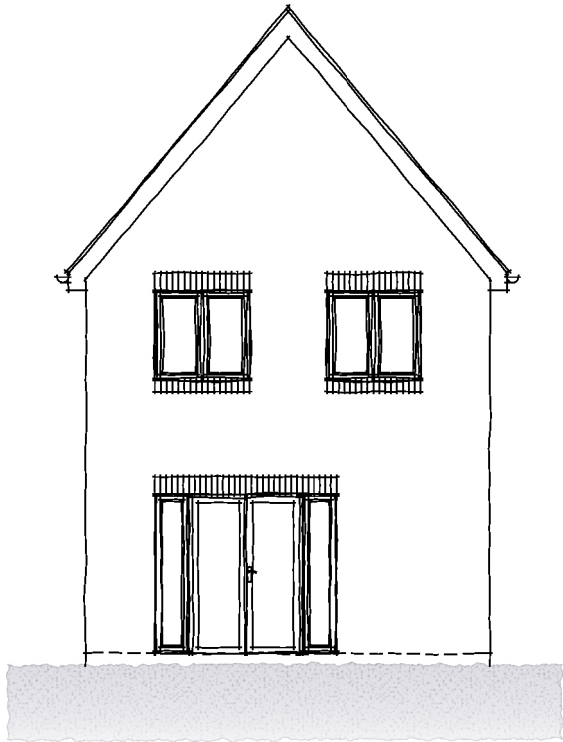


REAR ELEV

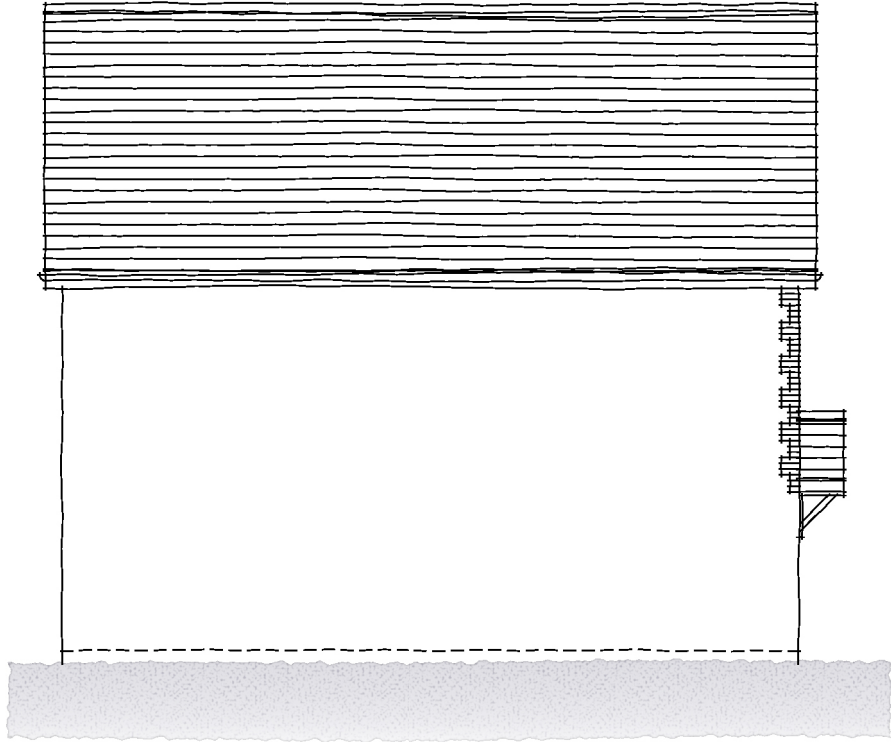


SIDE ELEVATION

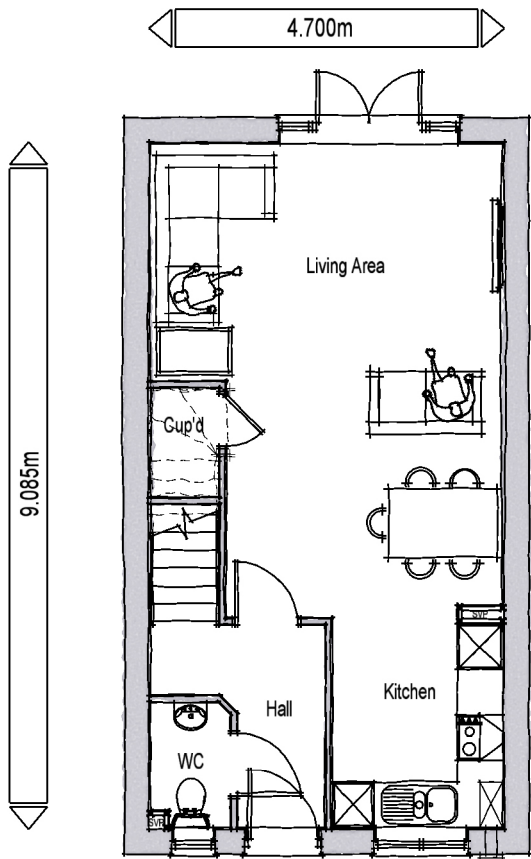

GROUND FLOOR PLAN

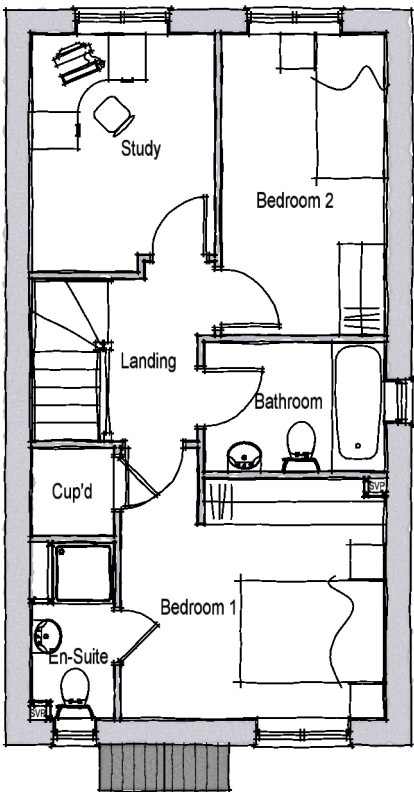

FIRST FLOOR PLAN

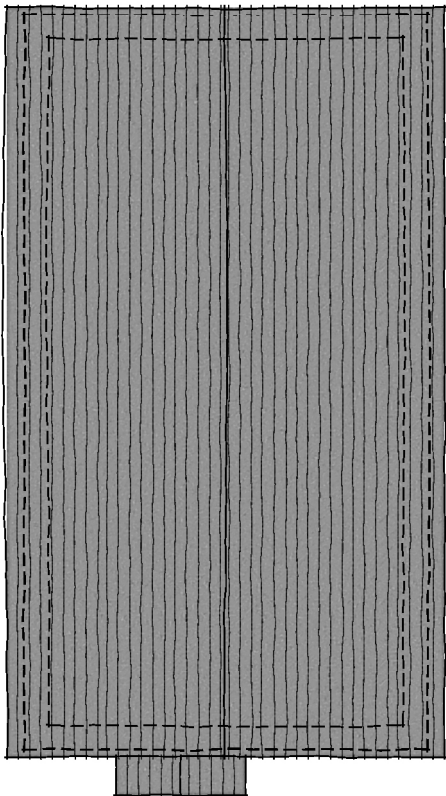

ROOF PLAN

TYPE C



House Type C - 2 Storey 2 Beds 3 Bed spaces		
Achieved	Required	Space Standards
84.02 sq.m.	70 sq.m.	Total Area (finished)
2.5 sq.m.	2.5 sq.m.	Storage
11.5 sq.m.	11.5sq.m.	Bedroom 1 (double)
8.73 sq.m.	7.5sq.m.	Bedroom 2 (Single)

B	26.08.20	Amended in line with client's comments.
A	19-08-20	Flint to side elevation removed.
Rev.	Date	Description

DGP	DGP
DGP	DGP
Drawn	Checked

Client

Scale 1:100 @ A3

Drawn ACG

Checked DGP

Project Fontwell, West Sussex.

Date January 2020

File Type C

Drawing Title Type C (Style Rural Edge) Floor & Roof Plans (Brick + Flint)

Drg.No. P1549.C-R.03

Rev. B

Drawing Status PLANNING

AAP Architecture Ltd
Unit A, Monument Business Centre, Monument Way East, Woking, Surrey GU21 5LG
T 01483 727345 E projects@aap-arc.co.uk W aap-arc.co.uk

Under the Intellectual Property Act 2014, this drawing is the copyright of AAP Architecture Ltd.