




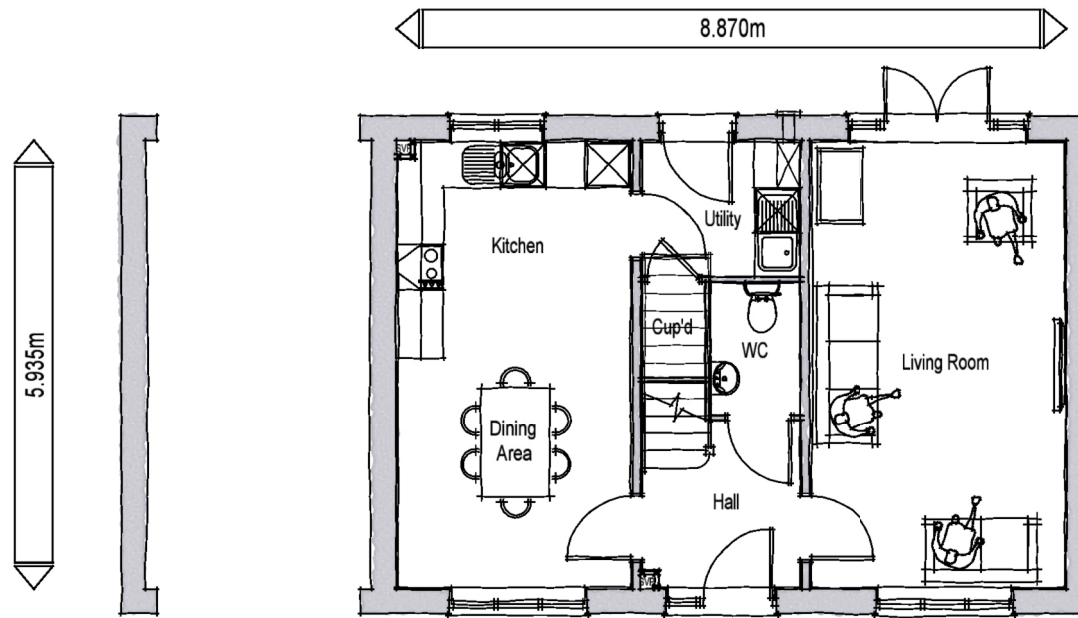

GROUND FLOOR PLAN

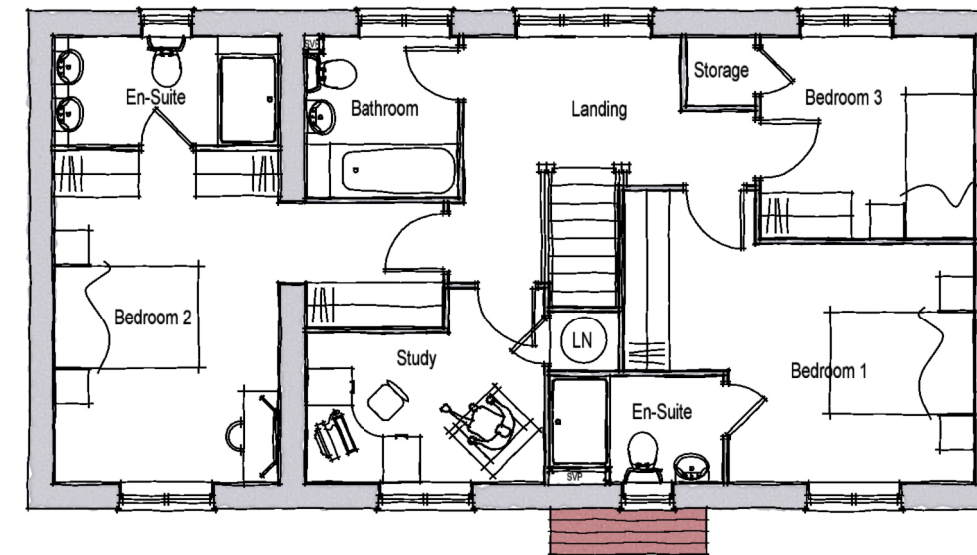

FIRST FLOOR PLAN

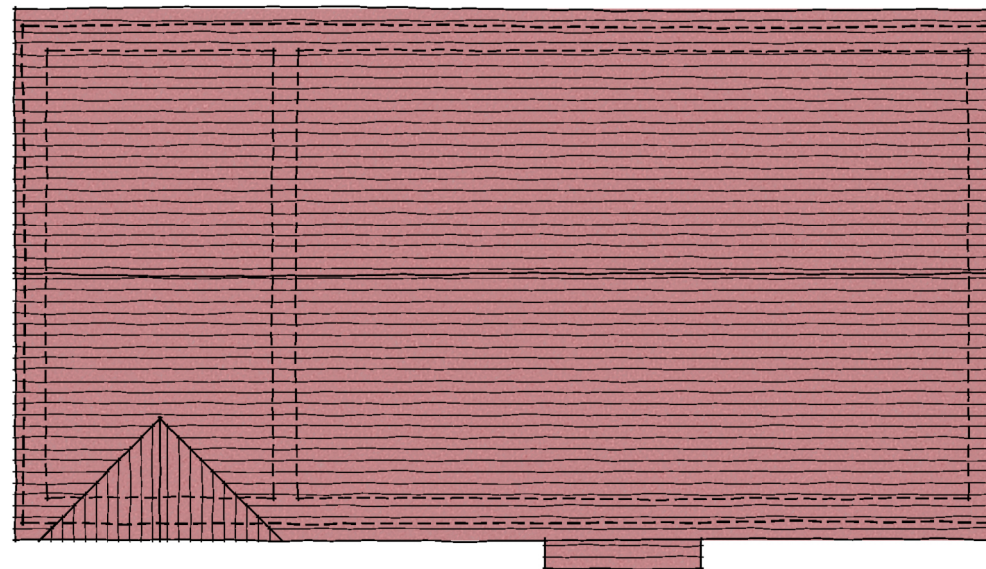

ROOF PLAN

House Type F+ - 2 Storey 3 Beds 5 Bed spaces		
Space Standards	Required	Achieved
Total Area (finished)	93 sq.m.	121.64 sq.m.
Storage	2.5 sq.m.	2.5 sq.m.
Bedroom 1 (double)	11.5sq.m.	13.72 sq.m.
Bedroom 2 (double)	11.5sq.m.	13.00 sq.m.
Bedroom 3 (single)	7.5sq.m.	9.27 sq.m.



SCALE BAR

TYPE F+

Rev.	Date	Description
B	26.08.20	Amended in line with client's comments.
B	16.06.20	Juliet balcony replaced with window.
A	10.06.20	Juliet balcony and gable added.

DGP	DGP
TM	DGP
DGP	DGP
Drawn	Checked

Client **dandara**

Scale 1:100 @ A3

Drawn ACG

Checked DGP

Project
Fontwell,
West Sussex.

Date January 2020

File Type F

Drawing Title
Type F2 (Style Rural Edge)
Floor & Roof Plans (Boarding)

Drg.No. P1549.F+-R.03

Rev. B

Drawing Status
PLANNING

aap
architecture

AAP Architecture Ltd
Unit A, Monument Business Centre, Monument Way East, Woking, Surrey GU21 5LG
T 01483 727345 E projects@aap-arc.co.uk W aap-arc.co.uk

Under the Intellectual Property Act 2014, this drawing is the copyright of AAP Architecture Ltd.