





FRONT ELEVATION - STYLE A

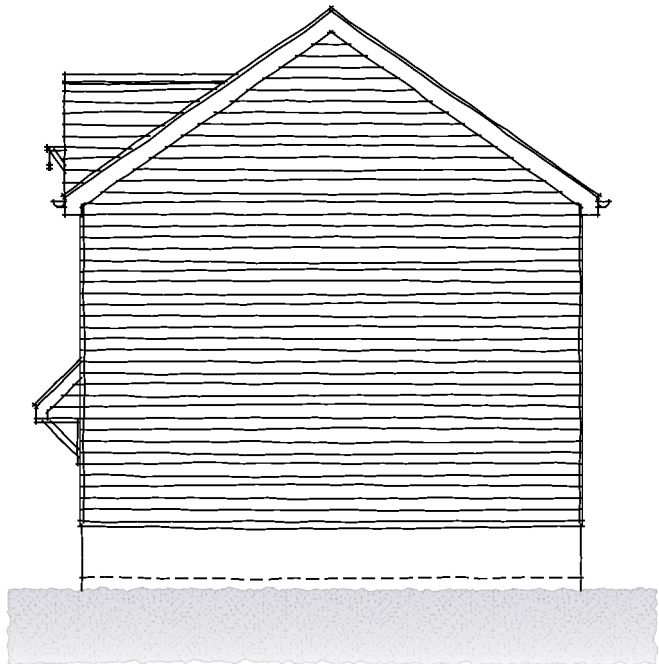

SIDE ELEVATION



REAR ELEVATION

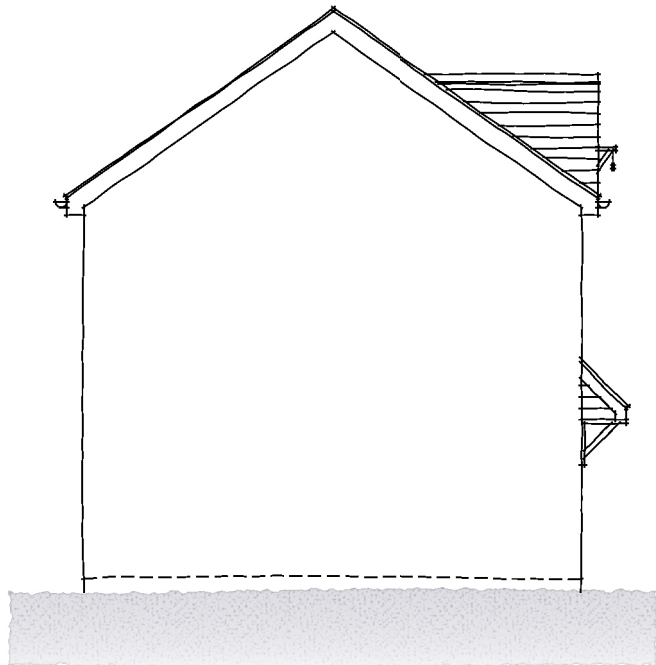

SIDE ELEVATION

TYPE F+

B	16.06.20	Juliet balcony replaced with window.
A	10-06-20	Juliet balcony and gable added.
Rev.	Date	Description

TM	DGP
DGP	DGP
Drawn	Checked

Client 

Scale 1:100 @ A3

Drawn ACG

Checked DGP

Project Fontwell, West Sussex.

Date January 2020

File Type F

Drawing Title Type F+ (Style Rural Edge) Elevations (Boarding)

Drg.No. P1549.F+-R.04

Rev. B

Drawing Status PLANNING



AAP Architecture Ltd
Unit A, Monument Business Centre, Monument Way East, Woking, Surrey GU21 5LG
T 01483 727345 E projects@aap-arc.co.uk W aap-arc.co.uk

Under the Intellectual Property Act 2014, this drawing is the copyright of AAP Architecture Ltd.



SCALE BAR