




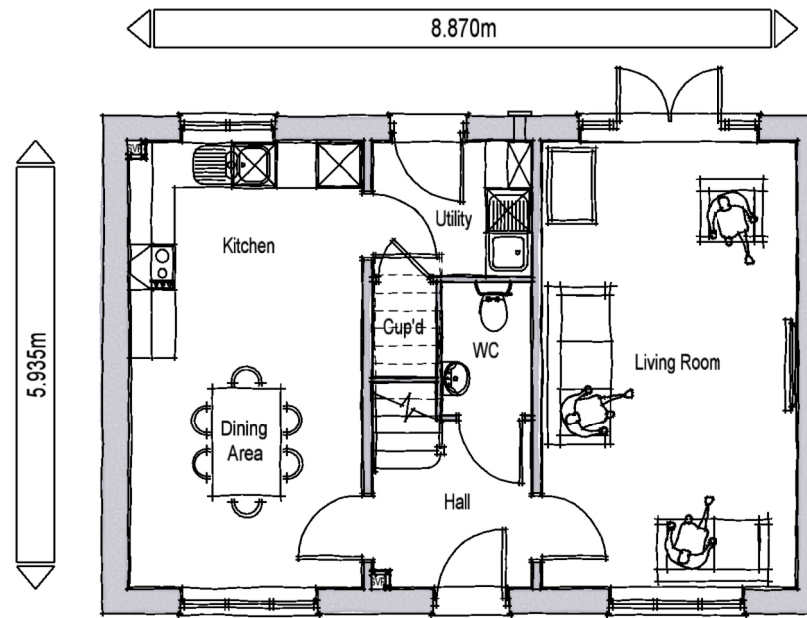

GROUND FLOOR PLAN

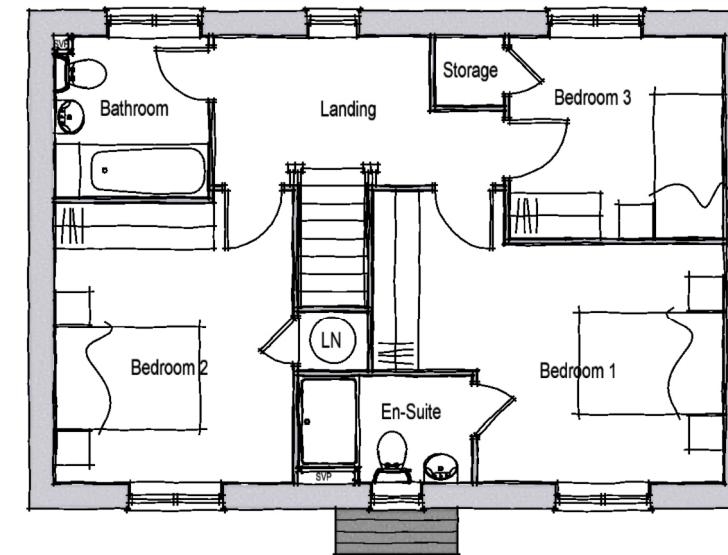

FIRST FLOOR PLAN

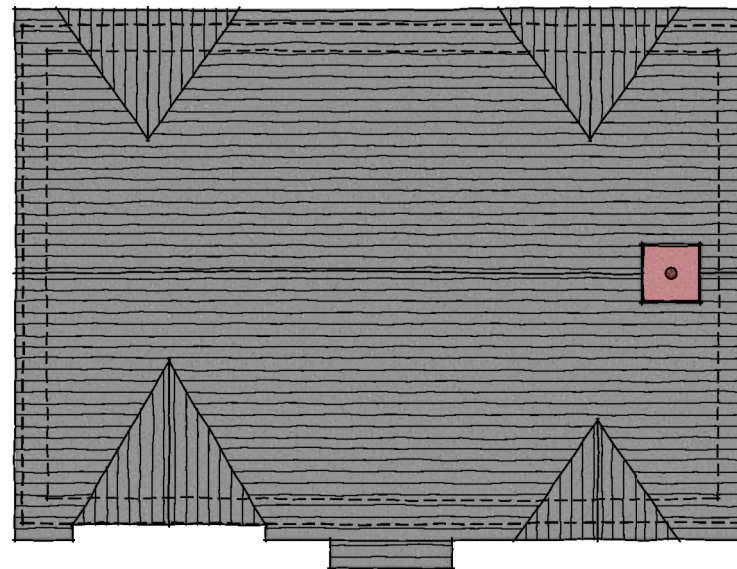

ROOF PLAN

House Type F1 - 2 Storey 3 Beds 5 Bed spaces		
Space Standards	Required	Achieved
Total Area (finished)	93 sq.m.	103.81 sq.m.
Storage	2.5 sq.m.	2.5 sq.m.
Bedroom 1 (double)	11.5sq.m.	13.72 sq.m.
Bedroom 2 (double)	11.5sq.m.	11.78 sq.m.
Bedroom 3 (single)	7.5sq.m.	9.27 sq.m.



TYPE F1

C	10.06.20	Front door position revised and sidelight removed.
B	12.03.20	Chimney added.
A	17.01.20	Roof plan front gable amended.
Rev.	Date	Description

BAS	DGP
ACG	DGP
ACG	DGP
Drawn	Checked

Client

Scale 1:100 @ A3

Drawn ACG Checked DGP

Project
Fontwell,
West Sussex.

Date January 2020

File Type F

Drawing Title
Type F1 (Style - Avenue (Fontwell))
Floor & Roof Plans (Flint)

Drg.No. P1549.F1-F.01

Rev. C

Drawing Status
PLANNING

AAP Architecture Ltd
Unit A, Monument Business Centre, Monument Way East, Woking, Surrey GU21 5LG
T 01483 727345 E projects@aap-arc.co.uk W aap-arc.co.uk

Under the Intellectual Property Act 2014, this drawing is the copyright of AAP Architecture Ltd.