




FRONT ELEVATION

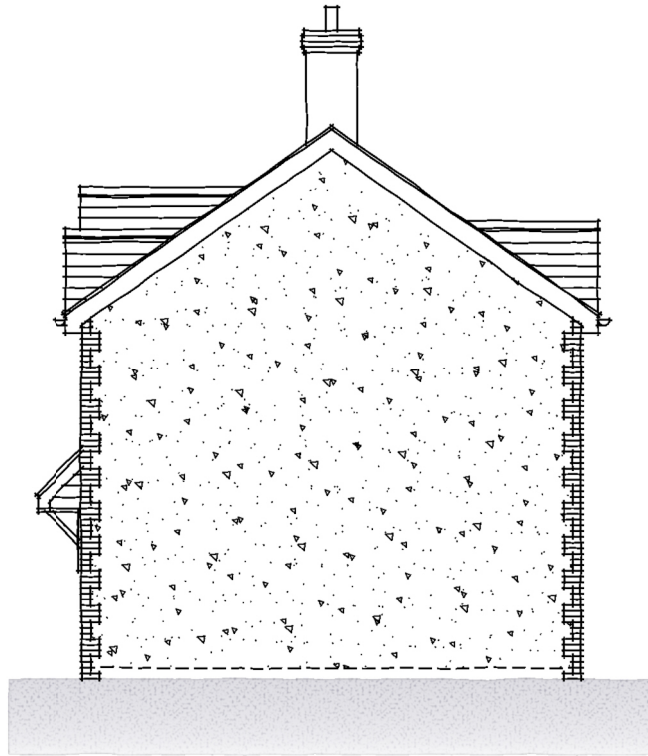

SIDE ELEVATION



REAR ELEVATION

TYPE F1

D	18.06.20	Front door style revised.
C	10.06.20	Front door position revised and sidelight removed.
B	12.03.20	Roof pitch reduced from 45° to 35°, chimney added.
A	17.01.20	Right gable amended on front elevation.
Rev.	Date	Description

BAS	DGP
BAS	DGP
ACG	DGP
ACG	DGP
Drawn	Checked

Client 

Scale 1:100 @ A3

Drawn ACG

Checked DGP

Project
Fontwell,
West Sussex.

Date January 2020

File Type F

Drawing Title
Type F1 (Style - Avenue (Fontwell))
Elevations (Flint)

Drg.No. P1549.F1-F.02

Rev. D

Drawing Status
PLANNING





SCALE BAR

AAP Architecture Ltd
Unit A, Monument Business Centre, Monument Way East, Woking, Surrey GU21 5LG
T 01483 727345 E projects@aap-arc.co.uk W aap-arc.co.uk

Under the Intellectual Property Act 2014, this drawing is the copyright of AAP Architecture Ltd.