




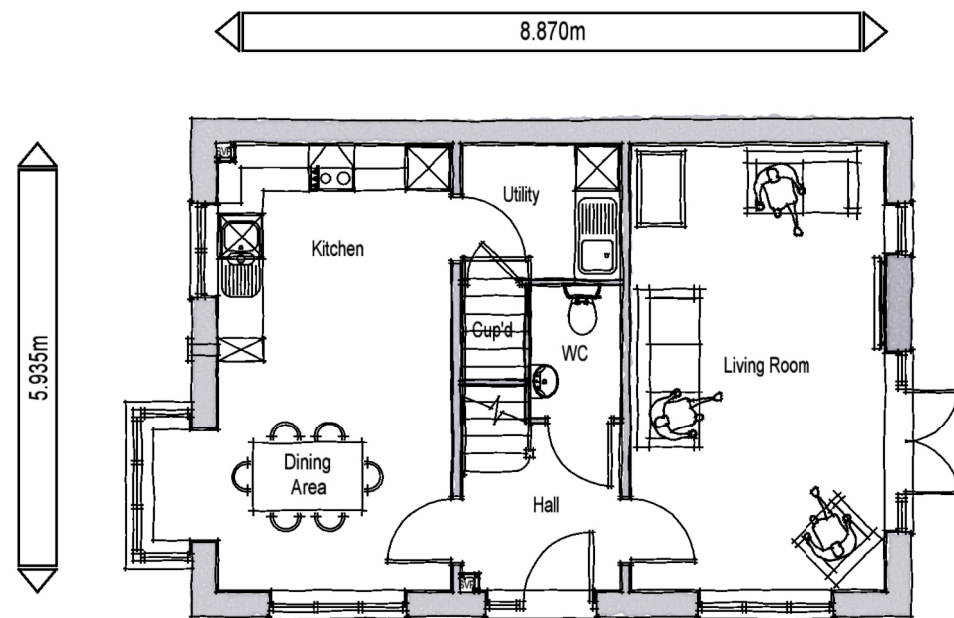

GROUND FLOOR PLAN

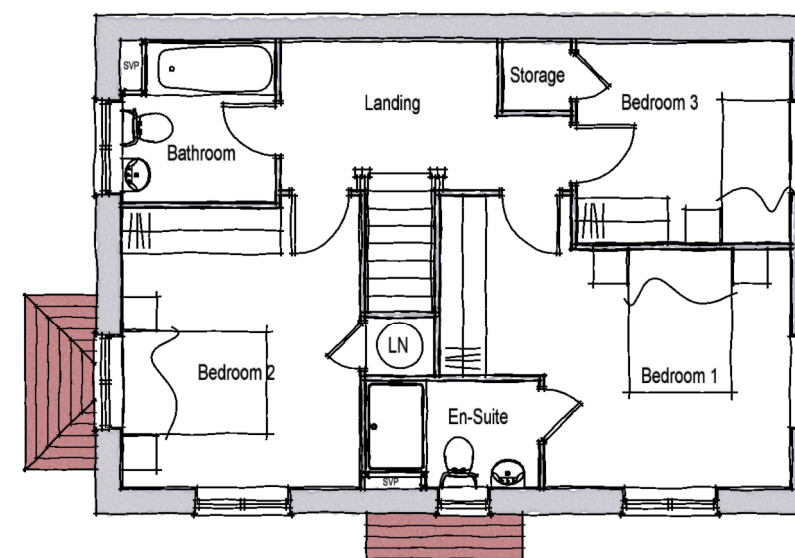

FIRST FLOOR PLAN

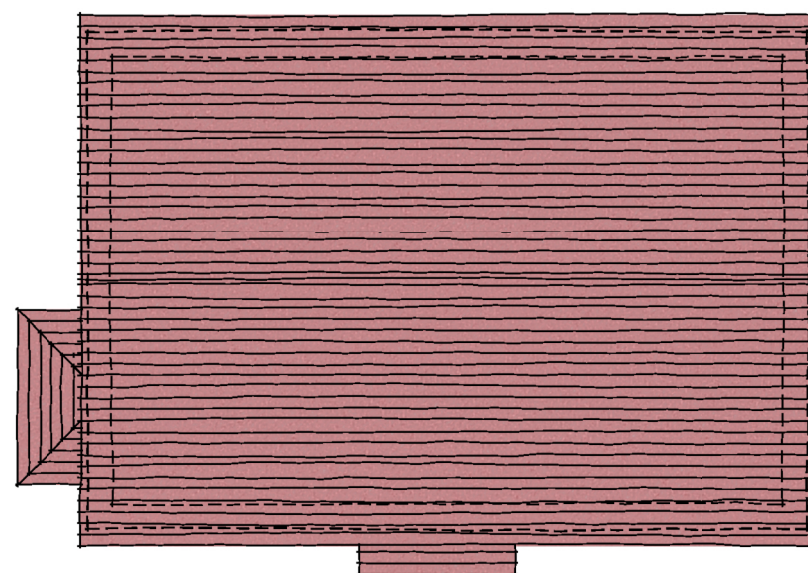

ROOF PLAN

House Type F - 2 Storey 3 Beds 5 Bed spaces		
Space Standards	Required	Achieved
Total Area (finished)	93 sq.m.	105.07 sq.m.
Storage	2.5 sq.m.	2.5 sq.m.
Bedroom 1 (double)	11.5sq.m.	13.72 sq.m.
Bedroom 2 (double)	11.5sq.m.	11.78 sq.m.
Bedroom 3 (single)	7.5sq.m.	9.27 sq.m.



SCALE BAR

TYPE F

A	16.06.20	Bedroom 2 & bathroom windows amended.
Rev.	Date	Description

TM	DGP
Drawn	Checked

Client 

Scale 1:100 @ A3

Drawn ACG

Checked DGP

Project Fontwell, West Sussex.

Date January 2020

File Type F

Drawing Title Type F (Style - The Slopes) Floor & Roof Plans (Brick & Tile)

Drg.No. P1549.F-F.05

Rev. A

Drawing Status PLANNING

aap
architecture

AAP Architecture Ltd
Unit A, Monument Business Centre, Monument Way East, Woking, Surrey GU21 5LG
T 01483 727345 E projects@aap-arc.co.uk W aap-arc.co.uk

Under the Intellectual Property Act 2014, this drawing is the copyright of AAP Architecture Ltd.