



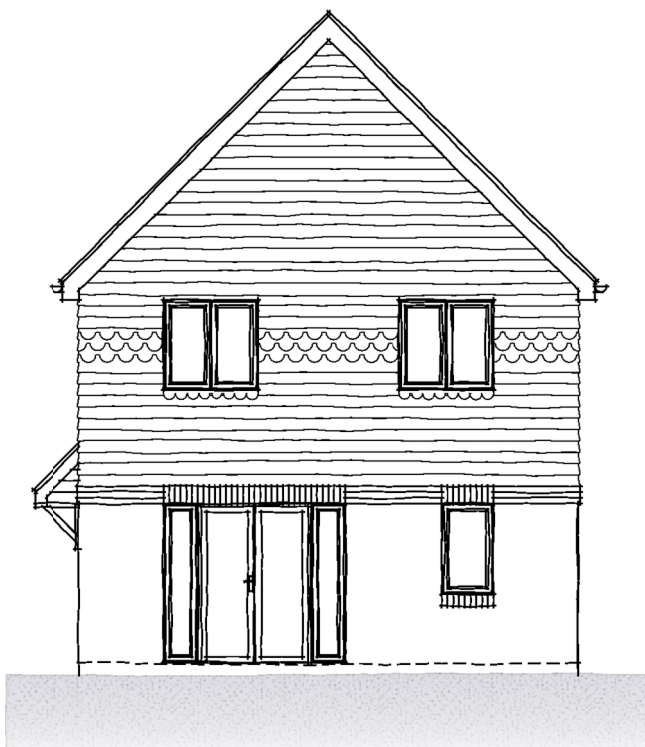

FRONT ELEVATION

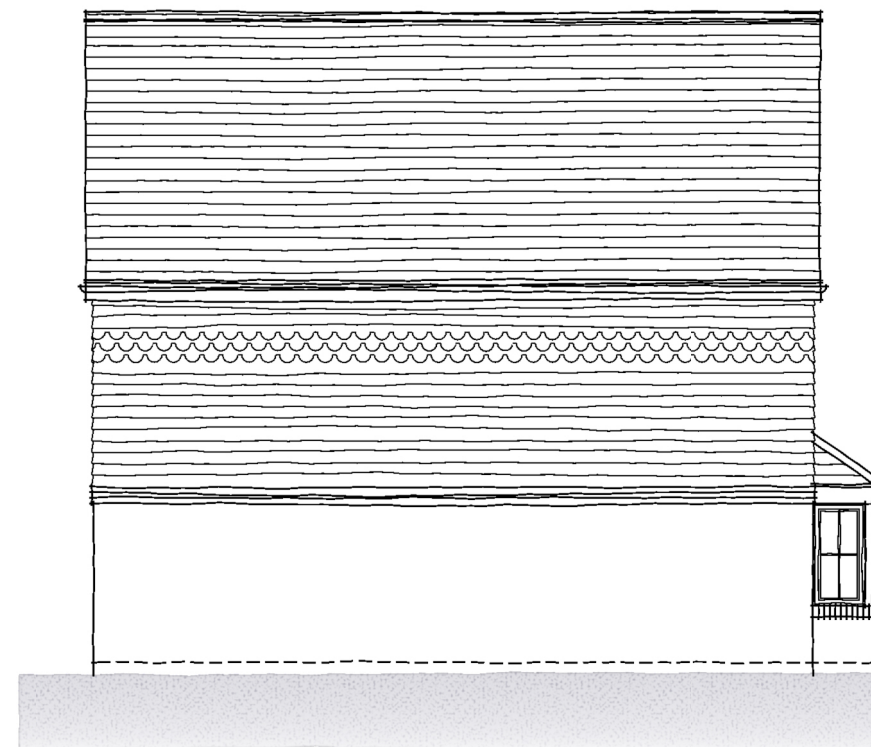

SIDE ELEVATION



REAR ELEVATION



SIDE ELEVATION

TYPE F



SCALE BAR

A Rev. 16.06.20 Side elevation windows amended. Pitch increased.

TM Drawn DGP Checked

Client 

Scale 1:100 @ A3

Drawn ACG

Checked DGP

Project Fontwell, West Sussex.

Date January 2020

File Type F

Drawing Title Type F (Style - The Slopes) Elevations (Brick & Tile)

Drg.No. P1549.F-F.06

Rev. A

Drawing Status PLANNING



AAP Architecture Ltd

Unit A, Monument Business Centre, Monument Way East, Woking, Surrey GU21 5LG
T 01483 727345 E projects@aap-arc.co.uk W aap-arc.co.uk

Under the Intellectual Property Act 2014, this drawing is the copyright of AAP Architecture Ltd.