




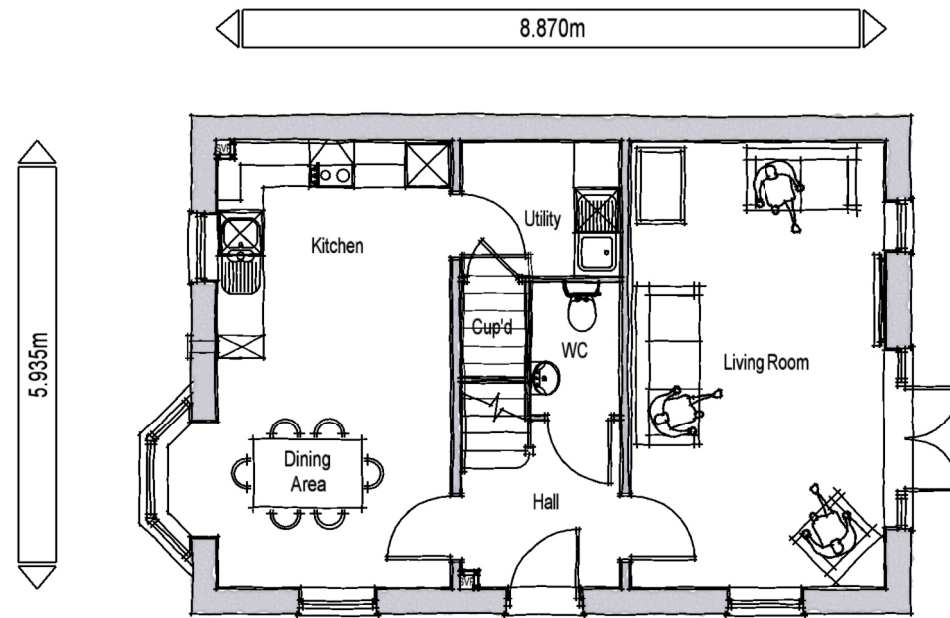

GROUND FLOOR PLAN

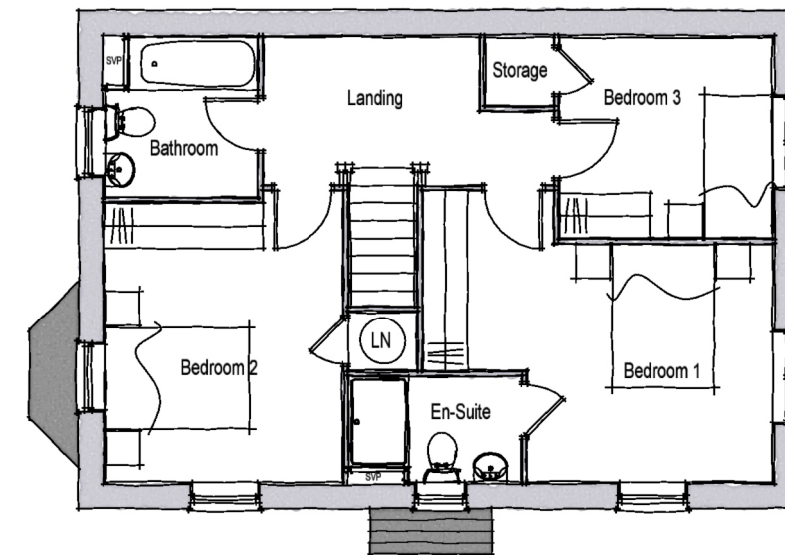

FIRST FLOOR PLAN

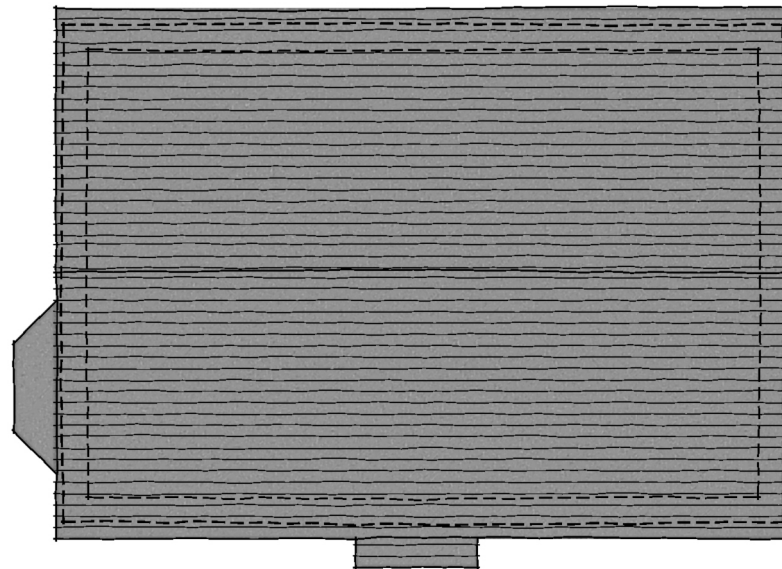

ROOF PLAN

TYPE F

House Type F - 2 Storey 3 Beds 5 Bed spaces		
Space Standards	Required	Achieved
Total Area (finished)	93 sq.m.	104.71 sq.m.
Storage	2.5 sq.m.	2.5 sq.m.
Bedroom 1 (double)	11.5sq.m.	13.72 sq.m.
Bedroom 2 (double)	11.5sq.m.	11.78 sq.m.
Bedroom 3 (single)	7.5sq.m.	9.27 sq.m.



Rev.	Date	Description	Drawn	Checked
Client		dandara	Scale 1:100 @ A3	Drawn BAS Checked DGP
Project		Fontwell, West Sussex.	Date January 2020	File Type F
Drawing Title		Type F (Style - Avenue (Fontwell)) Floor & Roof Plans (Brick)	Drg.No. P1549.F-F.15	Rev. - Drawing Status PLANNING



AAP Architecture Ltd
 Unit A, Monument Business Centre, Monument Way East, Woking, Surrey GU21 5LG
 T 01483 727345 E projects@aap-arc.co.uk W aap-arc.co.uk

Under the Intellectual Property Act 2014, this drawing is the copyright of AAP Architecture Ltd.