




FRONT ELEVATION

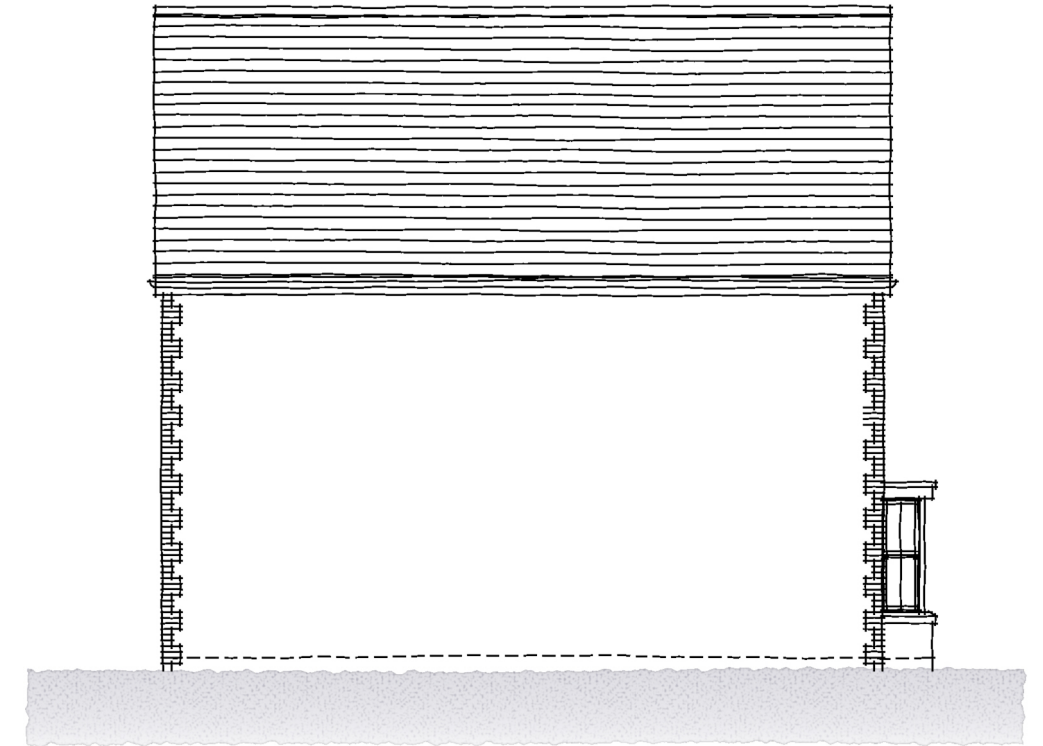

SIDE ELEVATION



REAR ELEVATION



SIDE ELEVATION

TYPE F



SCALE BAR

B	24-06-20	Porch widened.
A	22-06-20	Amended in line client's comments.
Rev.	Date	Description

BAS	DGP
TM	DGP
Drawn	Checked

Client 

Scale 1:100 @ A3

Drawn BAS

Checked DGP

Project
Fontwell,
West Sussex.

Date January 2020

File Type F

Drawing Title
Type F (Style - Avenue (Fontwell))
Elevations (Brick)

Drg.No. P1549.F-F.16

Rev. B

Drawing Status
PLANNING



AAP Architecture Ltd
Unit A, Monument Business Centre, Monument Way East, Woking, Surrey GU21 5LG
T 01483 727345 E projects@aap-arc.co.uk W aap-arc.co.uk

Under the Intellectual Property Act 2014, this drawing is the copyright of AAP Architecture Ltd.