






FRONT ELEVATION

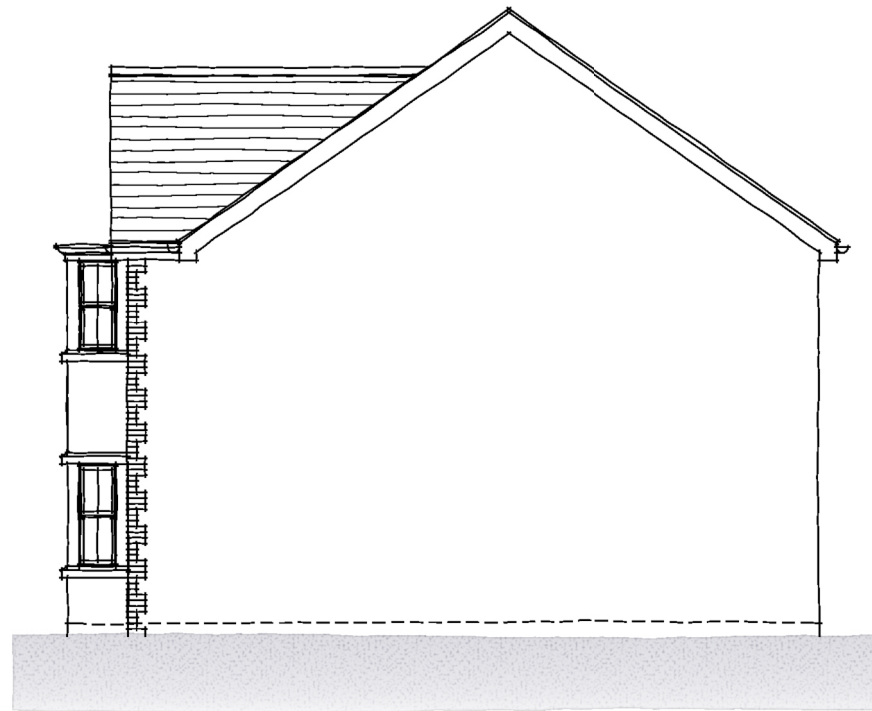

SIDE ELEVATION

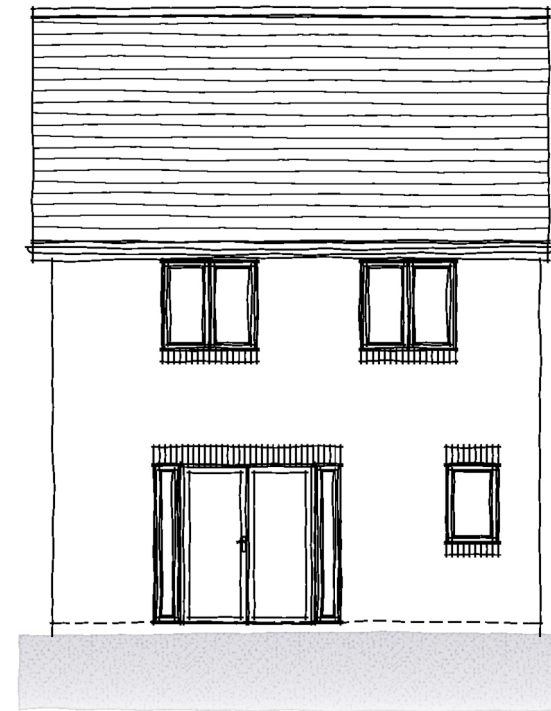


REAR ELEVATION

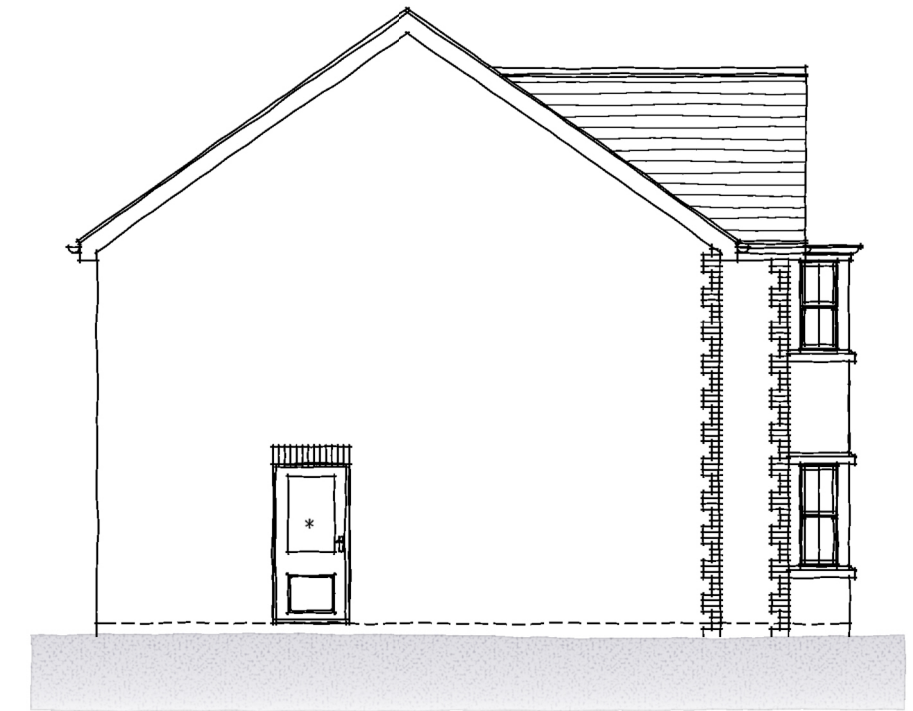


SIDE ELEVATION


* DOOR REMOVED FROM PLOT 201

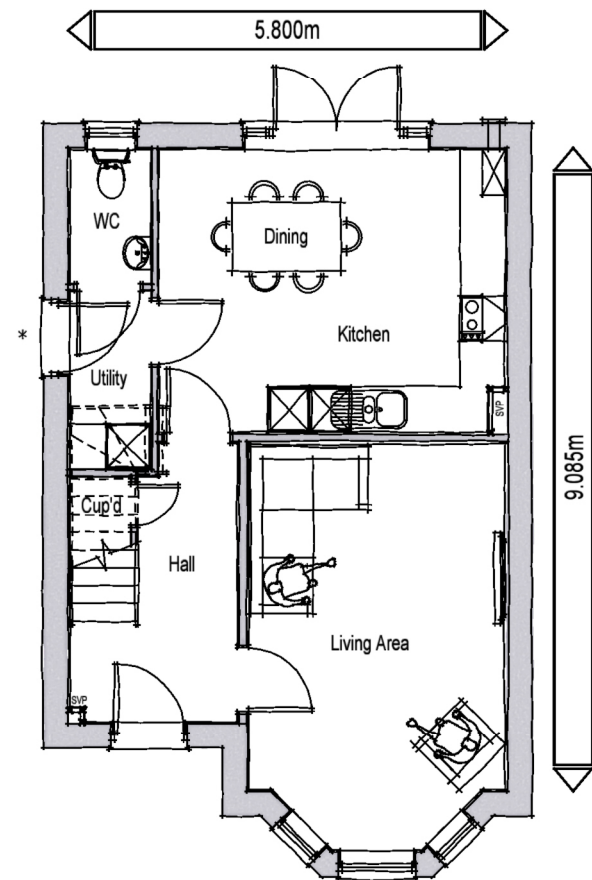

GROUND FLOOR PLAN

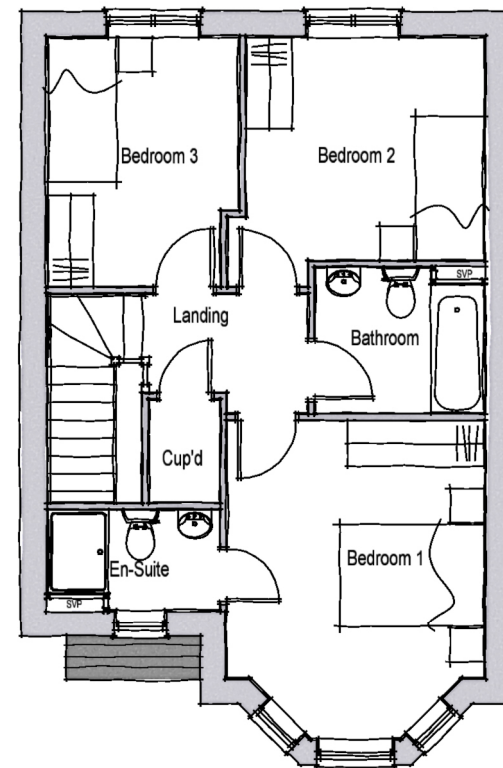

FIRST FLOOR PLAN

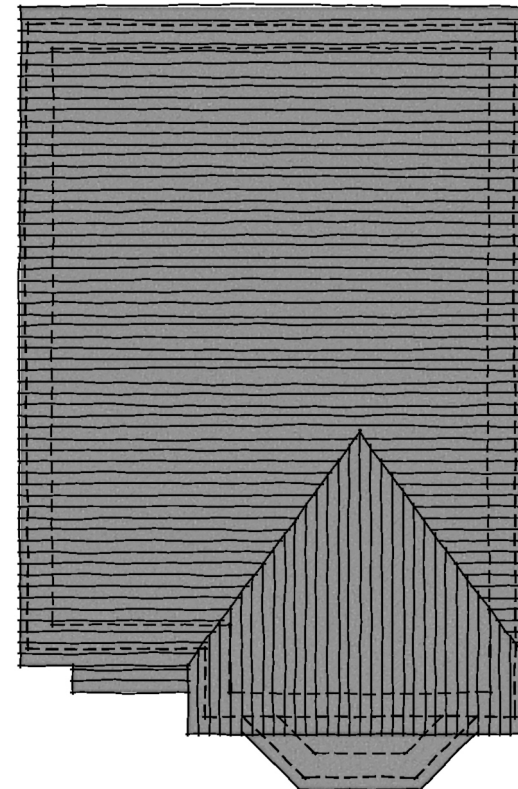

ROOF PLAN

TYPE FG

House Type FG - 2 Storey 3 Beds 5 Bed spaces		
Space Standards	Required	Achieved
Total Area (finished)	84 sq.m.	97.64 sq.m.
Storage	2.5 sq.m.	2.5 sq.m.
Bedroom 1 (Double)	11.5sq.m.	13.11 sq.m.
Bedroom 2 (Single)	7.5sq.m.	9.7 sq.m.
Bedroom 3 (Single)	7.5sq.m.	8.01 sq.m.

B	26.08.20	Amended in line with client's comments.
A	27.07.20	Plot specific door note added.
Rev.	Date	Description

DGP	DGP
TM	DGP
Drawn	Checked

Client **dandara**

Scale 1:100 @ A3

Drawn TM

Checked DGP

Project
Fontwell,
West Sussex.

Date June 2020

File Type FG

Drawing Title
Type FG (Style - Avenue (Fontwell))
Plans & Elevations (Brick & Tile)

Drg.No. P1549.FG-F.01

Rev. B

Drawing Status
PLANNING

aap
architecture

AAP Architecture Ltd

Unit A, Monument Business Centre, Monument Way East, Woking, Surrey GU21 5LG
T 01483 727345 E projects@aap-arc.co.uk W aap-arc.co.uk

Under the Intellectual Property Act 2014, this drawing is the copyright of AAP Architecture Ltd.