




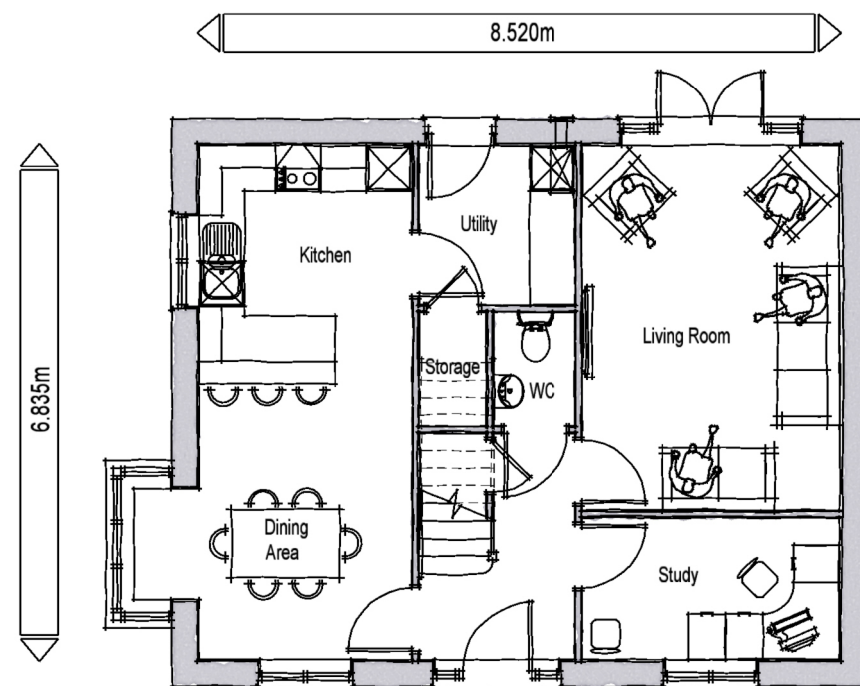

GROUND FLOOR PLAN

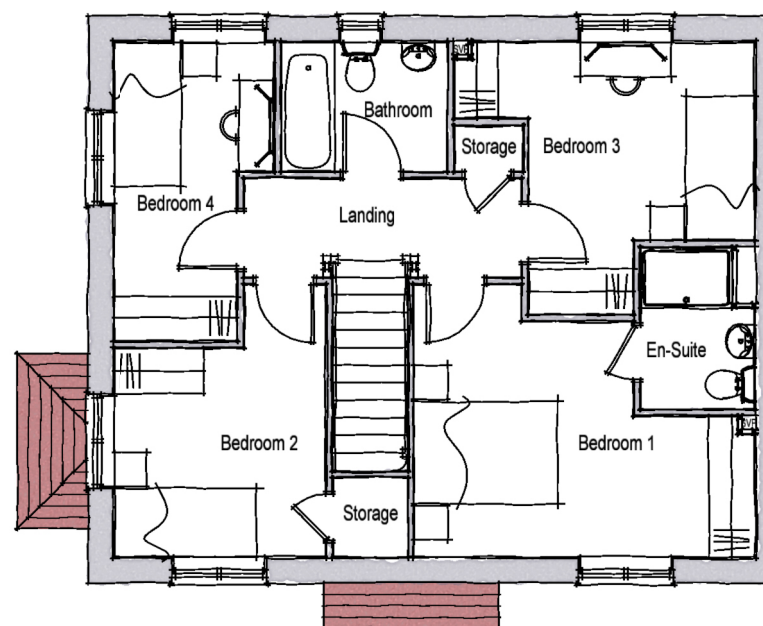

FIRST FLOOR PLAN

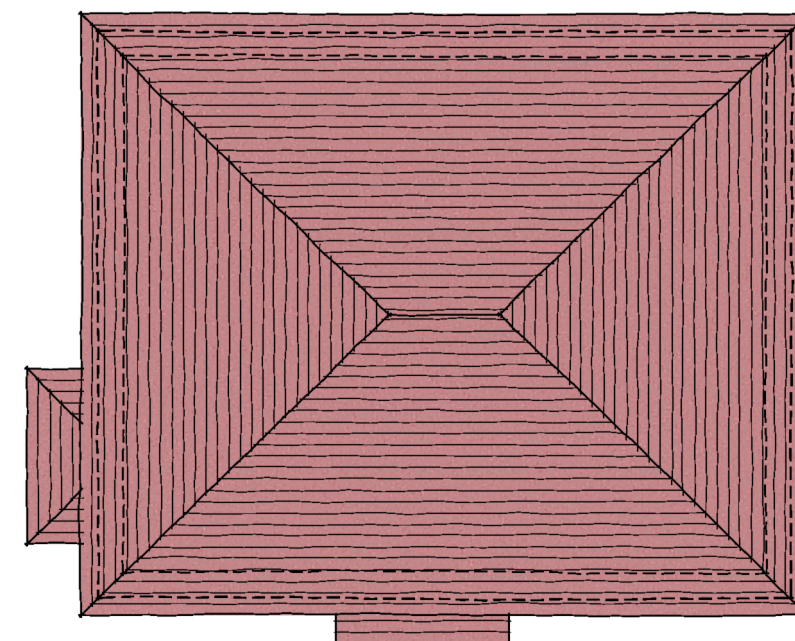

ROOF PLAN

TYPE OB

House Type OB - 2 Storey 4 Beds 5 Bed spaces		
Space Standards	Required	Achieved
Total Area (finished)	97 sq.m.	114.94 sq.m.
Storage	2.5 sq.m.	2.89 sq.m.
Bedroom 1 (double)	11.5 sq.m.	12.57 sq.m.
Bedroom 2 (single)	7.5 sq.m.	8.63 sq. m.
Bedroom 3 (single)	7.5 sq.m.	10.5 sq. m.
Bedroom 4 (single)	7.5 sq.m.	7.50 sq.m.



SCALE BAR

B	26.08.20	Amended in line with client's comments.
A	19-06-20	Amended in line client's comments.
Rev.	Date	Description

DGP	DGP
DGP	DGP
Drawn	Checked

Client **dandara**

Scale 1:100 @ A3

Drawn ACG Checked DGP

Project Fontwell, West Sussex.

Date January 2020

File Type OB

Drawing Title Type OB (Style - The Slopes) Floor & Roof Plans (Brick)

Drg.No. P1549.OB-F.03

Rev. B

Drawing Status PLANNING

aap
architecture

AAP Architecture Ltd

Unit A, Monument Business Centre, Monument Way East, Woking, Surrey GU21 5LG
T 01483 727345 E projects@aap-arc.co.uk W aap-arc.co.uk

Under the Intellectual Property Act 2014, this drawing is the copyright of AAP Architecture Ltd.