






FRONT ELEVATION

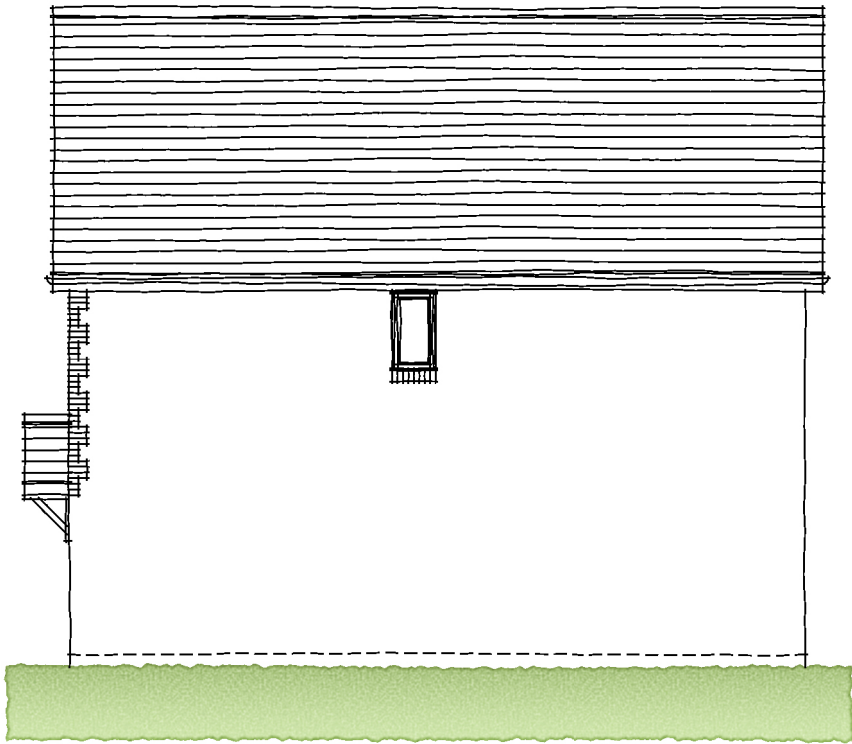


SIDE ELEVATION

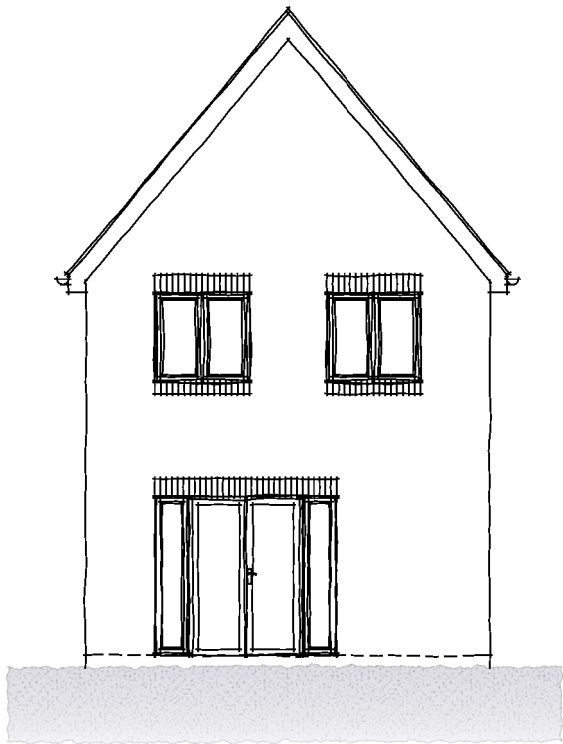


REAR ELEV

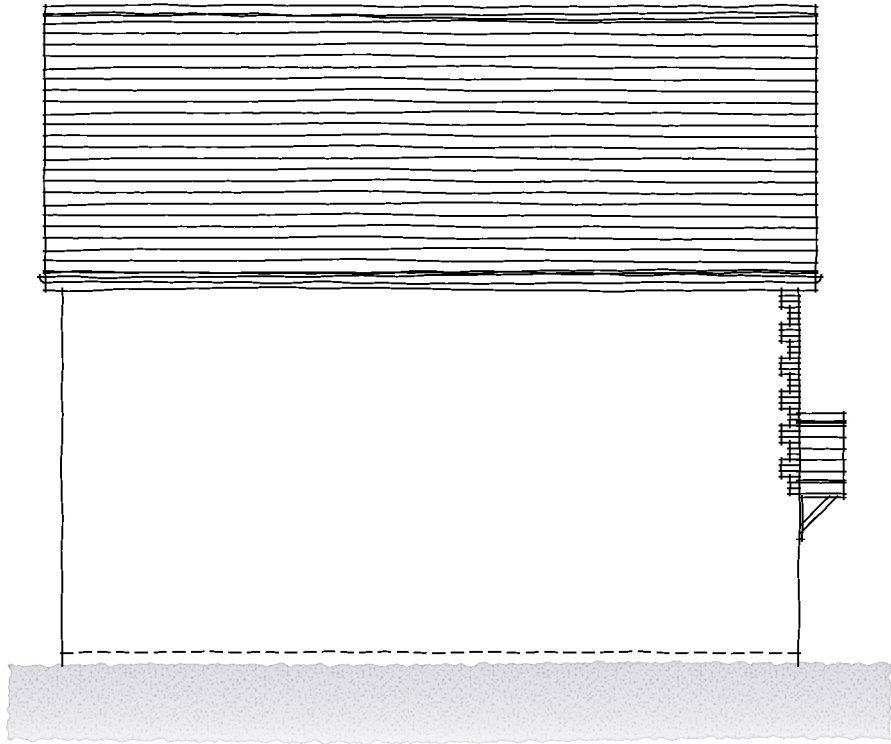


SIDE ELEVATION

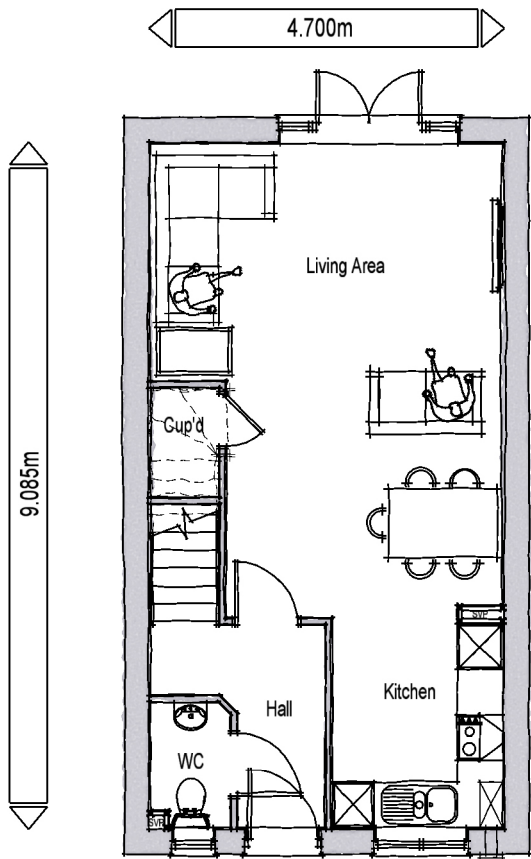

GROUND FLOOR PLAN

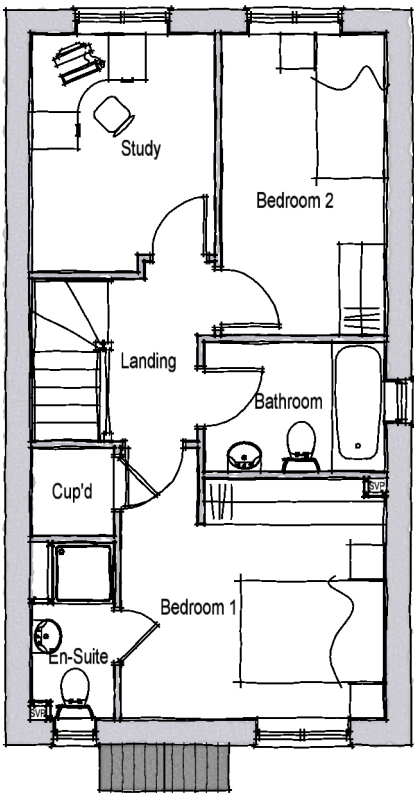

FIRST FLOOR PLAN

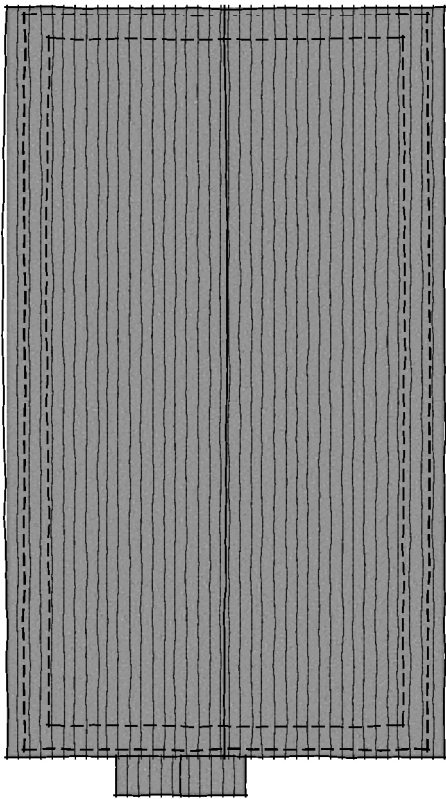

ROOF PLAN

# TYPE C



| House Type C - 2 Storey 2 Beds 3 Bed spaces |           |                       |
|---------------------------------------------|-----------|-----------------------|
| Achieved                                    | Required  | Space Standards       |
| 84.02 sq.m.                                 | 70 sq.m.  | Total Area (finished) |
| 2.5 sq.m.                                   | 2.5 sq.m. | Storage               |
| 11.5 sq.m.                                  | 11.5sq.m. | Bedroom 1 (double)    |
| 8.73 sq.m.                                  | 7.5sq.m.  | Bedroom 2 (Single)    |

|      |          |                                         |
|------|----------|-----------------------------------------|
| B    | 26.08.20 | Amended in line with client's comments. |
| A    | 19-08-20 | Flint to side elevation removed.        |
| Rev. | Date     | Description                             |

|       |         |
|-------|---------|
| DGP   | DGP     |
| DGP   | DGP     |
| Drawn | Checked |

Client

Scale 1:100 @ A3

Drawn ACG

Checked DGP

Project Fontwell, West Sussex.

Date January 2020

File Type C

Drawing Title Type C (Style Rural Edge) Floor & Roof Plans (Brick + Flint)

Drg.No. P1549.C-R.03

Rev. B

Drawing Status PLANNING

AAP Architecture Ltd  
Unit A, Monument Business Centre, Monument Way East, Woking, Surrey GU21 5LG  
T 01483 727345 E projects@aap-arc.co.uk W aap-arc.co.uk

Under the Intellectual Property Act 2014, this drawing is the copyright of AAP Architecture Ltd.