


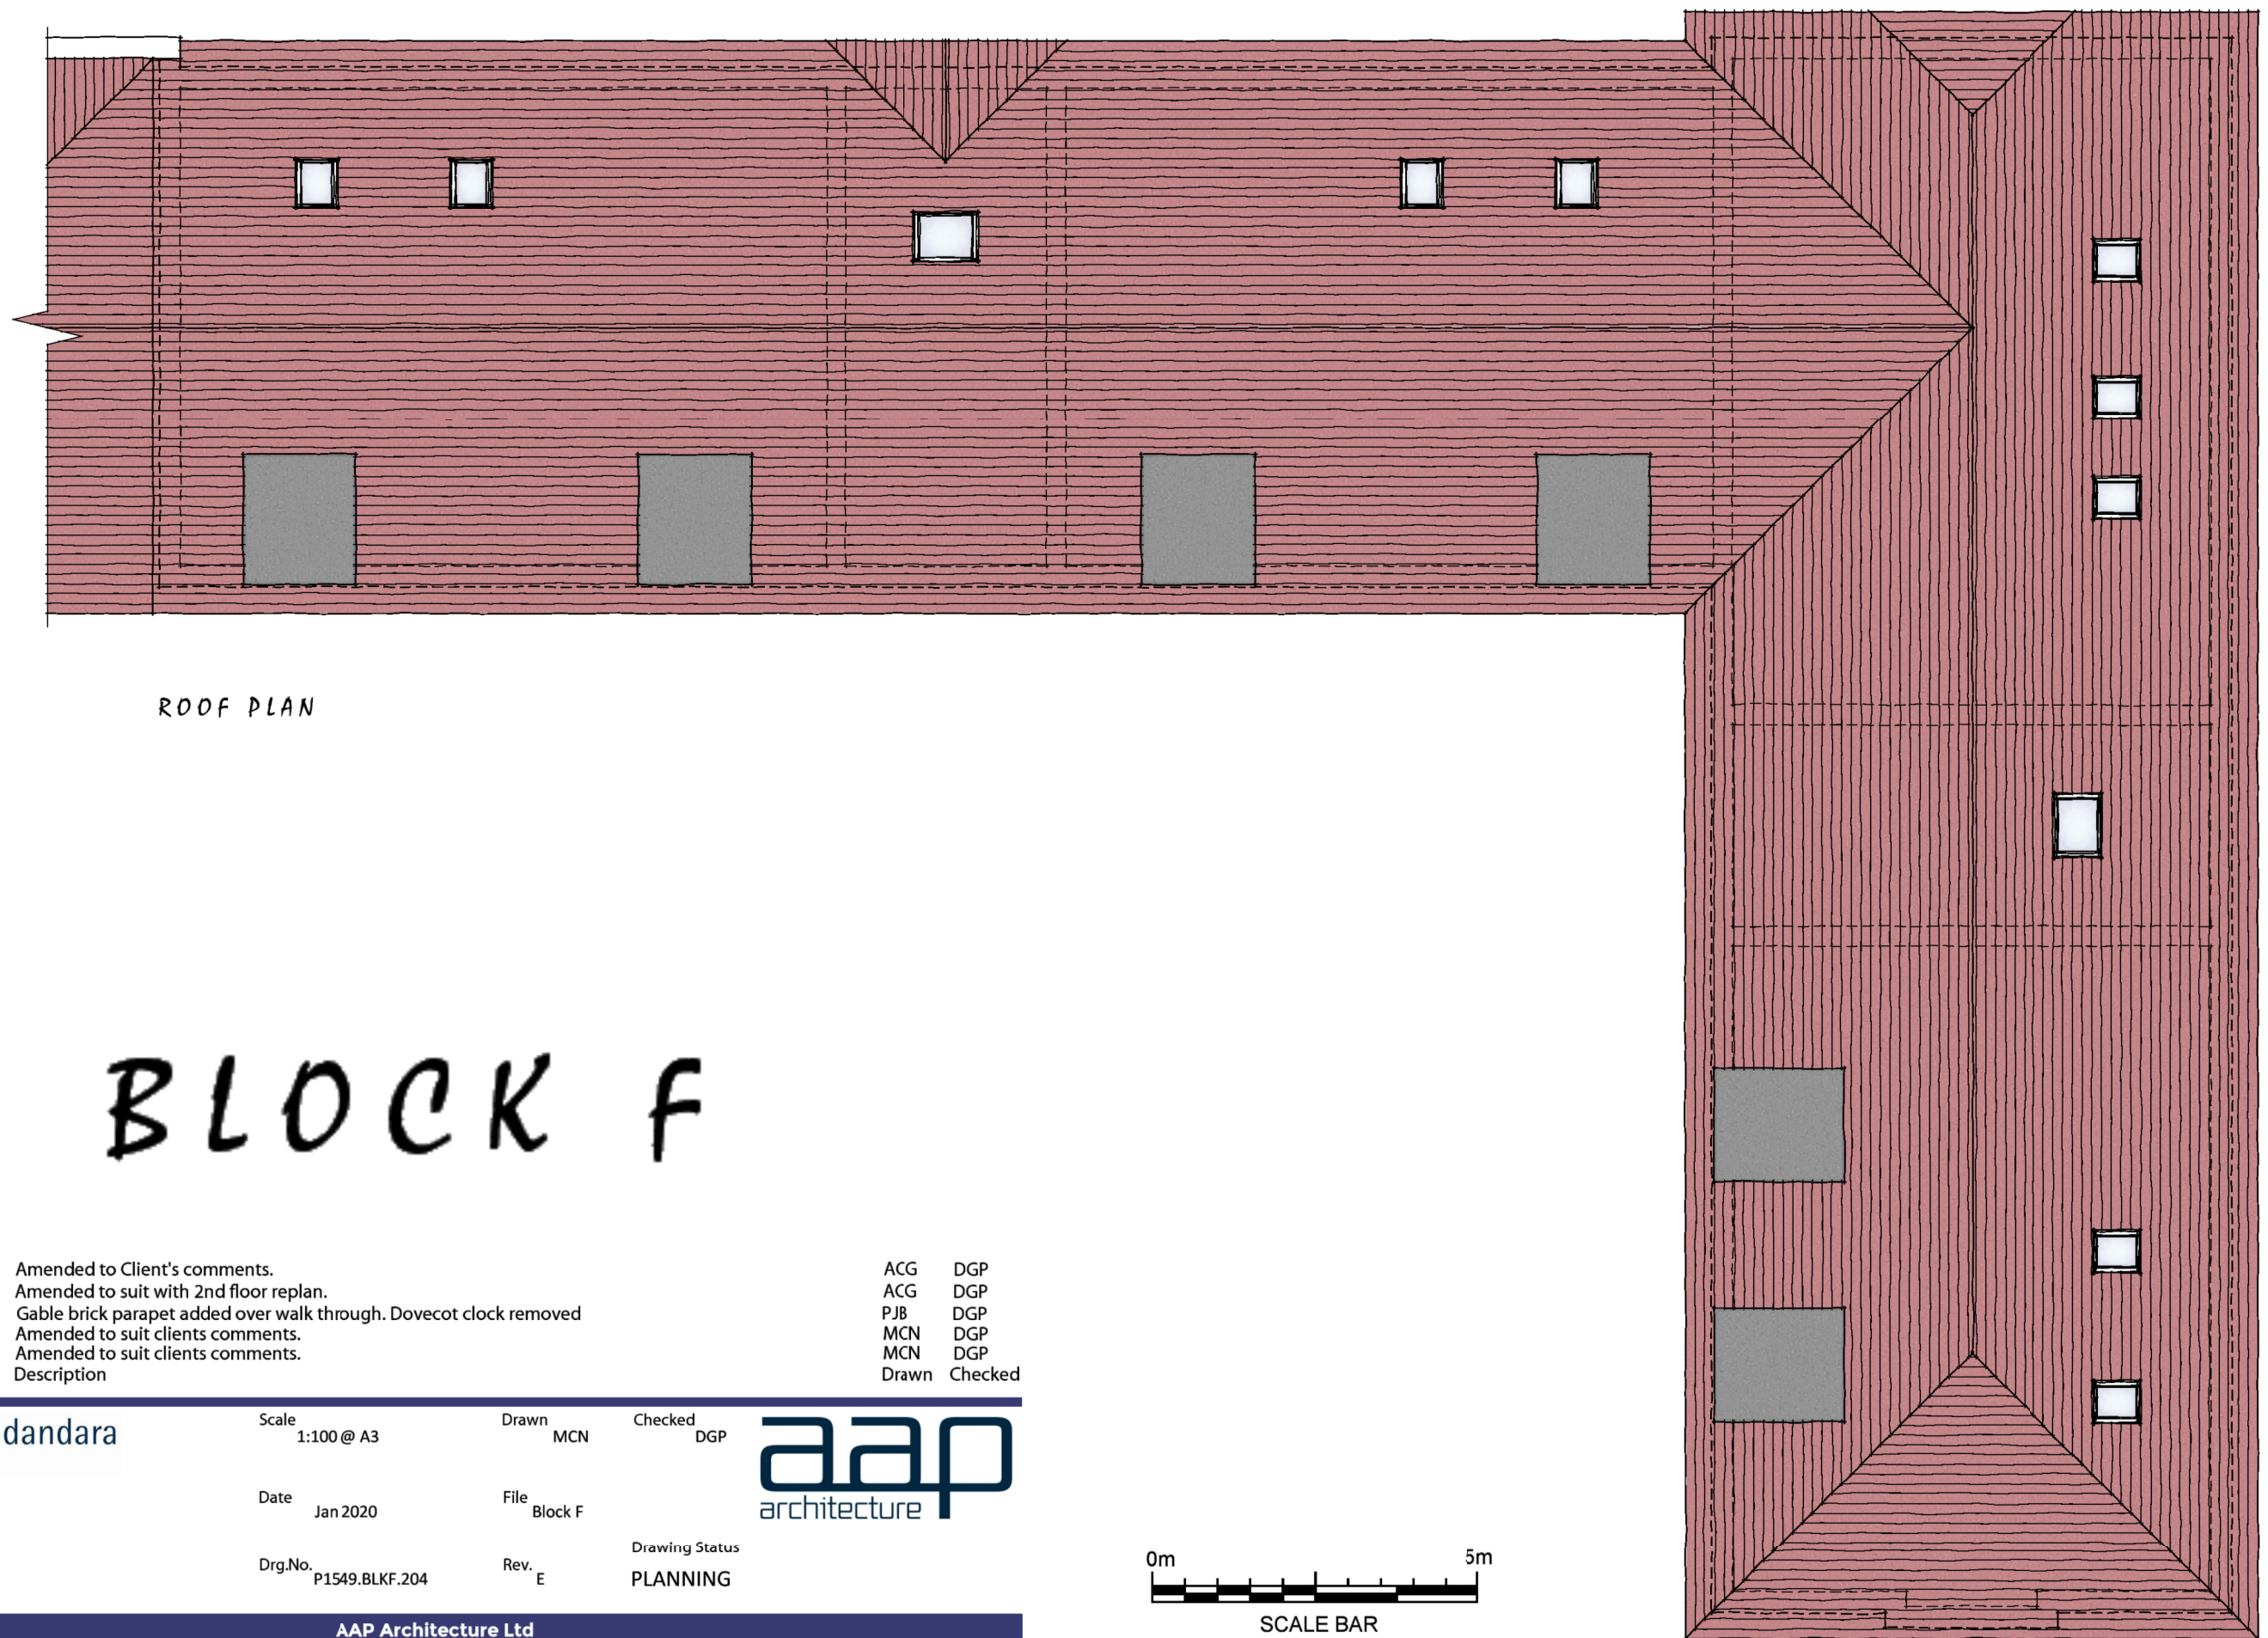

ROOF PLAN

# BLOCK F

|      |          |                                                                    |       |         |
|------|----------|--------------------------------------------------------------------|-------|---------|
| E    | 23.10.20 | Amended to Client's comments.                                      | ACG   | DGP     |
| D    | 08.07.20 | Amended to suit with 2nd floor replan.                             | ACG   | DGP     |
| C    | 17.06.20 | Gable brick parapet added over walk through. Dovecot clock removed | PJB   | DGP     |
| B    | 11.06.20 | Amended to suit clients comments.                                  | MCN   | DGP     |
| A    | 09.06.20 | Amended to suit clients comments.                                  | MCN   | DGP     |
| Rev. | Date     | Description                                                        | Drawn | Checked |

|               |                                                                                     |         |                 |       |         |                |          |
|---------------|-------------------------------------------------------------------------------------|---------|-----------------|-------|---------|----------------|----------|
| Client        |  | Scale   | 1:100 @ A3      | Drawn | MCN     | Checked        | DGP      |
| Project       | Fontwell,<br>West Sussex.                                                           | Date    | Jan 2020        | File  | Block F |                |          |
| Drawing Title | Block F<br>Roof Plan                                                                | Drg.No. | P1549.BLK.F.204 | Rev.  | E       | Drawing Status | PLANNING |



SCALE BAR

AAP Architecture Ltd  
Unit A, Monument Business Centre, Monument Way East, Woking, Surrey GU21 5LG  
T 01483 727345 E projects@aap-arc.co.uk W aap-arc.co.uk

Under the Intellectual Property Act 2014, this drawing is the copyright of AAP Architecture Ltd.