


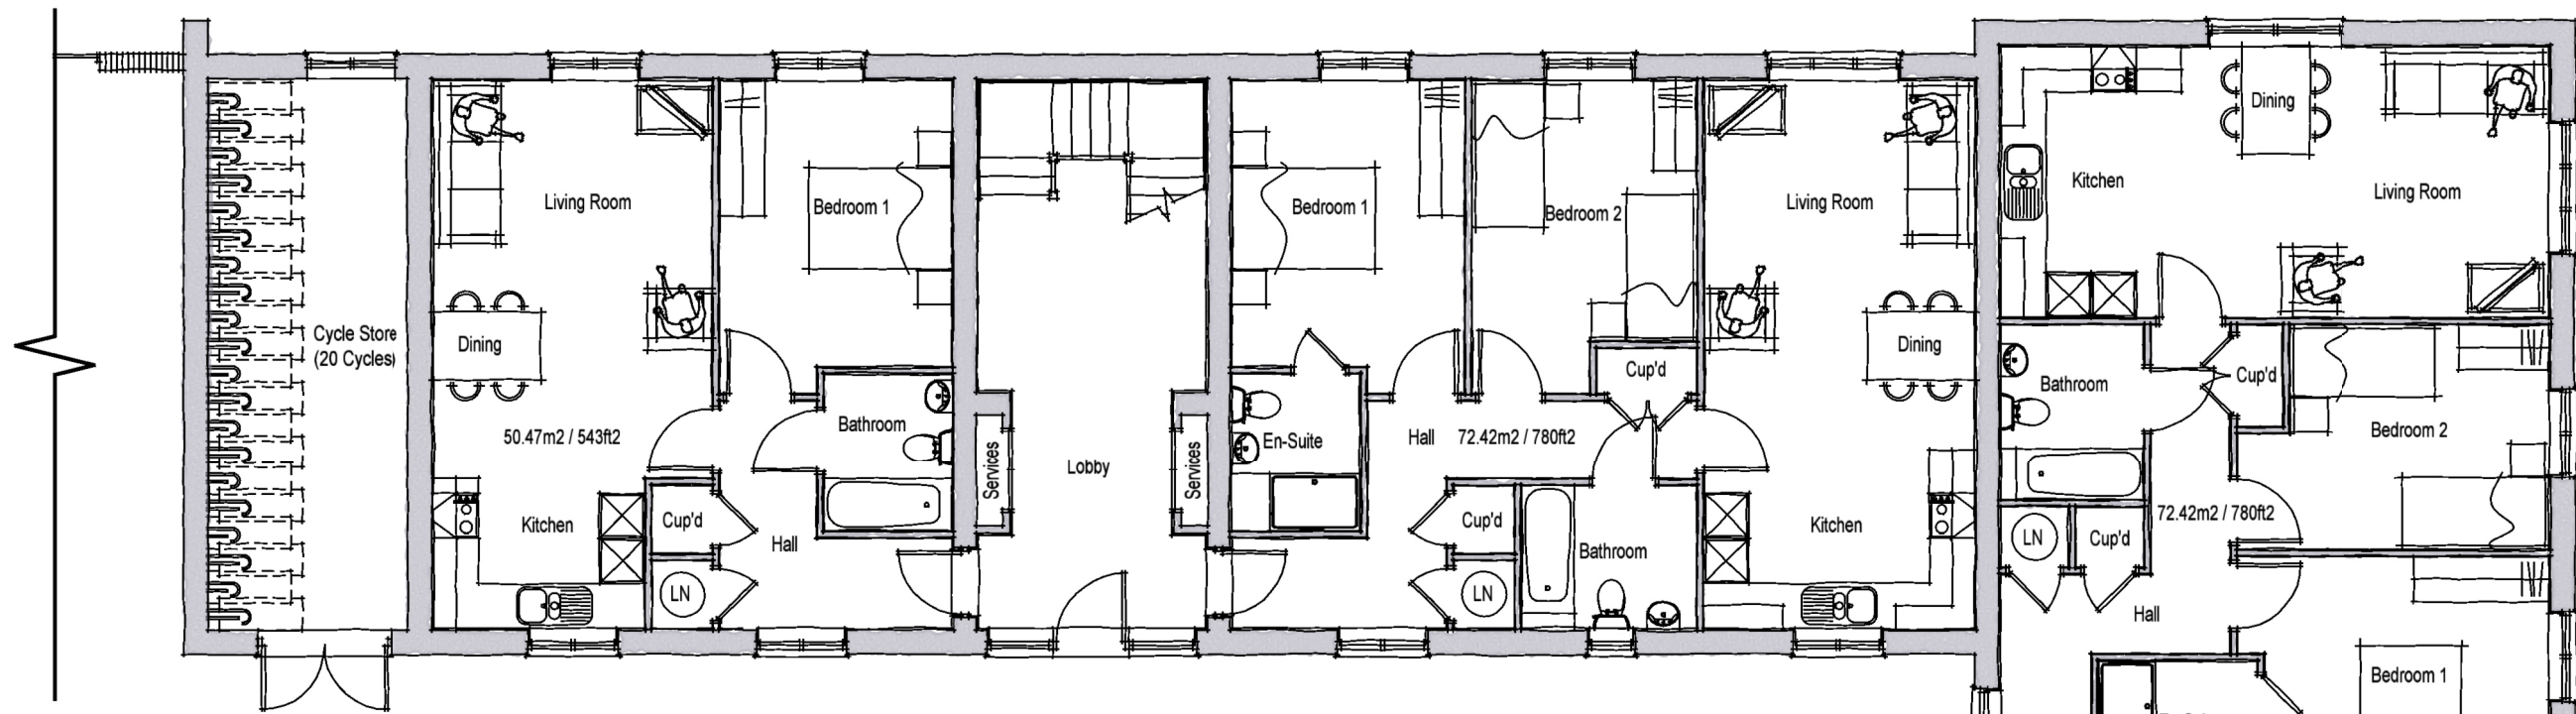

GROUND FLOOR PLAN

BLOCK F

E	23.10.20	Amended to Client's comments.
D	20.07.20	2 bed flat converted for 1 bed flat. Cycle store added.
C	08.07.20	Amended to suit with 2nd floor replan.
B	11.06.20	Amended to suit clients comments.
A	09.06.20	Amended to suit clients comments.
Rev.	Date	Description

MCN	DGP
ACG	DGP
ACG	DGP
MCN	DGP
MCN	DGP
Drawn	Checked

Client 

Scale 1:100 @ A3

Drawn MCN Checked DGP

Project Fontwell, West Sussex.

Date Jan 2020

File Block F

Drawing Title Block F Ground Floor Plan


Drg.No. P1549.BLK.F.201

Rev. E Drawing Status PLANNING

aap
architecture



SCALE BAR

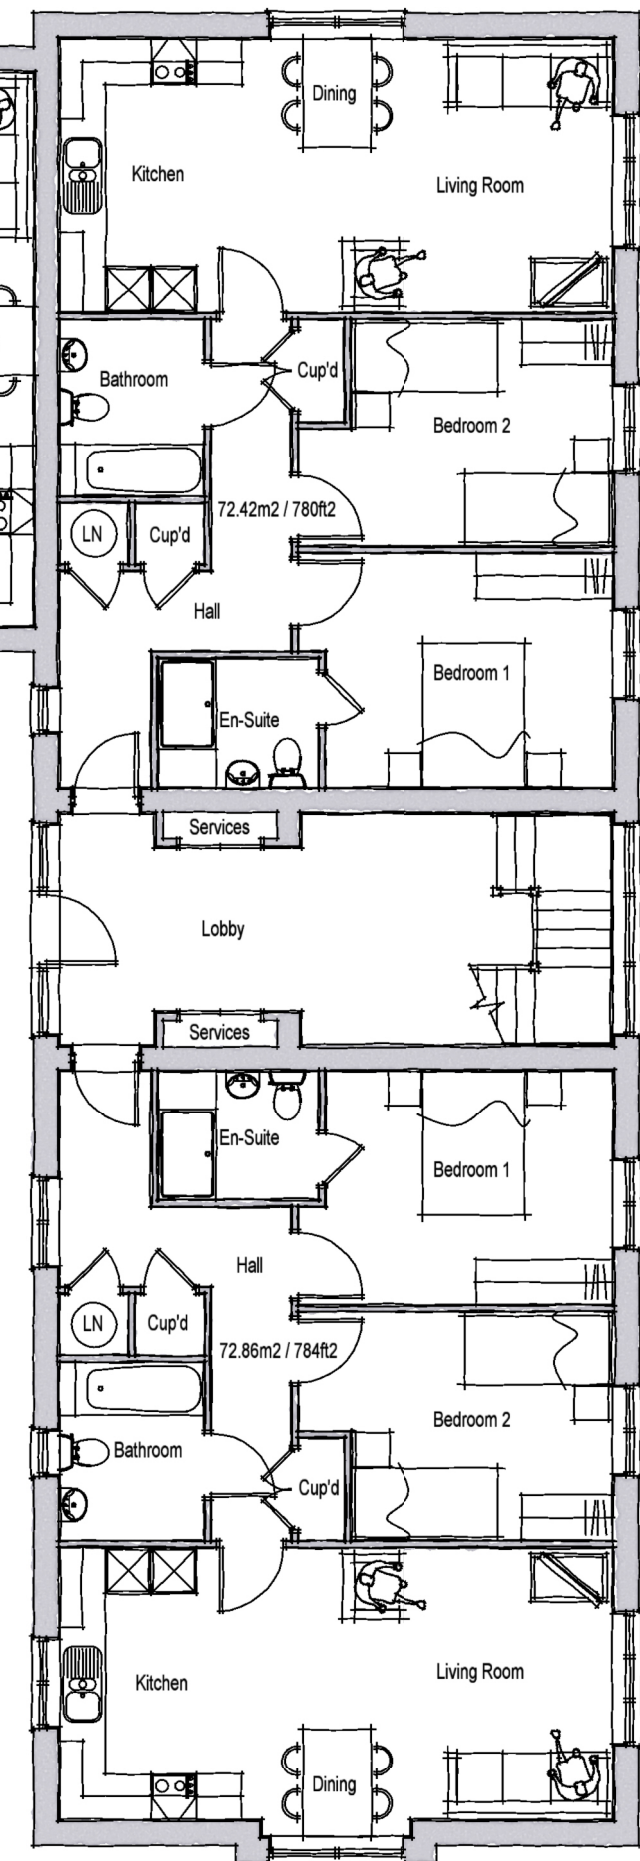

AAP Architecture Ltd
Unit A, Monument Business Centre, Monument Way East, Woking, Surrey GU21 5LG
T 01483 727345 E projects@aap-arc.co.uk W aap-arc.co.uk

Under the Intellectual Property Act 2014, this drawing is the copyright of AAP Architecture Ltd.