




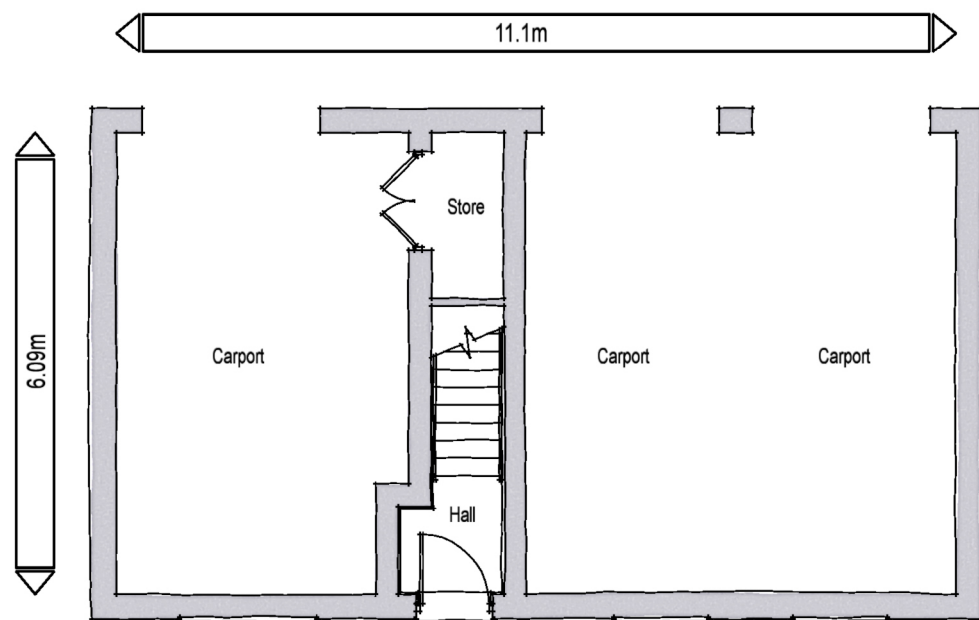

GROUND FLOOR PLAN

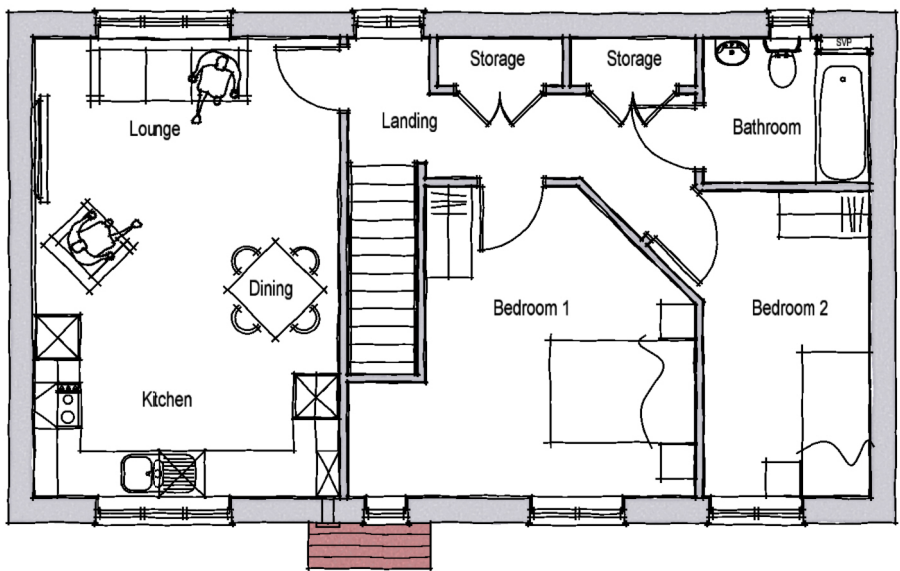

FIRST FLOOR PLAN

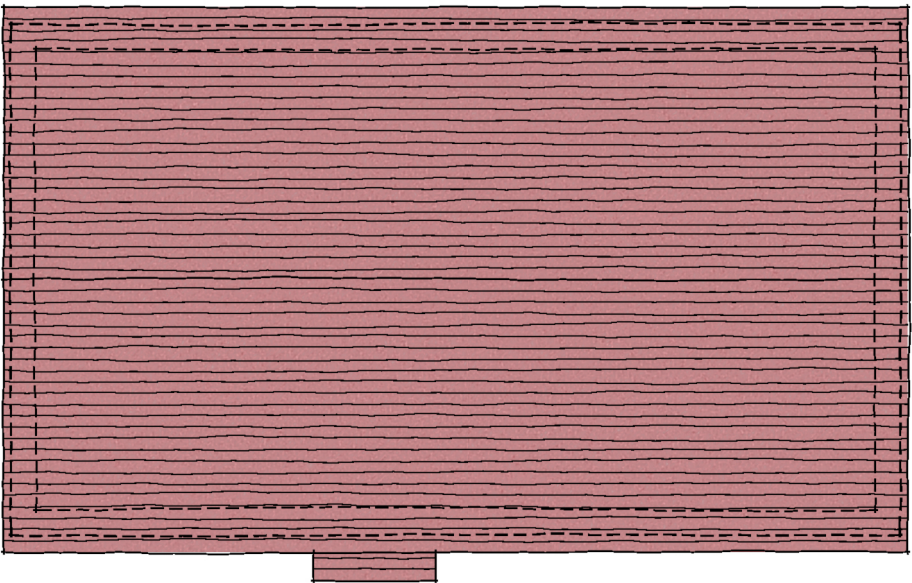

ROOF PLAN

TYPE ABT

House Type ABT - 1 Storey 2 Beds 3 Bed spaces		
Space Standards	Required	Achieved
Total Area (finished)	61 sq.m.	68.55 sq.m.
Storage	2 sq.m.	2 sq.m.
Bedroom 1 (double)	11.5sq.m.	14.82 sq.m.
Bedroom 2 (Single)	7.5sq.m.	9.36 sq.m.



SCALE BAR

A	20.10.20	En-Suite removed.	ACG	DGP
Rev.	Date	Description	Drawn	Checked
Client A			Scale 1:100 @ A3	Drawn ACG
Project Fontwell, West Sussex.	Date July 2020		File Type BT	Checked DGP
Drawing Title Type ABT, Affordable Rent, (Style - The Slopes)	Drg.No. P1549.ABT-F.01		Rev. A	Drawing Status PLANNING
Floor & Roof Plans (Brick & Tile)				



AAP Architecture Ltd
 Unit A, Monument Business Centre, Monument Way East, Woking, Surrey GU21 5LG
 T 01483 727345 E projects@aap-arc.co.uk W aap-arc.co.uk

Under the Intellectual Property Act 2014, this drawing is the copyright of AAP Architecture Ltd.