




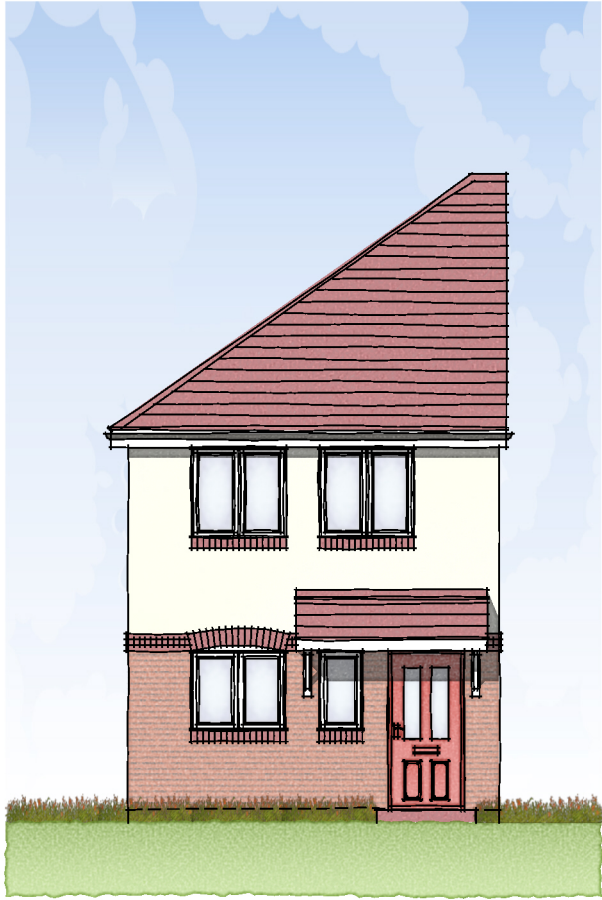


FRONT ELEVATION

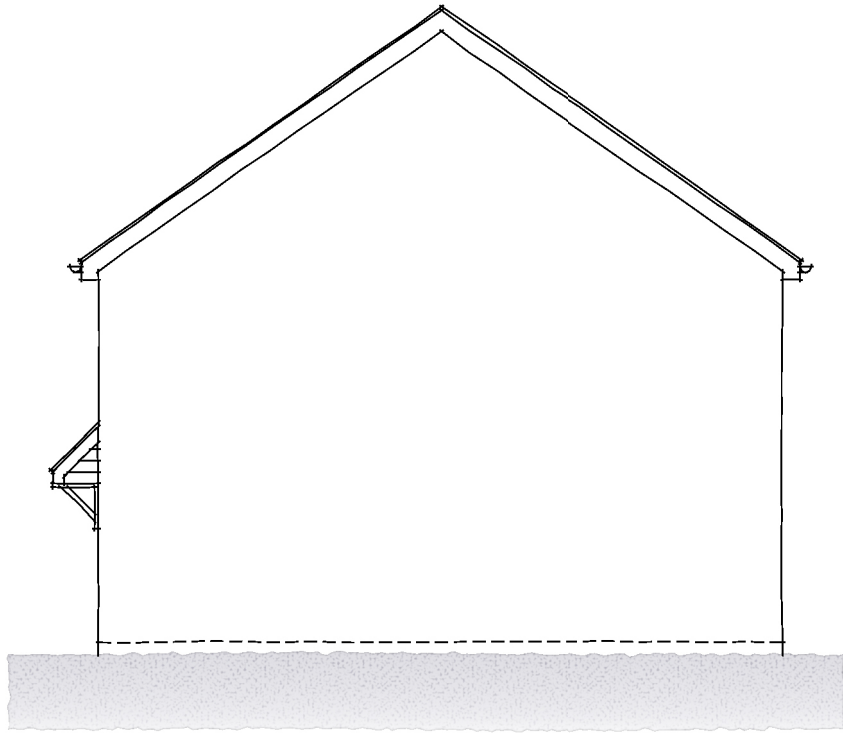


SIDE ELEVATION

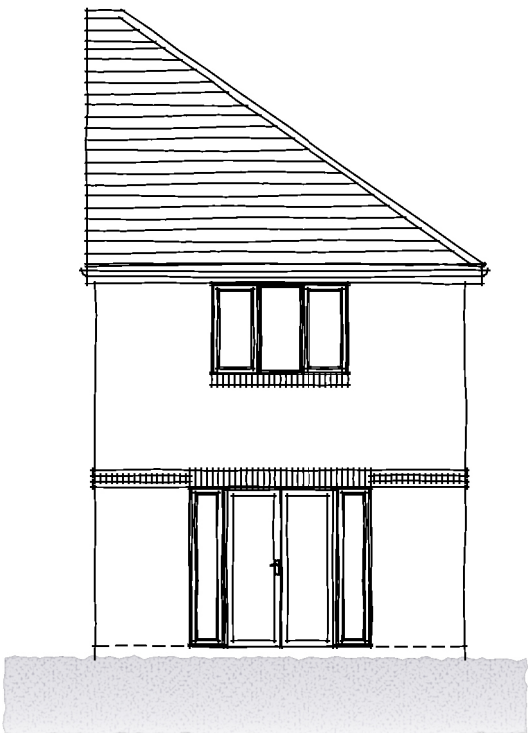


REAR ELEVATION

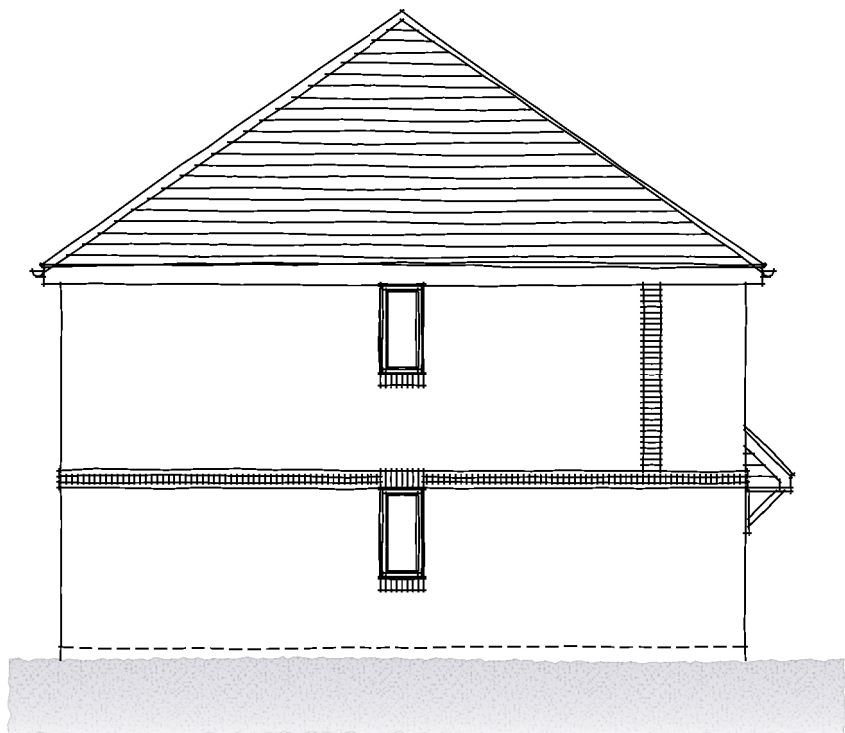


SIDE ELEVATION

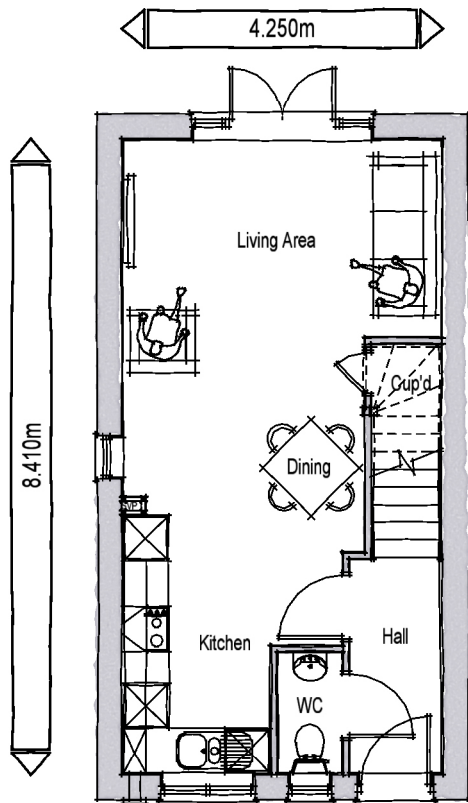

GROUND FLOOR PLAN

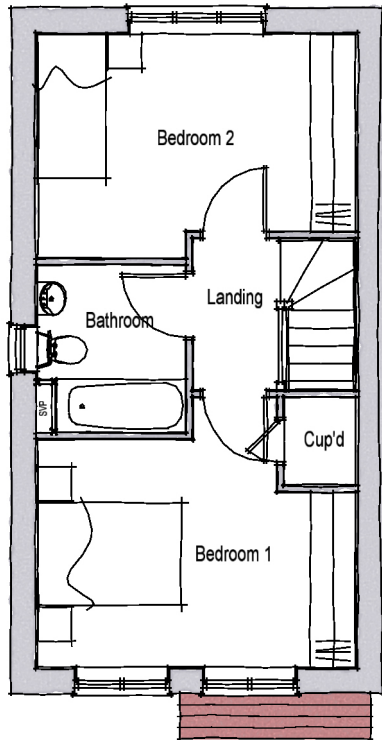

FIRST FLOOR PLAN

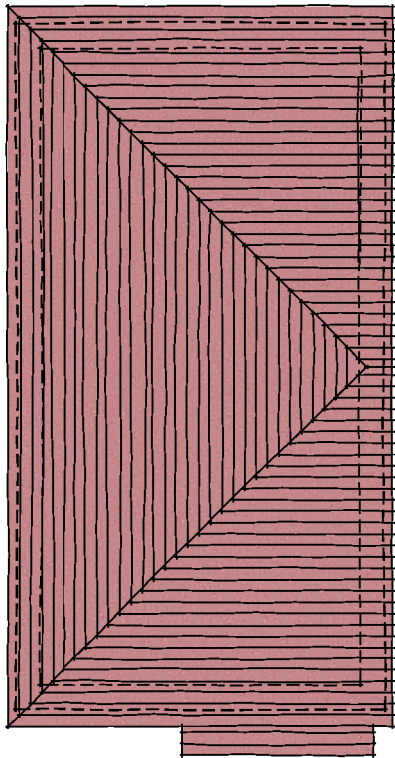

ROOF PLAN

TYPE AV

House Type V - 2 Storey 2 Beds 3 Bed spaces		
Space Standards	Required	Achieved
Total Area (finished)	70 sq.m.	70.22 sq.m.
Storage	2 sq.m.	2 sq.m.
Bedroom 1 (double)	11.5 sq.m.	12.53 sq.m.
Bedroom 2 (single)	11.5 sq.m.	11.59 sq.m.

B 23-10-20 Bedroom 2 amended to single bedroom. Schedule amended.
A 26-08-20 Amended in line with client's comments.
Rev. Date Description

TM DGP
DGP DGP
Drawn Checked

Client **dandara**

Scale 1:100 @ A3

Drawn ACG

Checked DPG

Project
Fontwell,
West Sussex.

Date July 2020

File Type V

Drawing Title
Type AV (Style Arundel Road)
Plans & Elevations (Brick) Hip Roof

Drg.No. P1549.AV-A.02

Rev. B

Drawing Status
PLANNING

aap
architecture

AAP Architecture Ltd
Unit A, Monument Business Centre, Monument Way East, Woking, Surrey GU21 5LG
T 01483 727345 E projects@aap-arc.co.uk W aap-arc.co.uk

Under the Intellectual Property Act 2014, this drawing is the copyright of AAP Architecture Ltd.