




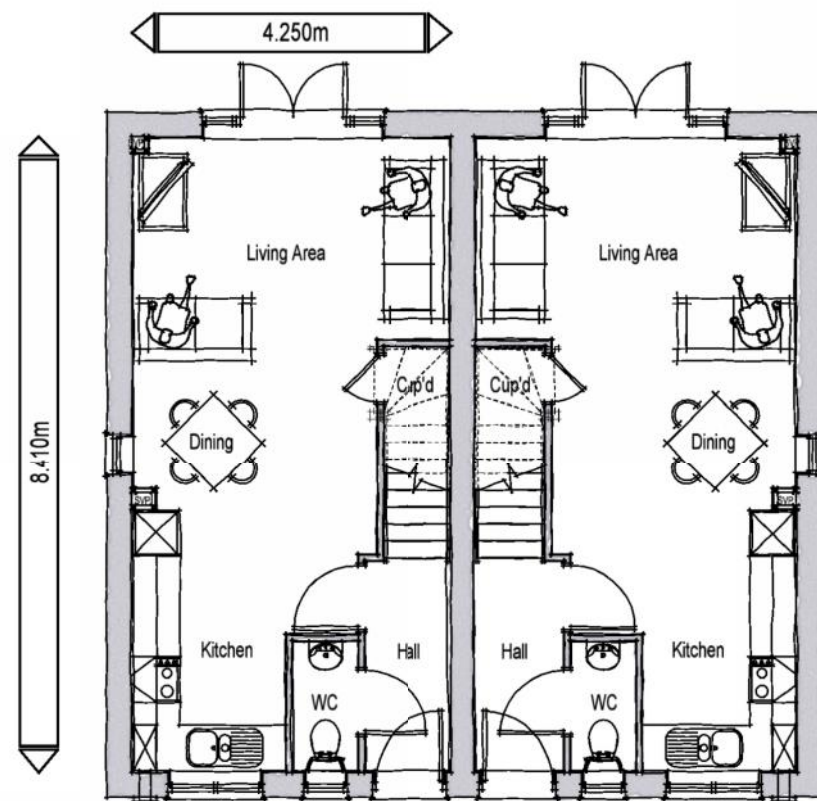


GROUND FLOOR PLAN

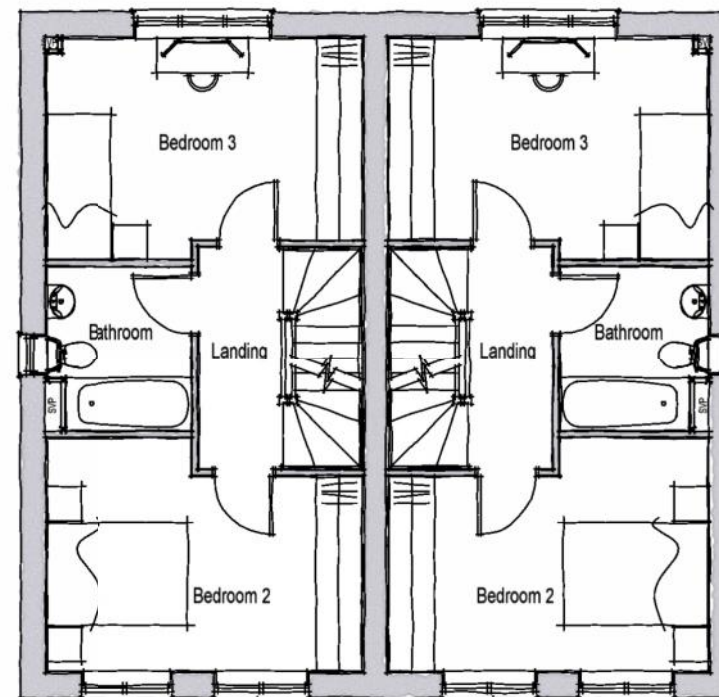

FIRST FLOOR PLAN

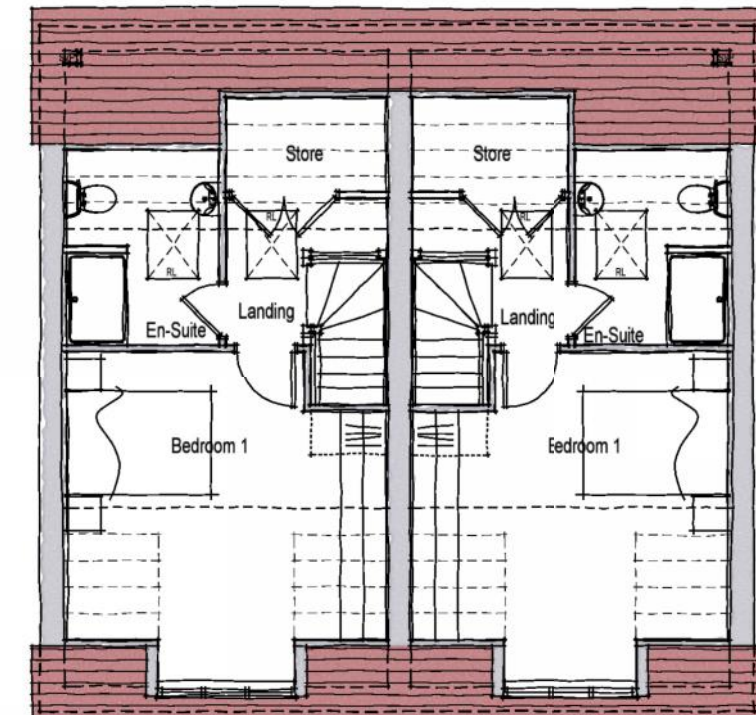

SECOND FLOOR PLAN

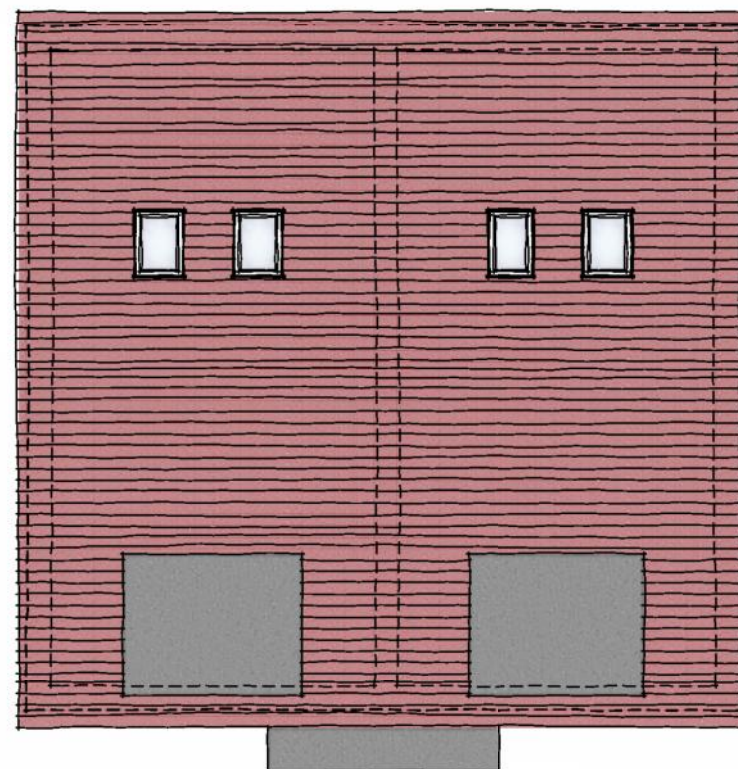

ROOF PLAN

# TYPE AP

| House Type P - 3 Storey 3 Beds 5 Bed spaces |           |             |
|---------------------------------------------|-----------|-------------|
| Space Standards                             | Required  | Achieved    |
| Total Area (finished)                       | 99 sq.m.  | 99.17 sq.m. |
| Storage                                     | 2.5 sq.m. | 2.86 sq.m.  |
| Bedroom 1 (double)                          | 11.5sq.m. | 13.76 sq.m. |
| Bedroom 2 (double)                          | 11.5sq.m. | 11.72 sq.m. |
| Bedroom 3 (single)                          | 7.5sq.m.  | 11.56 sq.m. |



SCALE BAR

A Rev. 03.11.20 Area schedule amended (bedroom 2 changed to double)  
Date Description

ACG DGP  
Drawn Checked

Client **dandara**

Scale 1:100 @ A3

Drawn ACG

Checked DGP

Project fontwell,  
West Sussex.

Date July 2020

File Type P

Drawing Title  
Type AP (Style The Green)  
Floor & Roof Plans (Brick & Boarding)

Drg.No. P1549.AP-T.01

Rev. A

Drawing Status  
PLANNING

**aap**  
architecture

**AAP Architecture Ltd**  
Unit A, Monument Business Centre, Monument Way East, Woking, Surrey GU21 5LG  
T 01483 727345 E projects@aap-arc.co.uk W aap-arc.co.uk

Under the Intellectual Property Act 2014, this drawing is the copyright of AAP Architecture Ltd.