




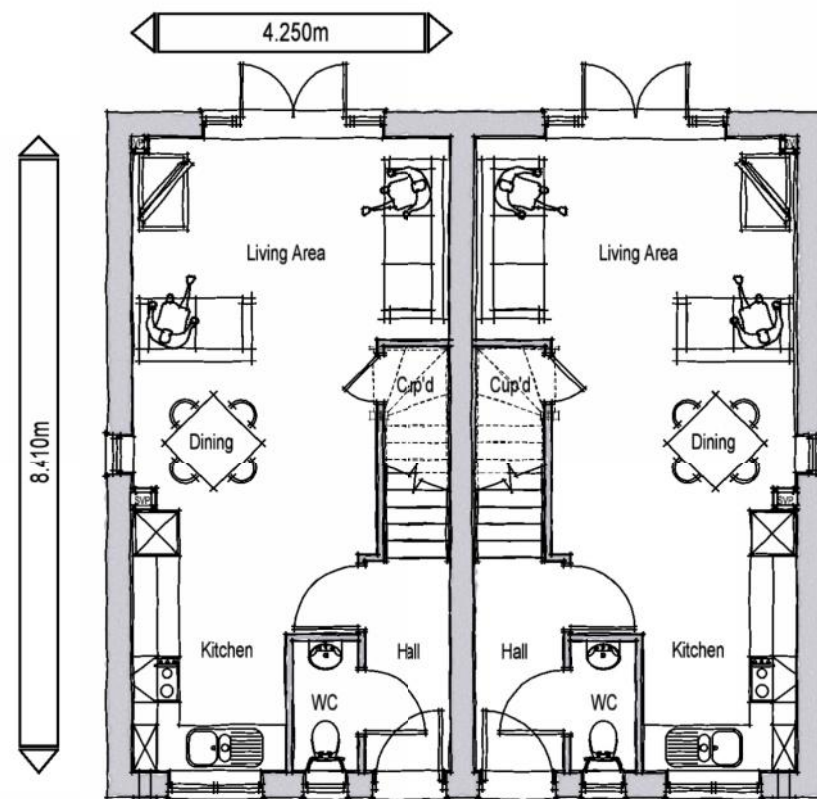


GROUND FLOOR PLAN

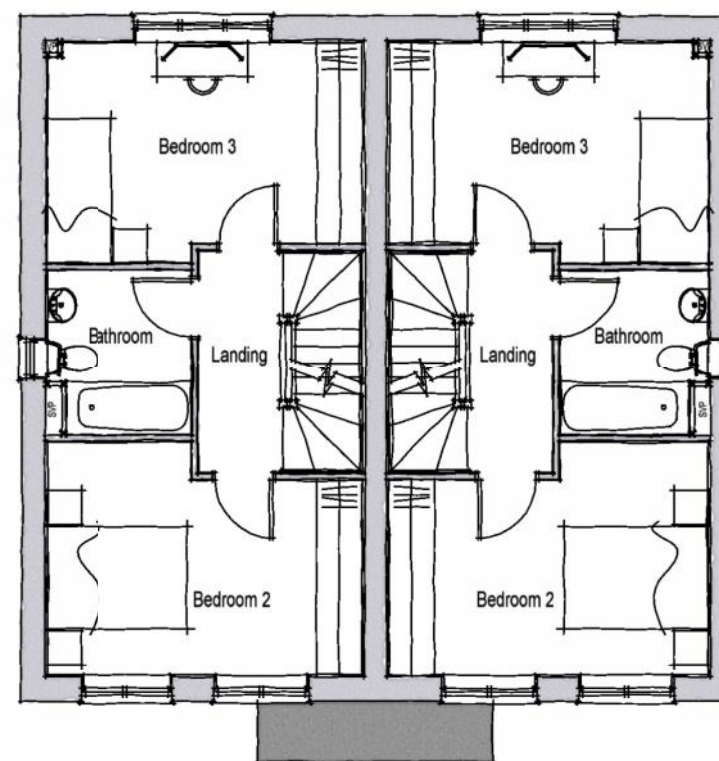

FIRST FLOOR PLAN

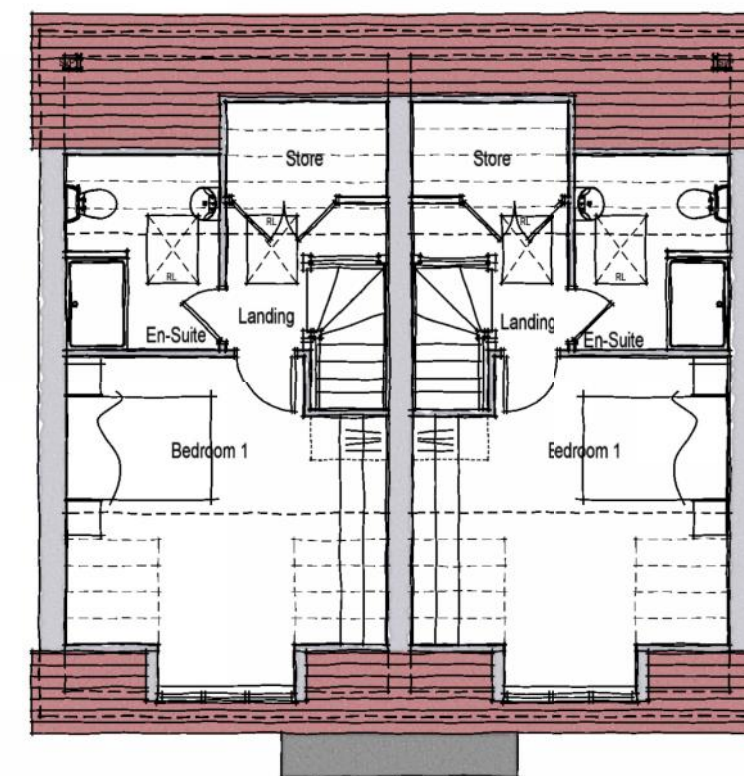

SECOND FLOOR PLAN

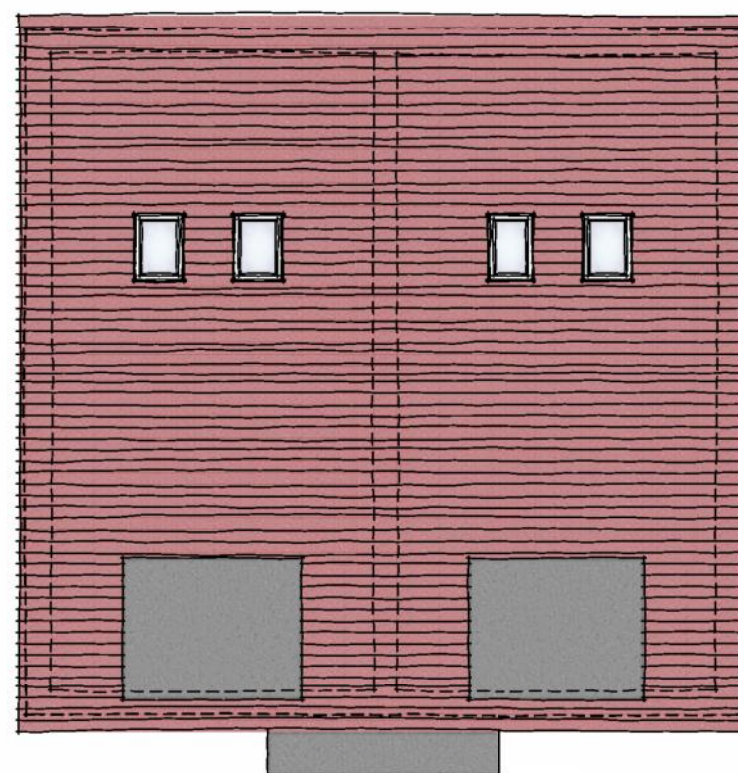

ROOF PLAN

TYPE P

House Type P - 3 Storey 3 Beds 5 Bed spaces		
Space Standards	Required	Achieved
Total Area (finished)	99 sq.m.	99.77 sq.m.
Storage	2.5 sq.m.	2.86 sq.m.
Bedroom 1 (double)	11.5sq.m.	15.26 sq.m.
Bedroom 2 (double)	11.5sq.m.	11.72 sq.m.
Bedroom 3 (single)	7.5sq.m.	11.56 sq.m.



A	03.11.20	Area schedule amended (bedroom 2 changed to double).
Rev.	Date	Description

ACG	DGP
Drawn	Checked

Client **dandara**

Scale 1:100 @ A3

Drawn ACG Checked DGP

Project fontwell, West Sussex.

Date July 2020

File Type P

Drawing Title Type P (Style The Greens) Floor & Roof Plans (Brick & Boarding)

Drg.No. P1549.P-T.11

Rev. A

Drawing Status PLANNING

aap
architecture

AAP Architecture Ltd
Unit A, Monument Business Centre, Monument Way East, Woking, Surrey GU21 5LG
T 01483 727345 E projects@aap-arc.co.uk W aap-arc.co.uk

Under the Intellectual Property Act 2014, this drawing is the copyright of AAP Architecture Ltd.