


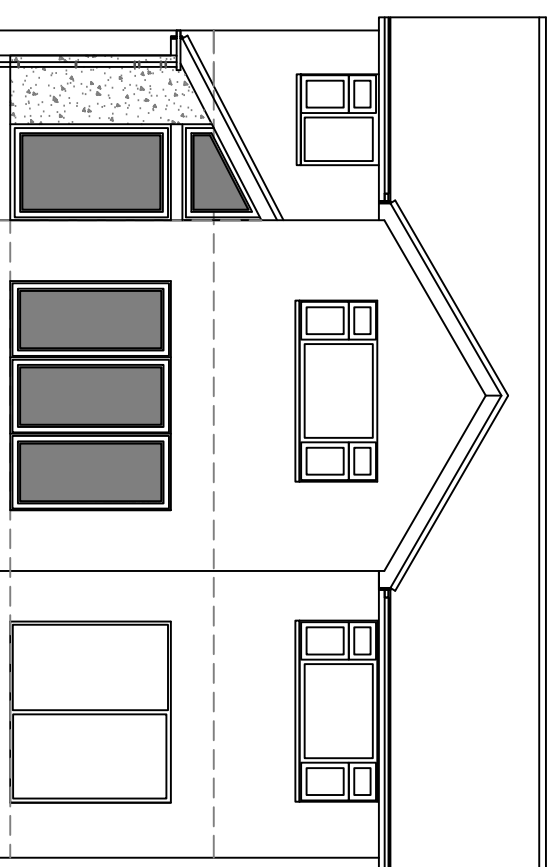
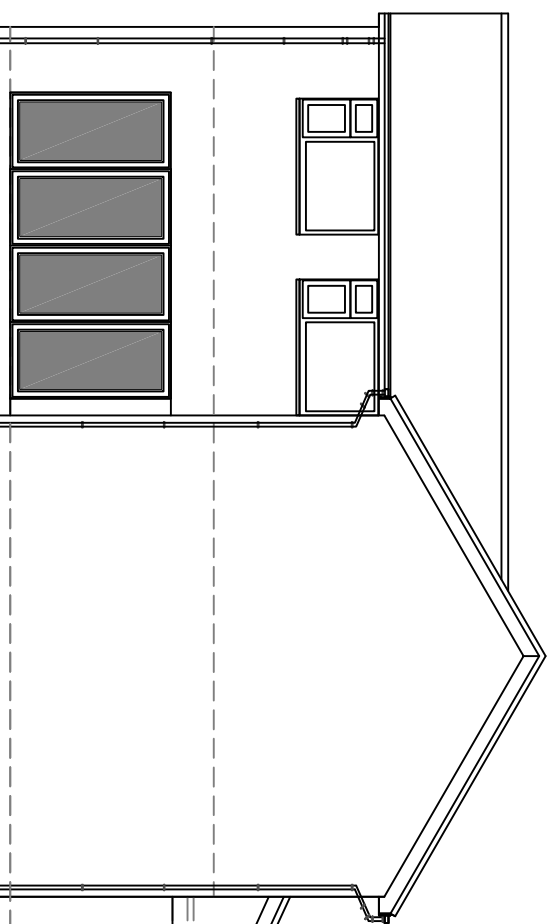


 



South Facing (rear) Elevation

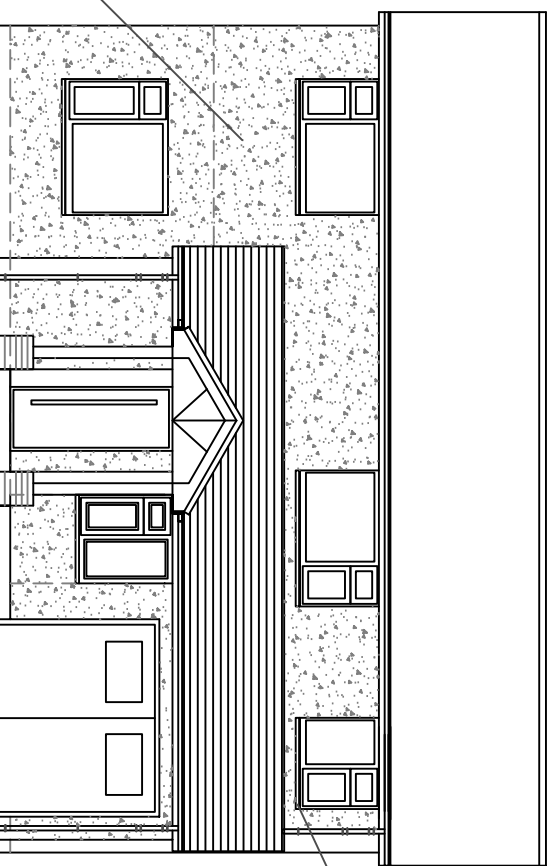


East Facing (rear) Elevation

 

North Facing (front) Elevation

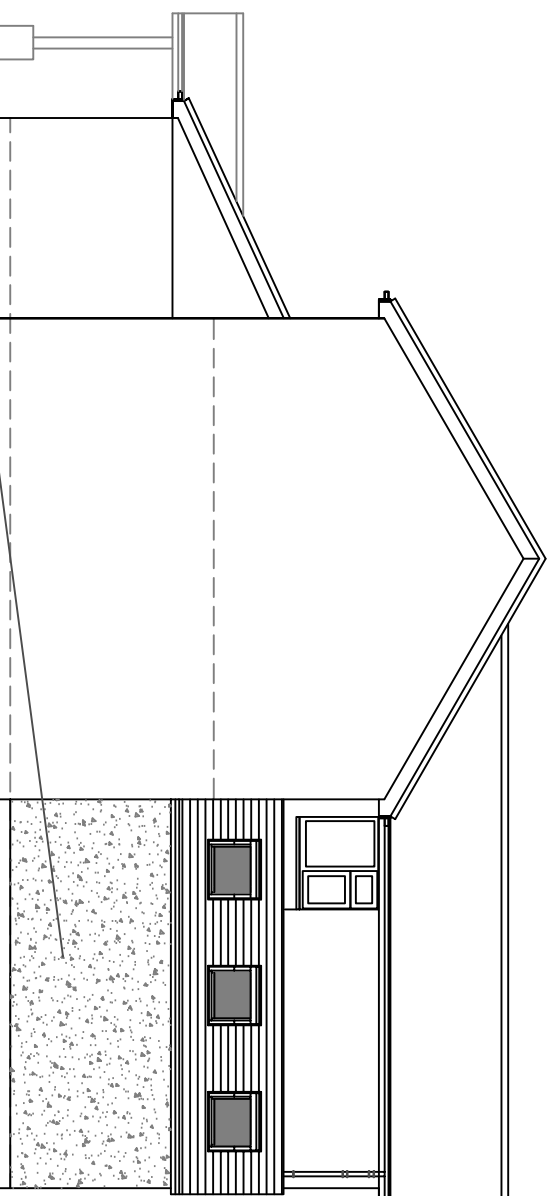 


West Facing (side) Elevation

 


off white render to front

Rear Garden

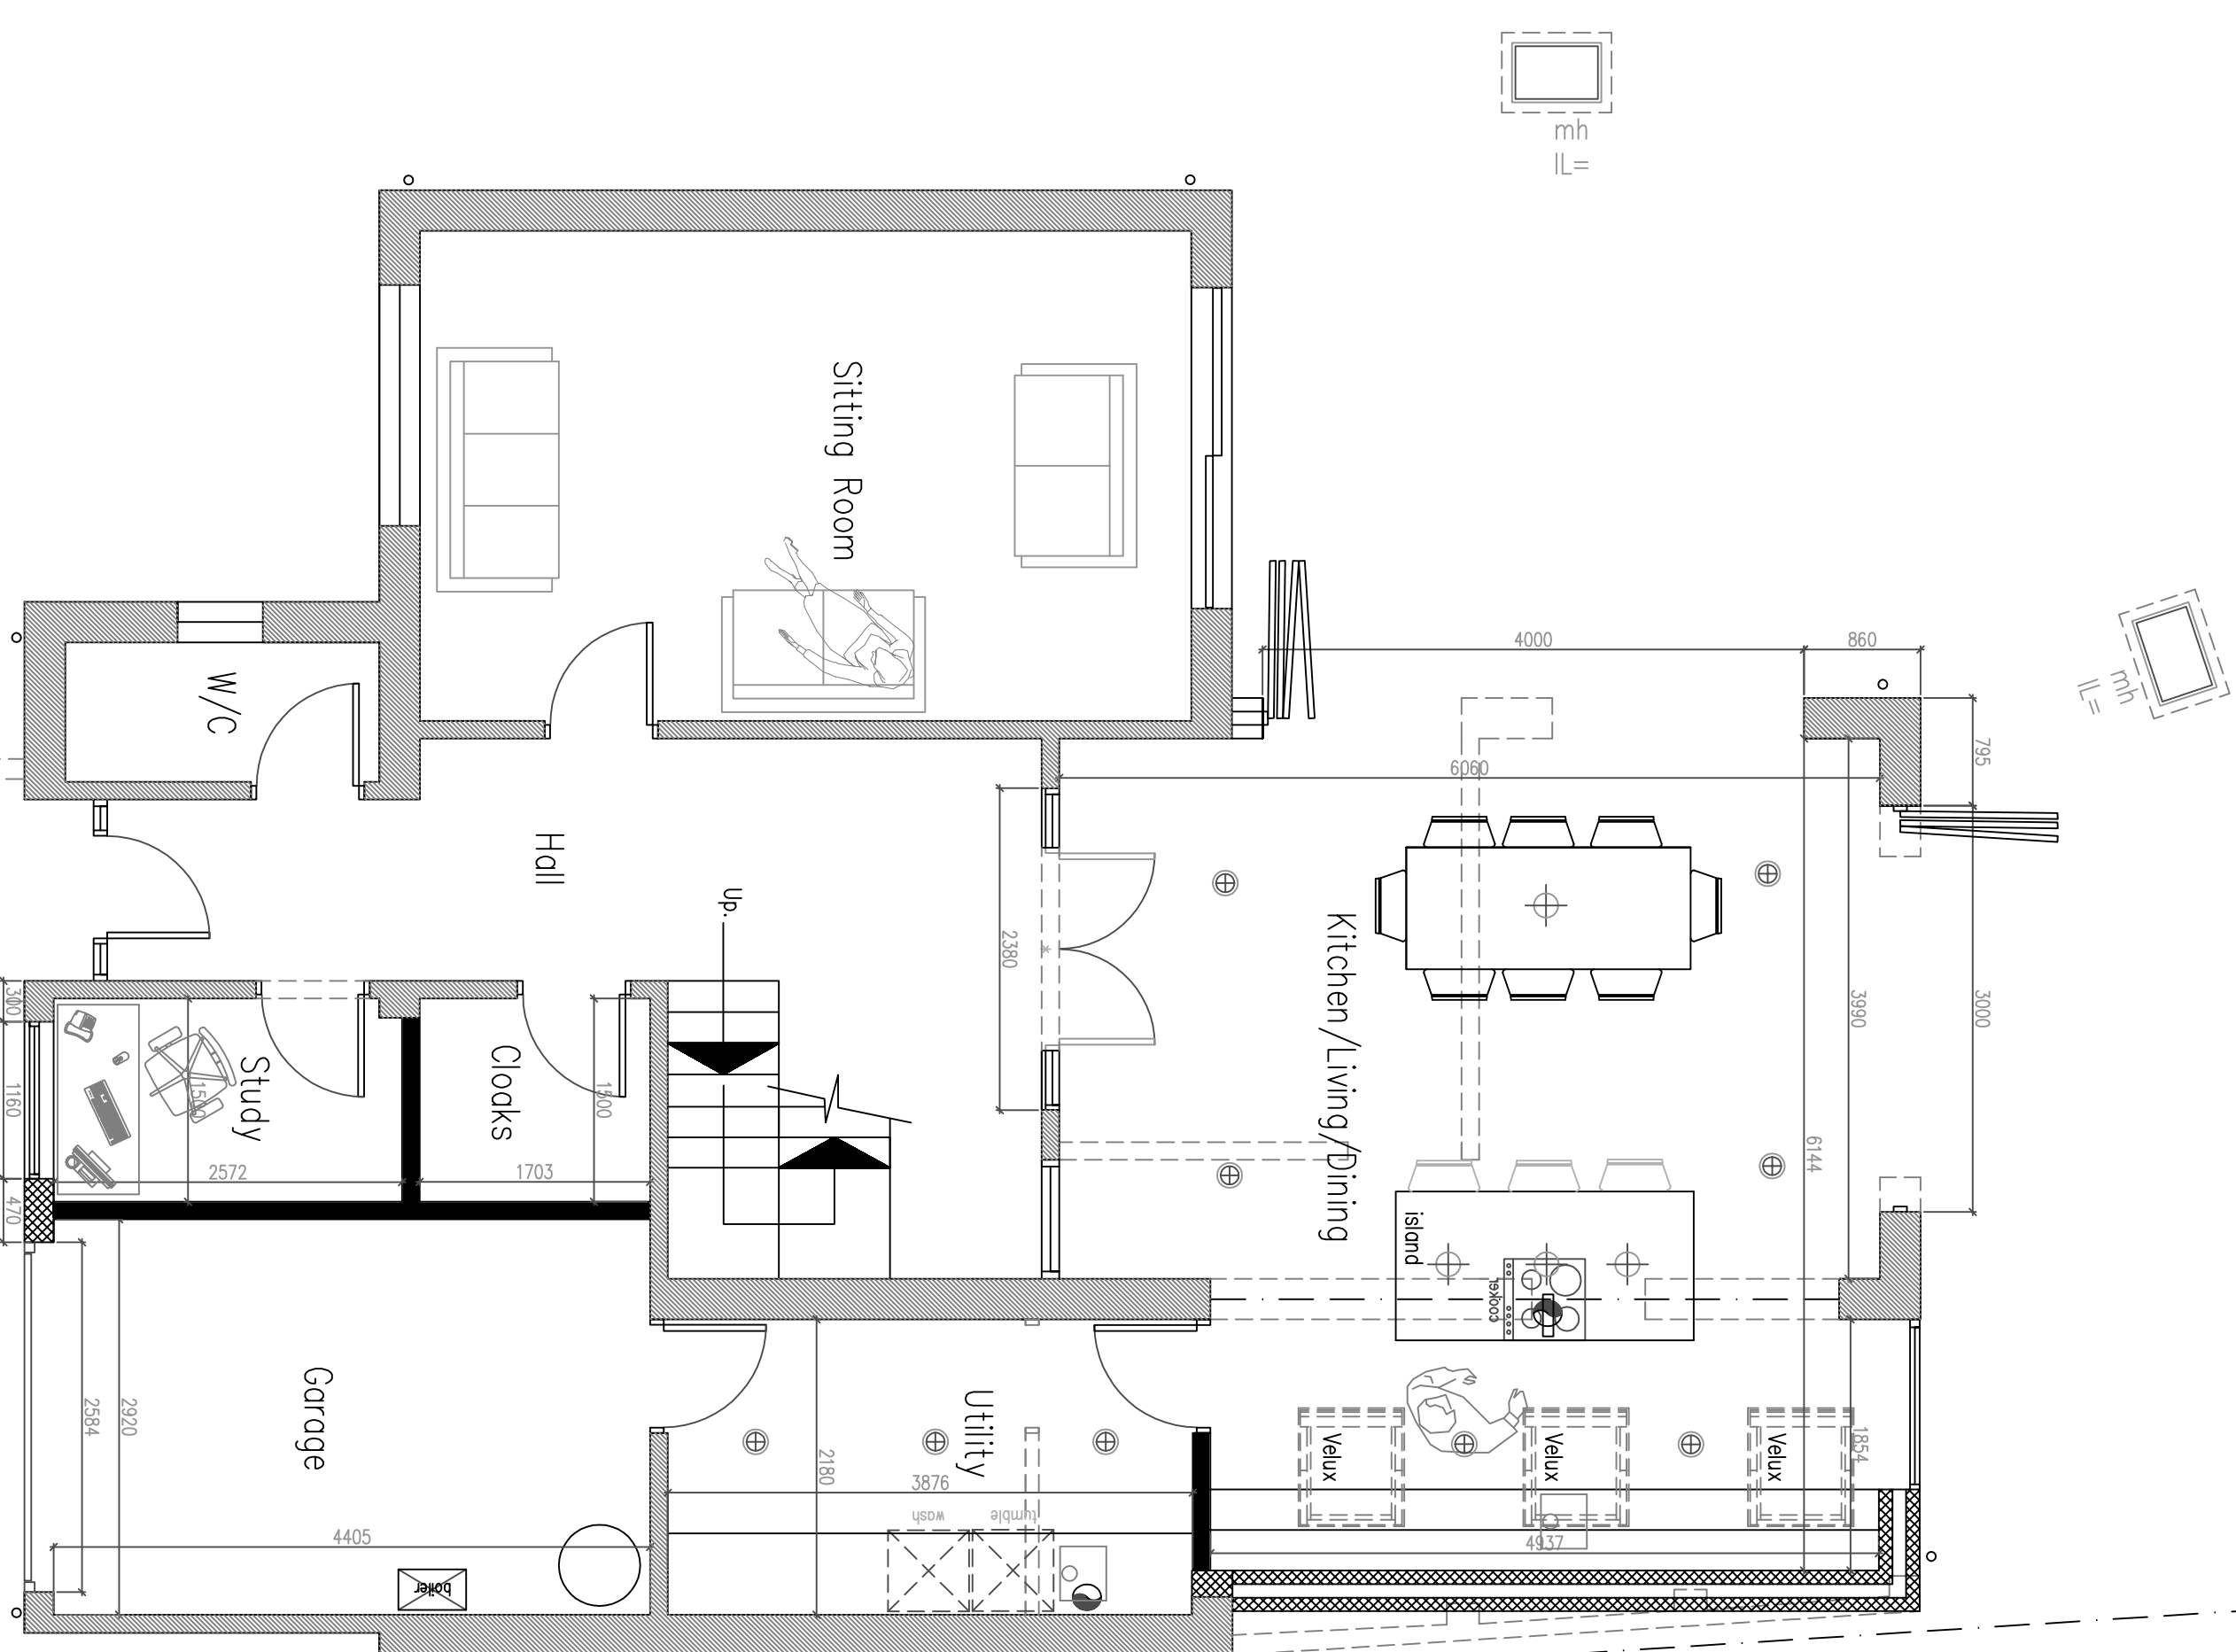

Ground Floor Plan

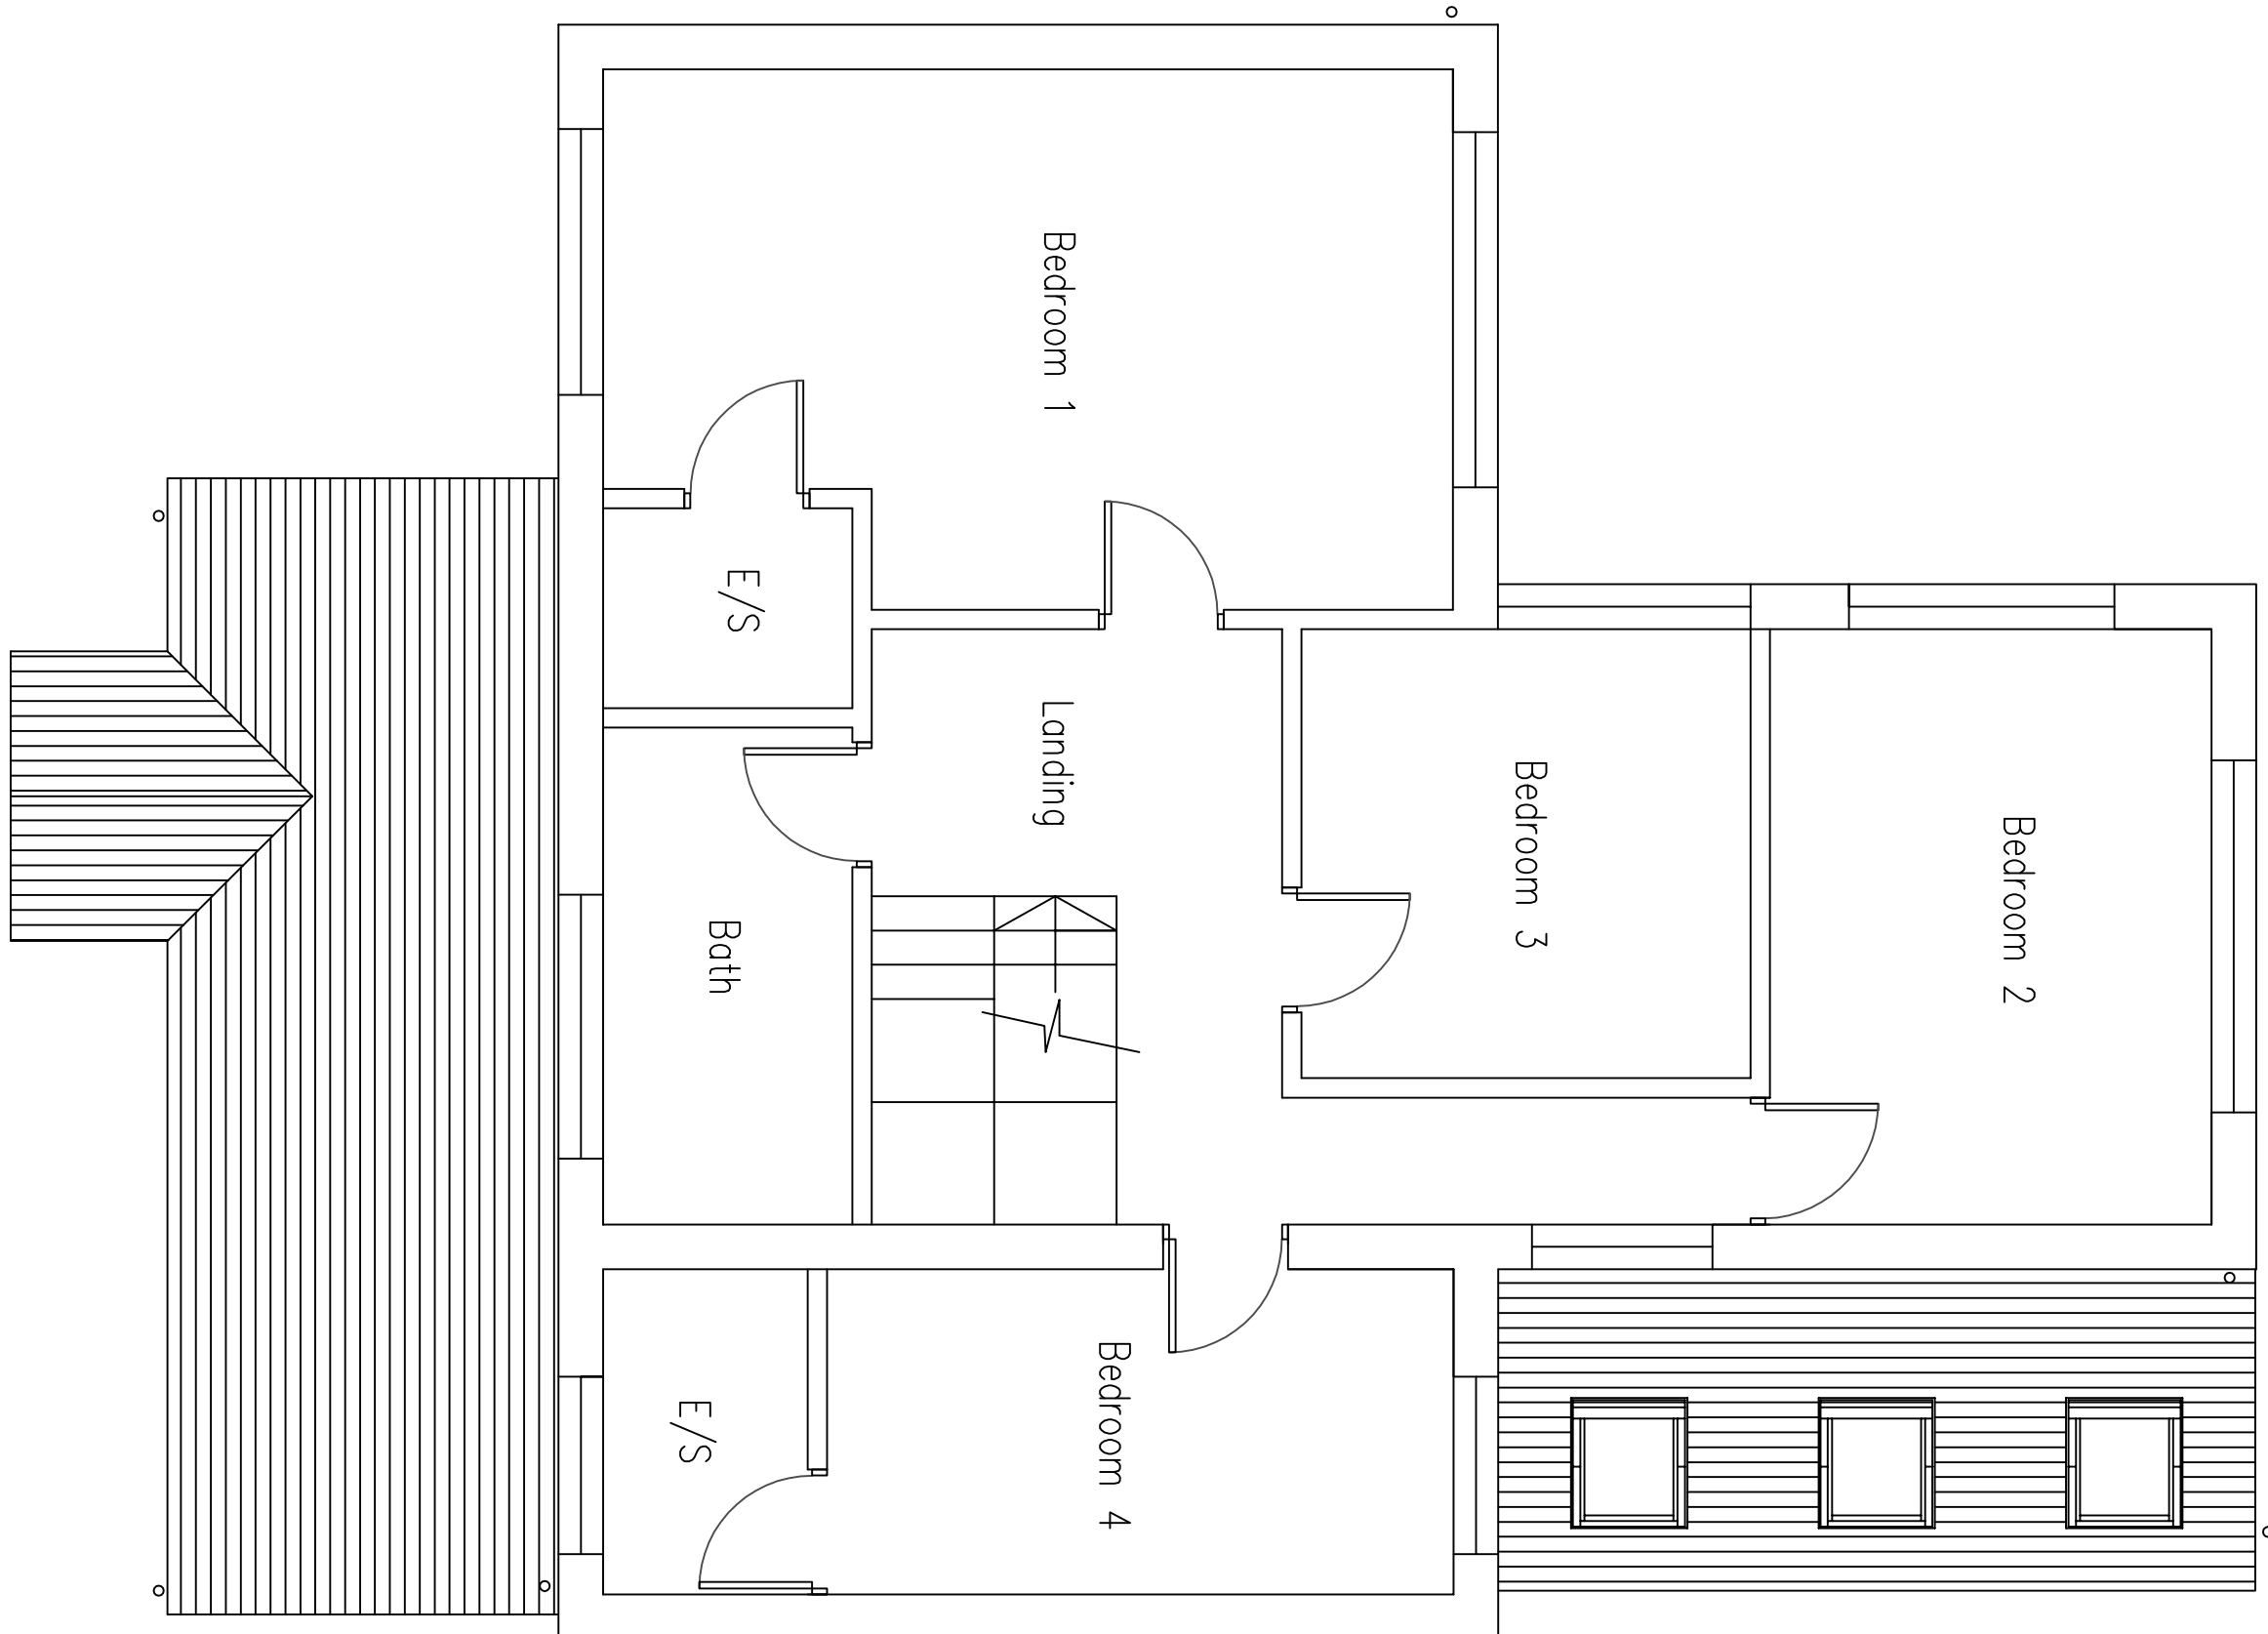

First Floor Plan

DO NOT SCALE FROM THIS DRAWING EXCEPT FOR PLANNING AS PHOTOCOPIES WILL BE SUBJECT TO DISTORTION DRAWINGS TO BE READ IN CONJUNCTION WITH ALL OTHER ARCHITECT'S & STRUCTURAL ENGINEER'S CONTRACT DOCUMENTS. ANY DISCREPANCIES MUST BE BROUGHT TO THE ATTENTION OF THE ARCHITECT IMMEDIATELY. THE CONTRACTOR MUST VERIFY ALL DIMENSIONS BY SITE MEASUREMENT BEFORE ORDERING MATERIALS OR MANUFACTURING COMPONENTS. SUBSTITUTE MATERIALS & PRODUCTS TO THOSE SHOWN WILL BE ACCEPTABLE IF PROVEN TO BE OF EQUAL OR BETTER PERFORMANCE AND NOT IN CONFLICT WITH OTHER ELEMENTS.

Project:

Proposed  
Extension  
& Alterations At:  
Bolling, The Street  
Walberton, Arundel  
West Sussex  
BN18 0QB


Drawing title:

Plans & Elevations As Proposed

Client:

Alex Kew

© Copyright of:

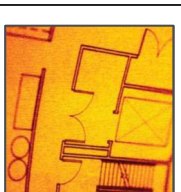

Architectural & Planning Services  
7 Evingham Road  
Shoreham By Sea  
West Sussex  
BN43 5ND  
01273 441009  
07565899101  
e-mail: benw@bjwarchitectural.co.uk  
website: bjwarchitectural.co.uk

Scale:

1:50 1:100

Paper size

A1

Date: 10.3.2026

Drawn: BJW

Dwg. No.

02

Rev'n

A

Notes: All dimensions to the finished work.