

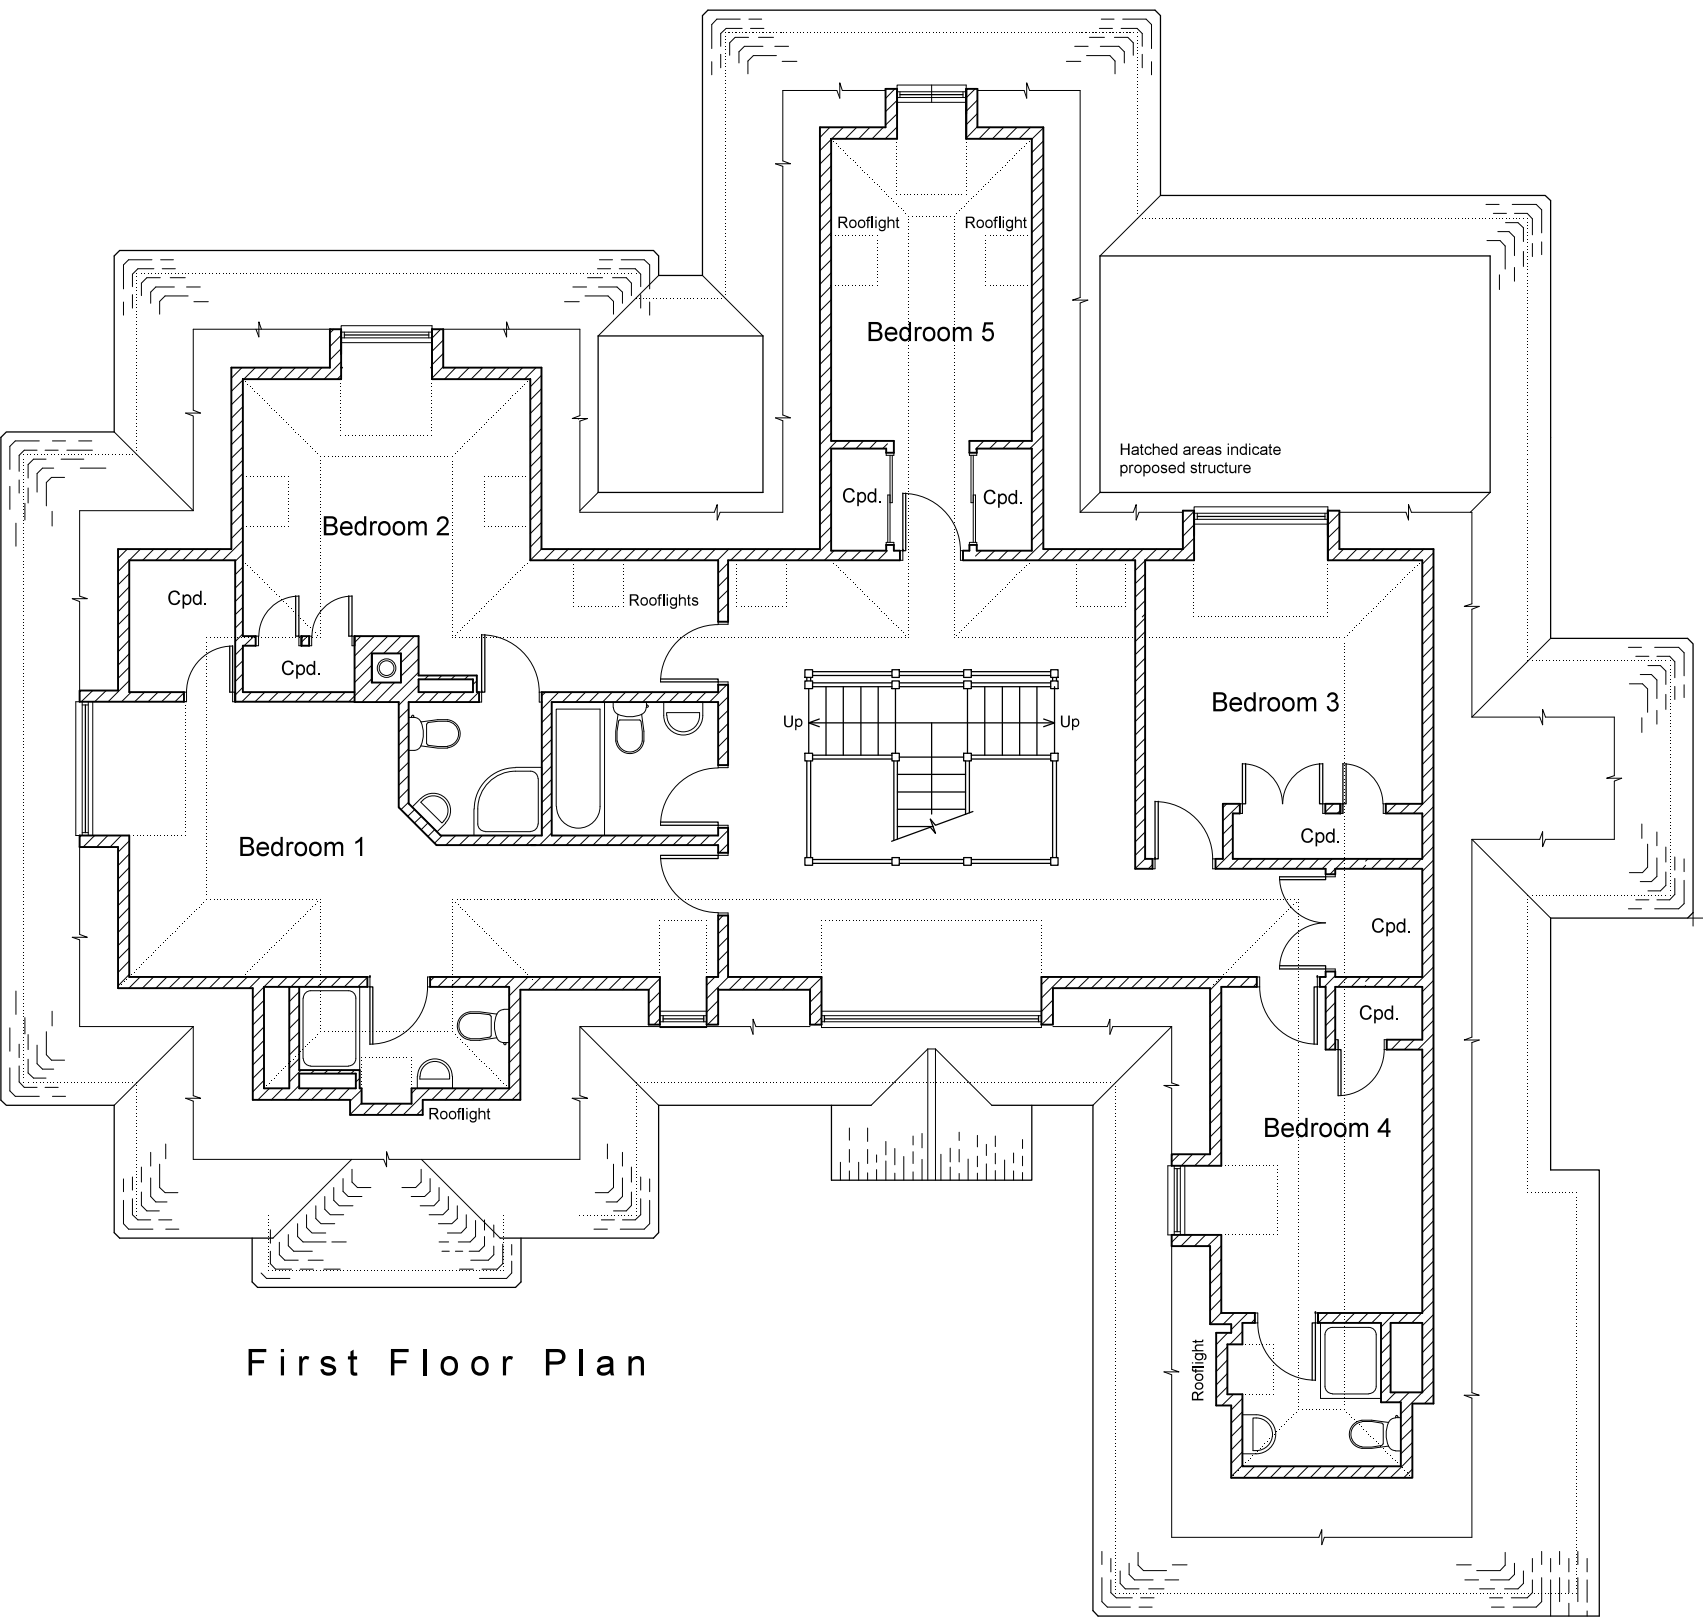


This drawing and its contents are the strict copyright of Architectura Design. No reproduction without permission. Do not scale. Written dimensions to be used where given. All dimensions and details to be checked on site. FOR PLANNING PURPOSES ONLY

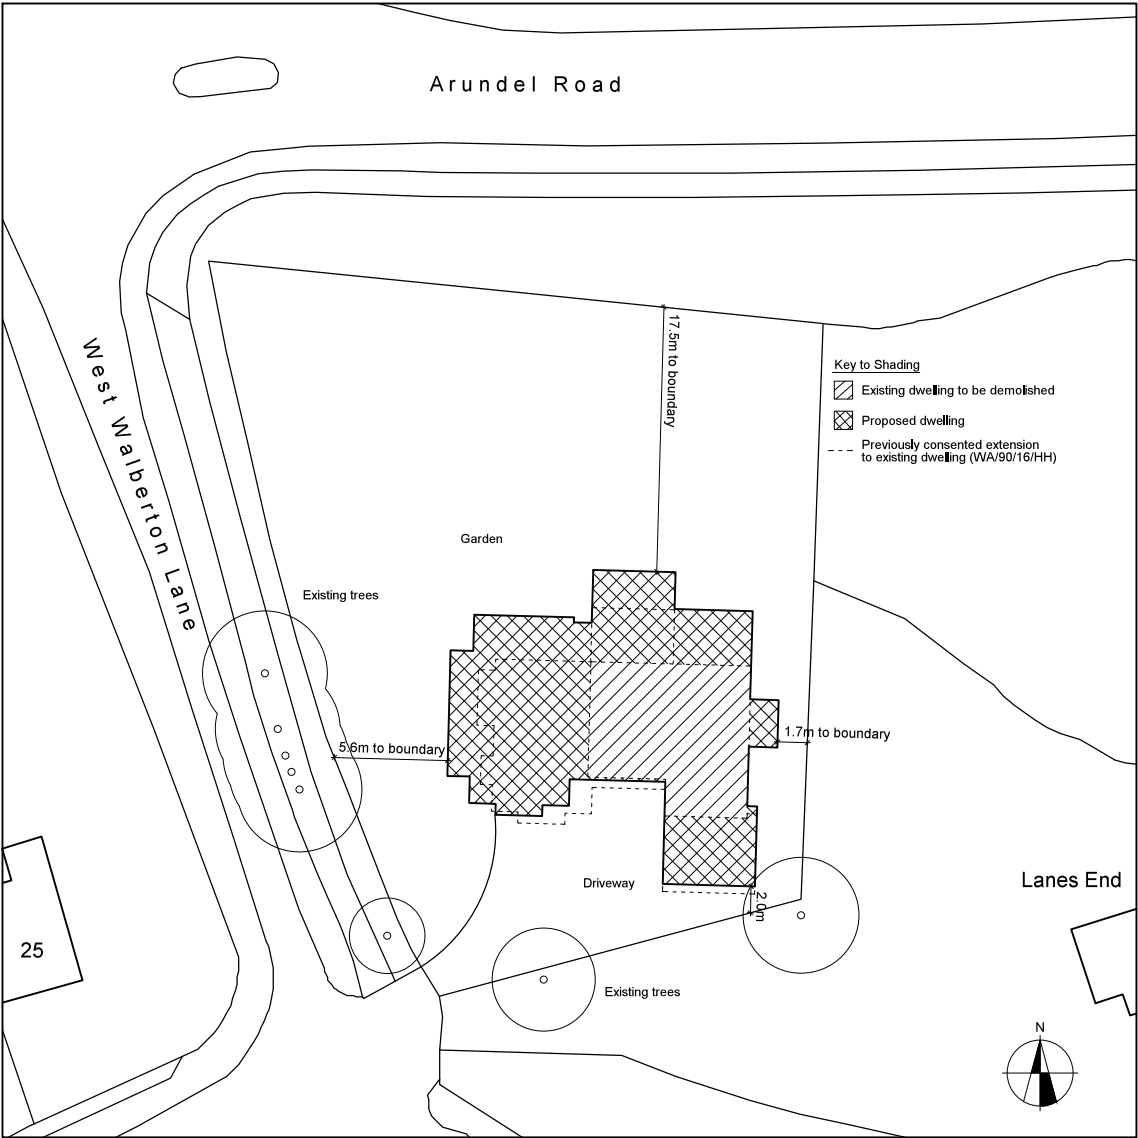

First Floor Plan

 

Block Plan
Scale 1 : 500



Architectura
Architectural Design & Drawing Service

Proposed New Dwelling
at White Cottage, West Walberton Lane, Walberton
for Mr. and Mrs. A. Wickland
Drawing P11 April 2018 Scale 1:100 & 1:500 @ A3
Planning Drawing - Proposed First Floor Plan & Block Plan