

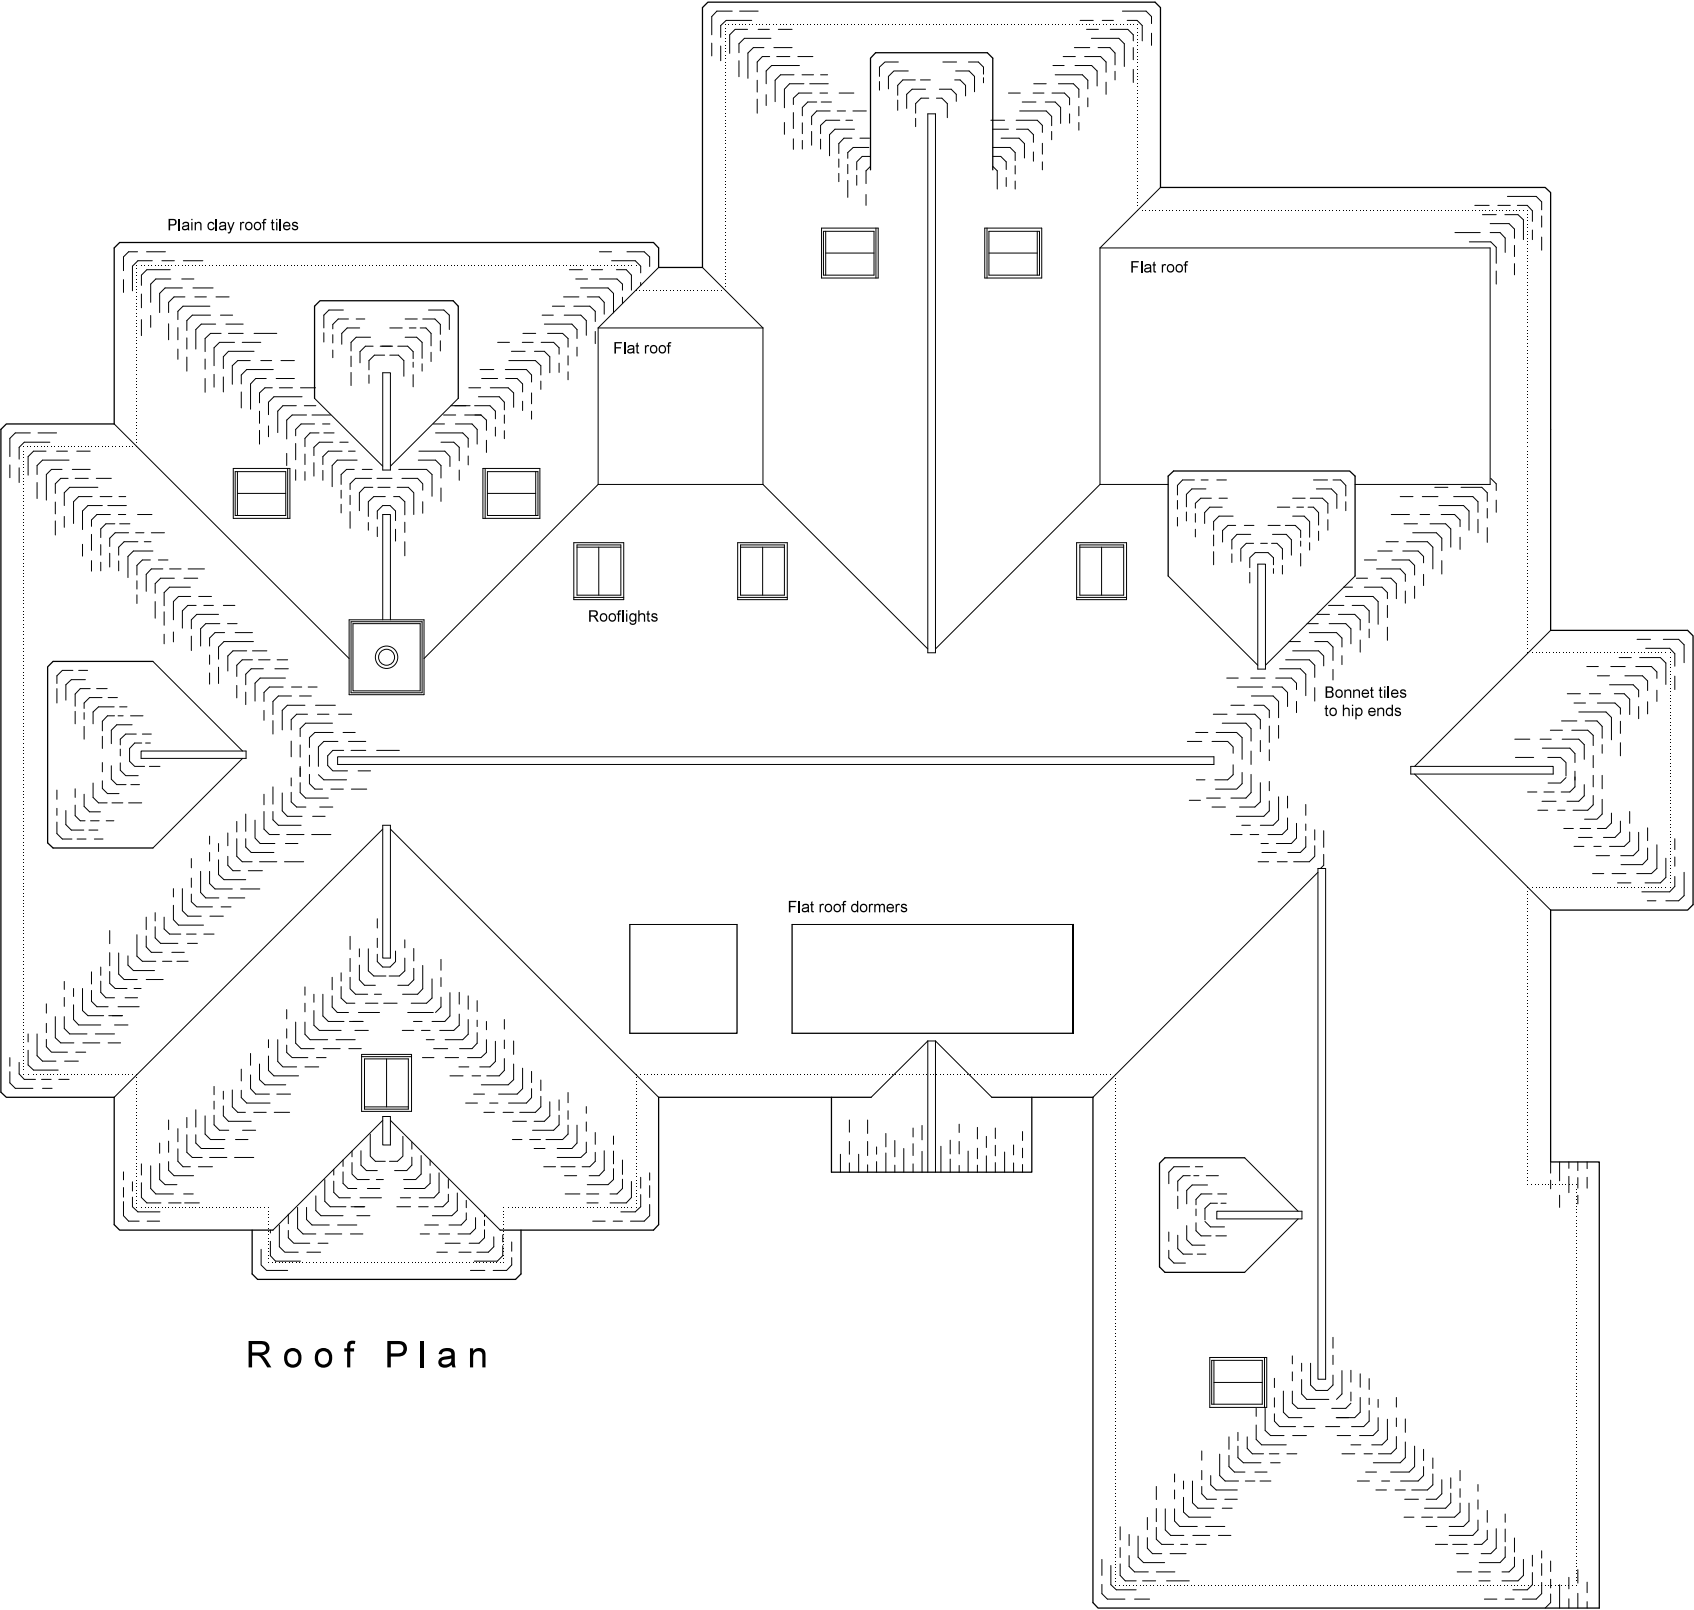


This drawing and its contents are the strict copyright of Architectura Design. No reproduction without permission. Do not scale. Written dimensions to be used where given. All dimensions and details to be checked on site. FOR PLANNING PURPOSES ONLY

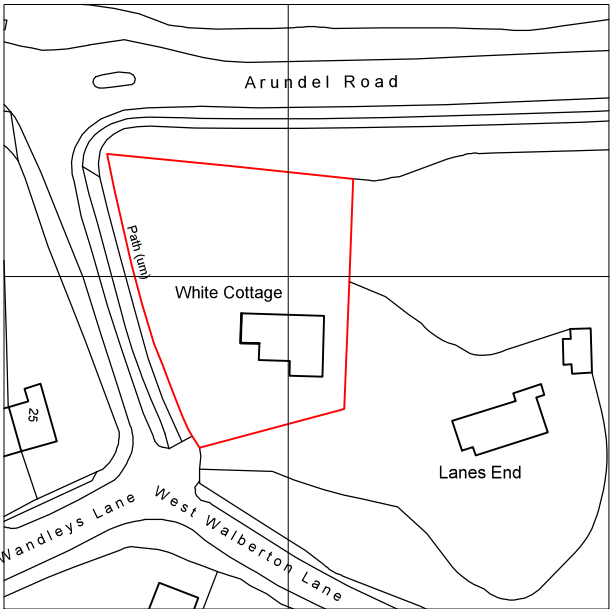

Roof Plan

 

Location Plan
Scale 1 : 1 2 5 0



Serial number : 85277
©Crown Copyright and database right 2018
Ordnance Survey License: 100048957
Reproduction in whole or part is prohibited
without the prior permission of Ordnance Survey

Architectura
Architectural Design & Drawing Service
Design

Proposed New Dwelling
at White Cottage, West Walberton Lane, Walberton
for Mr. and Mrs. A. Wickland
Drawing P12 April 2018 Scale 1:100 & 1:1250 @ A3
Planning Drawing - Proposed Roof Plan & Location Plan