

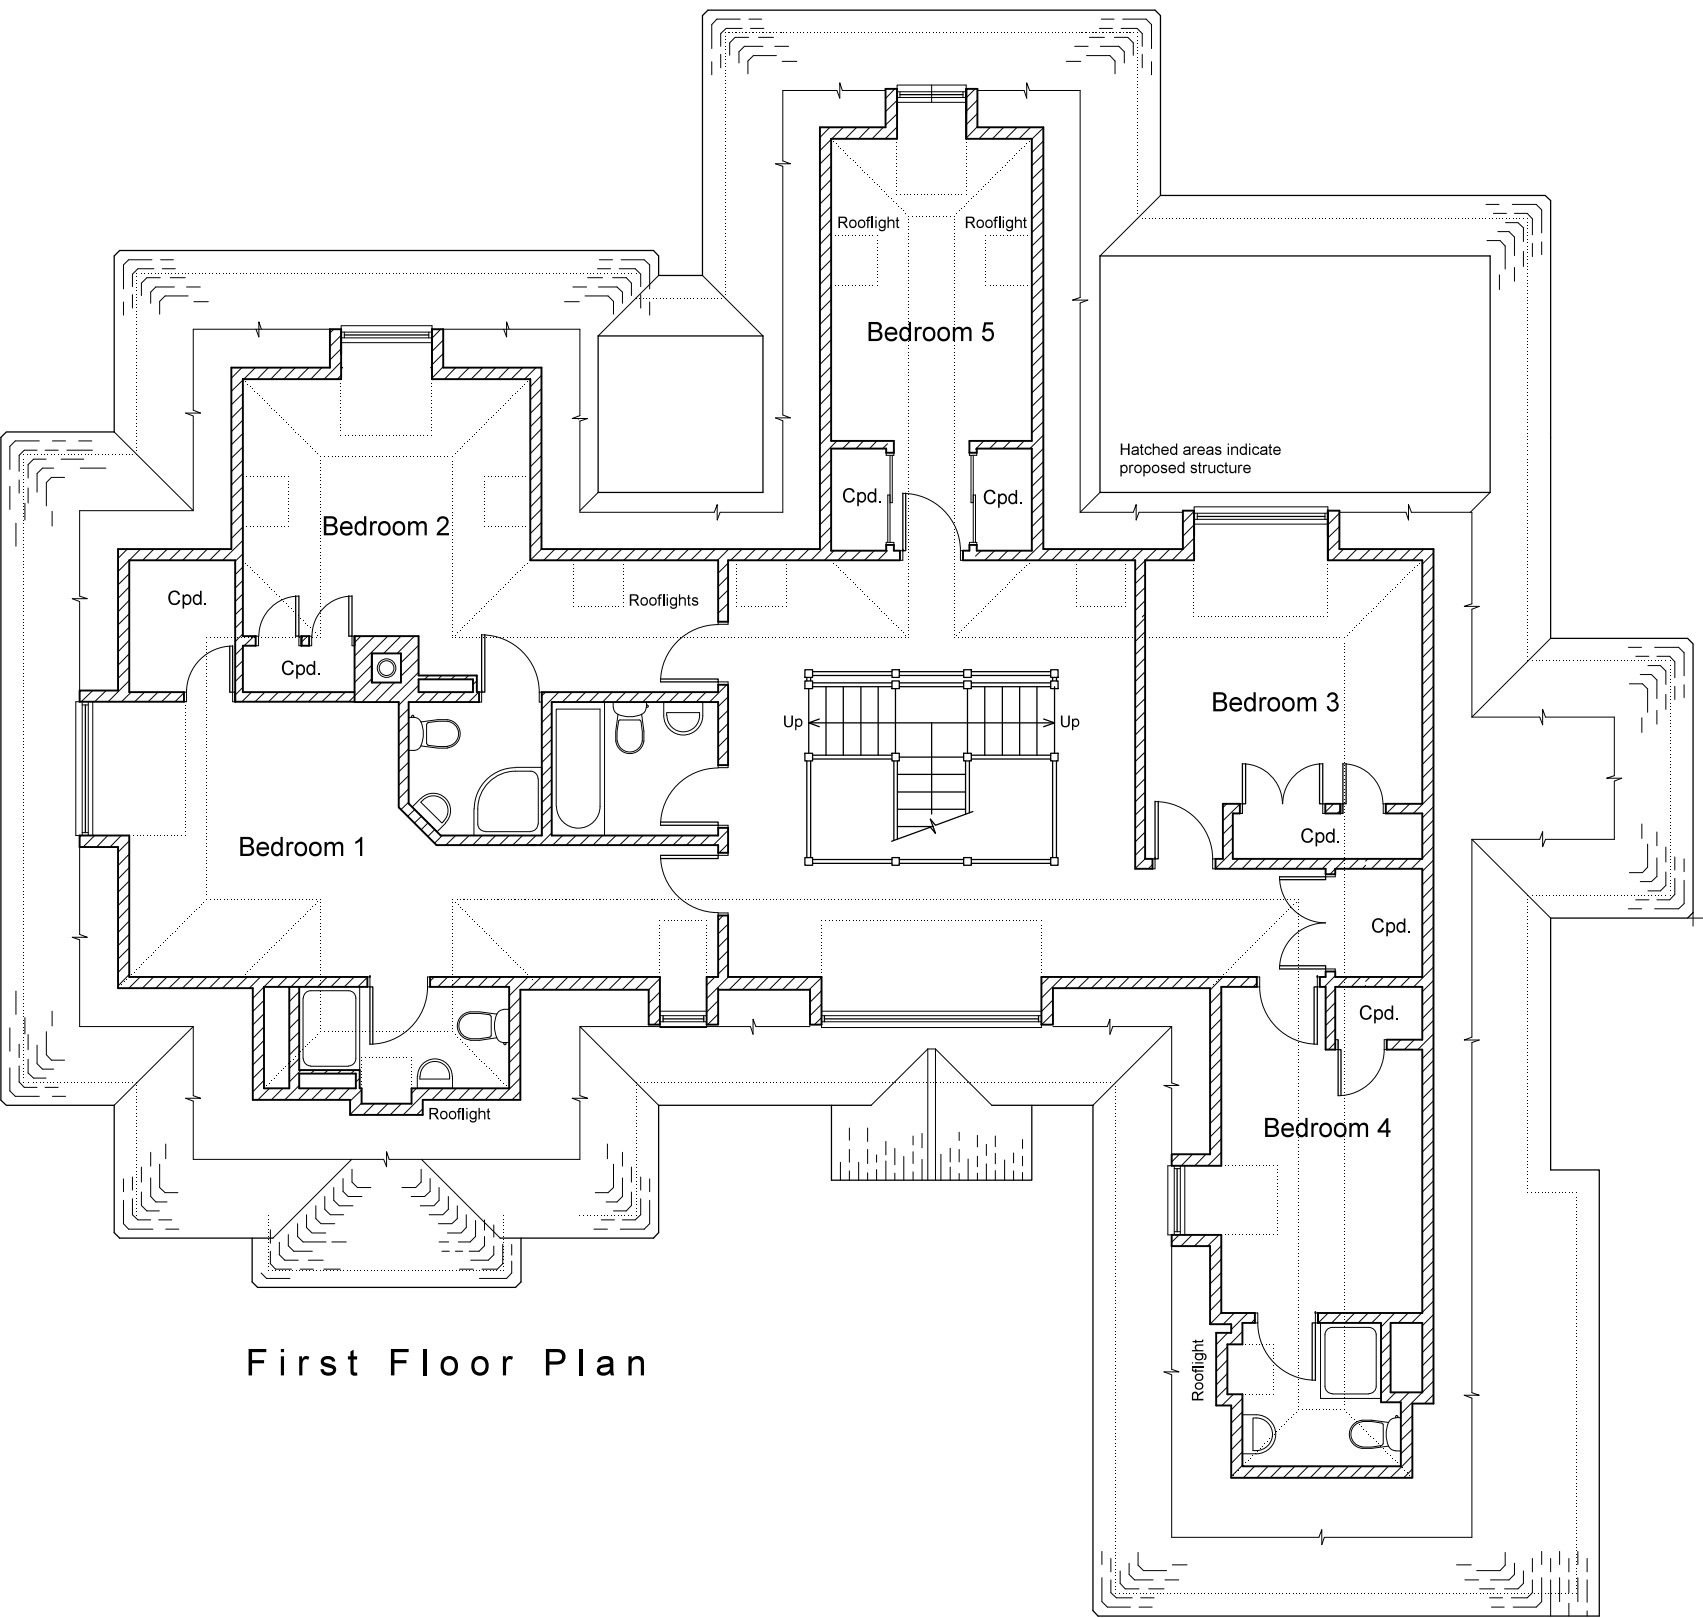


This drawing and its contents are the strict copyright of Architectura Design. No reproduction without permission. Do not scale. Written dimensions to be used where given. All dimensions and details to be checked on site. FOR PLANNING PURPOSES ONLY

Revision A 10/07/2018 Dwelling repositioned on site.  
Driveway and parking area added.

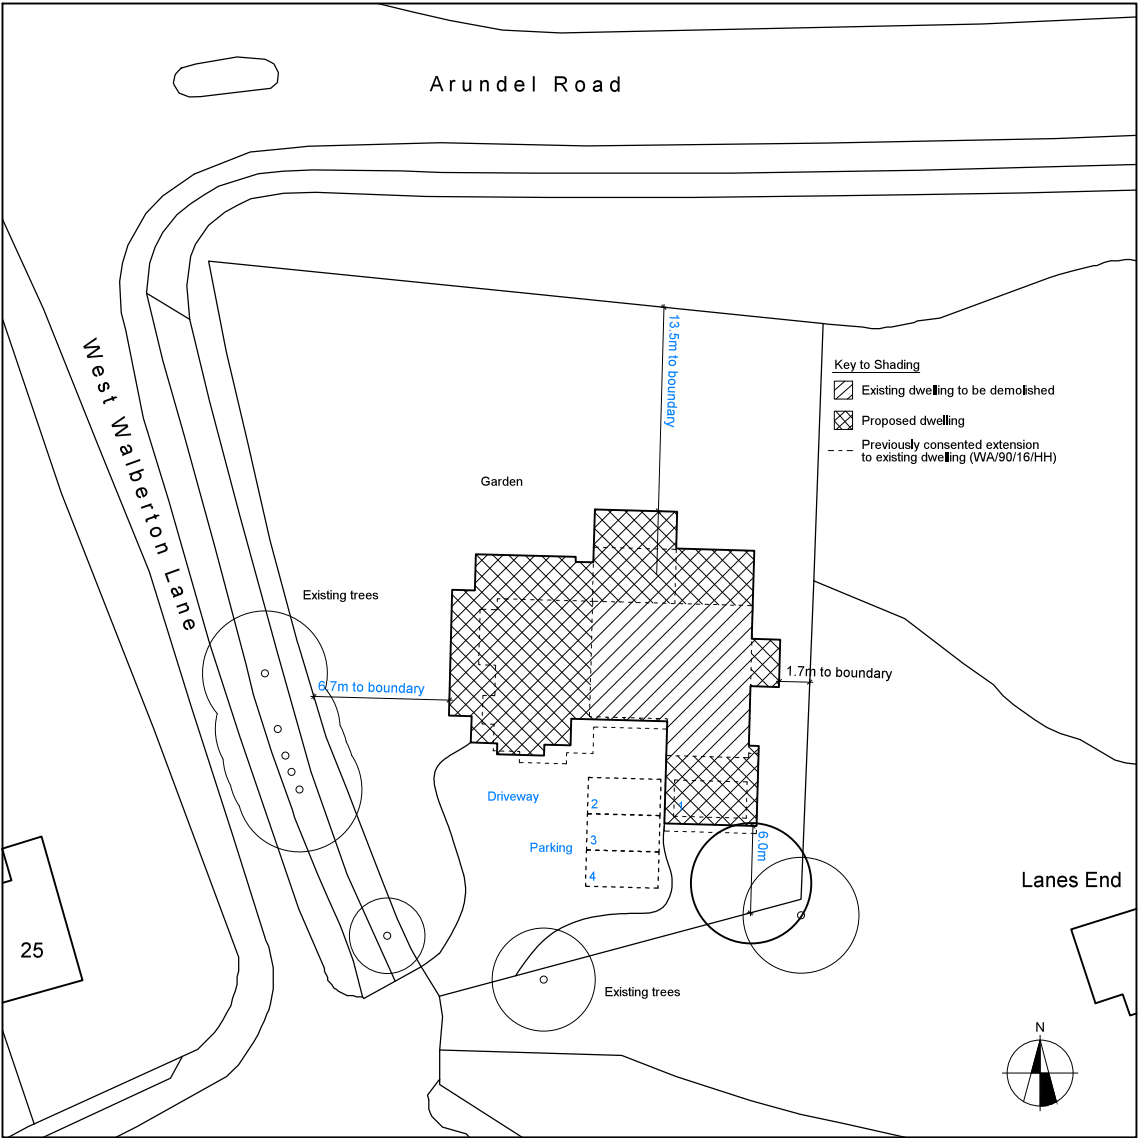

First Floor Plan

 

Block Plan  
Scale 1 : 500

**Architectura**  
Architectural Design & Drawing Service

Proposed New Dwelling  
at White Cottage, West Walberton Lane, Walberton  
for Mr. and Mrs. A. Wickland  
Drawing P11a April 2018 Scale 1:100 & 1:500 @ A3  
Planning Drawing - Proposed First Floor Plan & Block Plan