





Existing Front Elevation (West)




Existing Side Elevation (South)

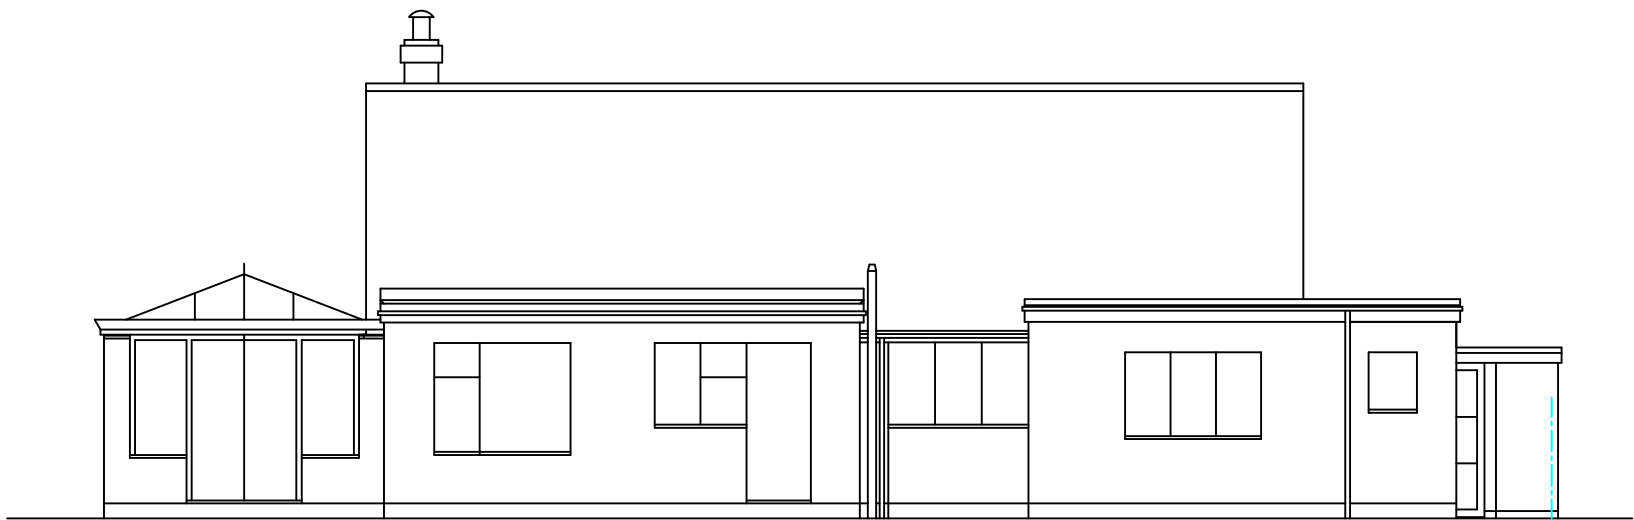

Existing Rear Elevation (East)

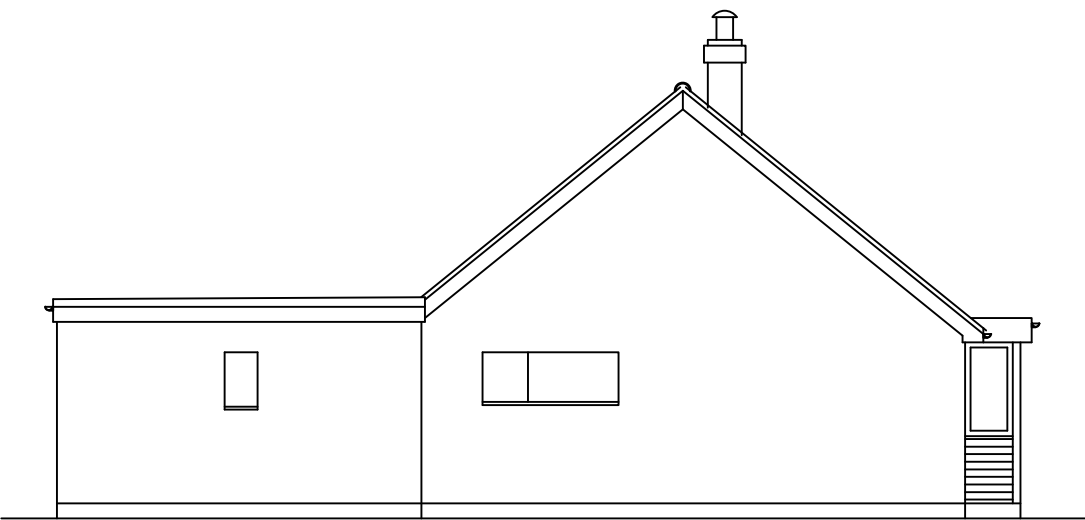

Existing Side Elevation (North)

 

# Aldwick Construction & Design

Cawley Gate, 17 Cawley Road, Chichester, PO19 1XB  
 Tel : 01243 779181, Mobile: 07970727506, Fax: 01243 779181  
 Email: farhadaarabi@hotmail.co.uk

Farhad Aarabi

|             |   |                 |
|-------------|---|-----------------|
| PROJECT     | Proposed loft conversion, single storey extension & new entrance porch<br>20 Henty Close Walberton West Sussex BN18 0PW |                 |
| TITLE       | Existing Elevations   |                 |
| CLIENT      | Mr & Mrs Roger Hudson                                                                                                   |                 |
| SCALE       | 1: 100   | DATE 10/08/2019 |
| DRAWING NO. | 1024-02   |                 |