




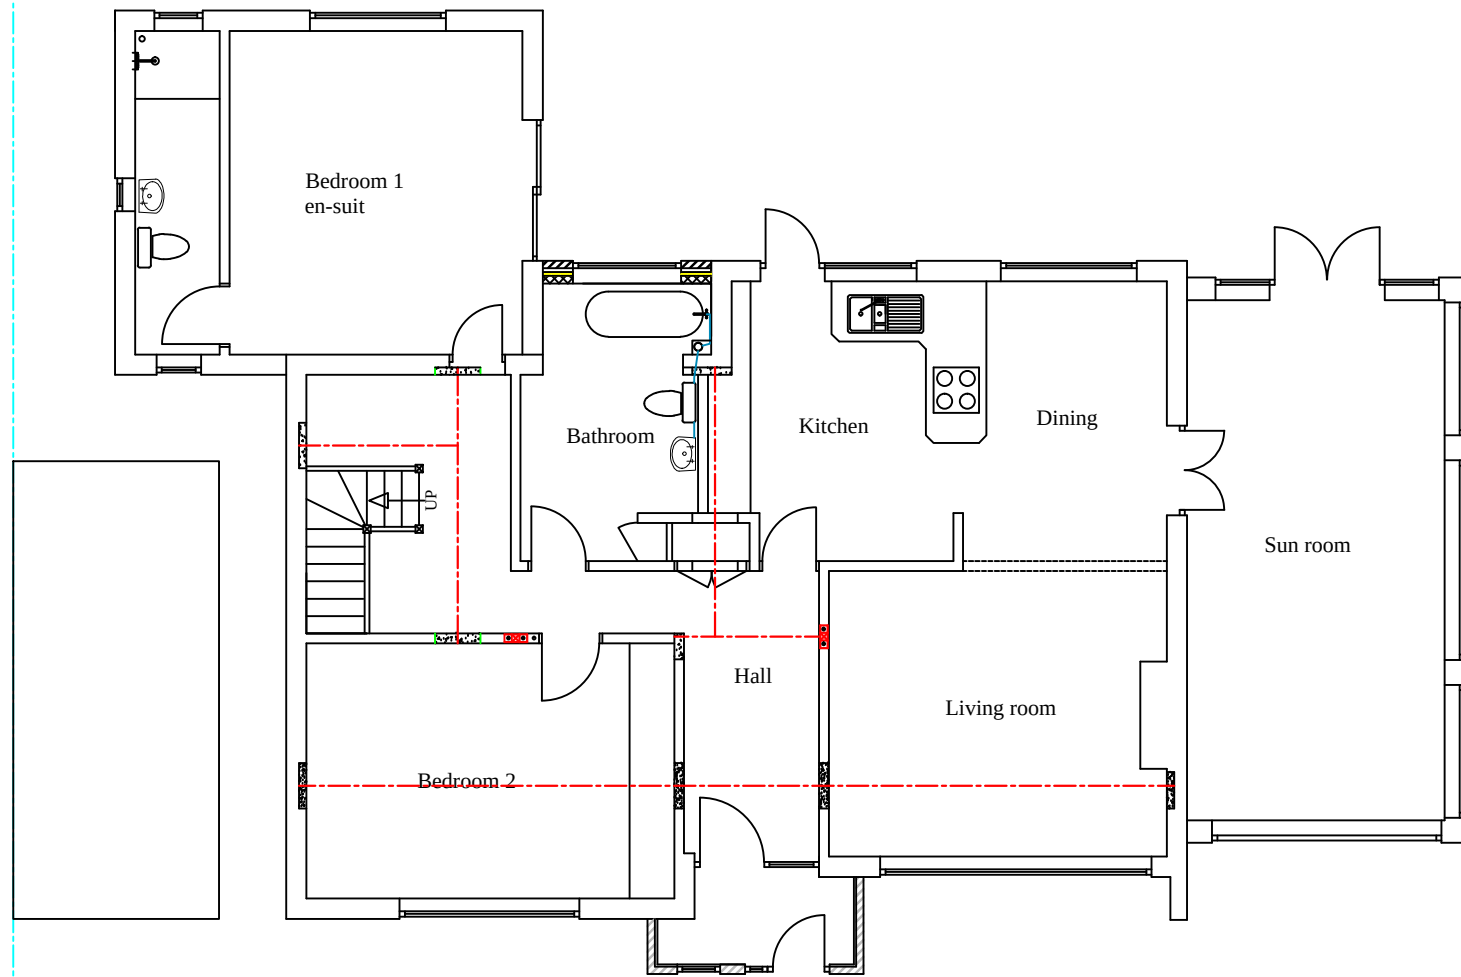

Entrance Porch
Proposed Ground Floor Plan

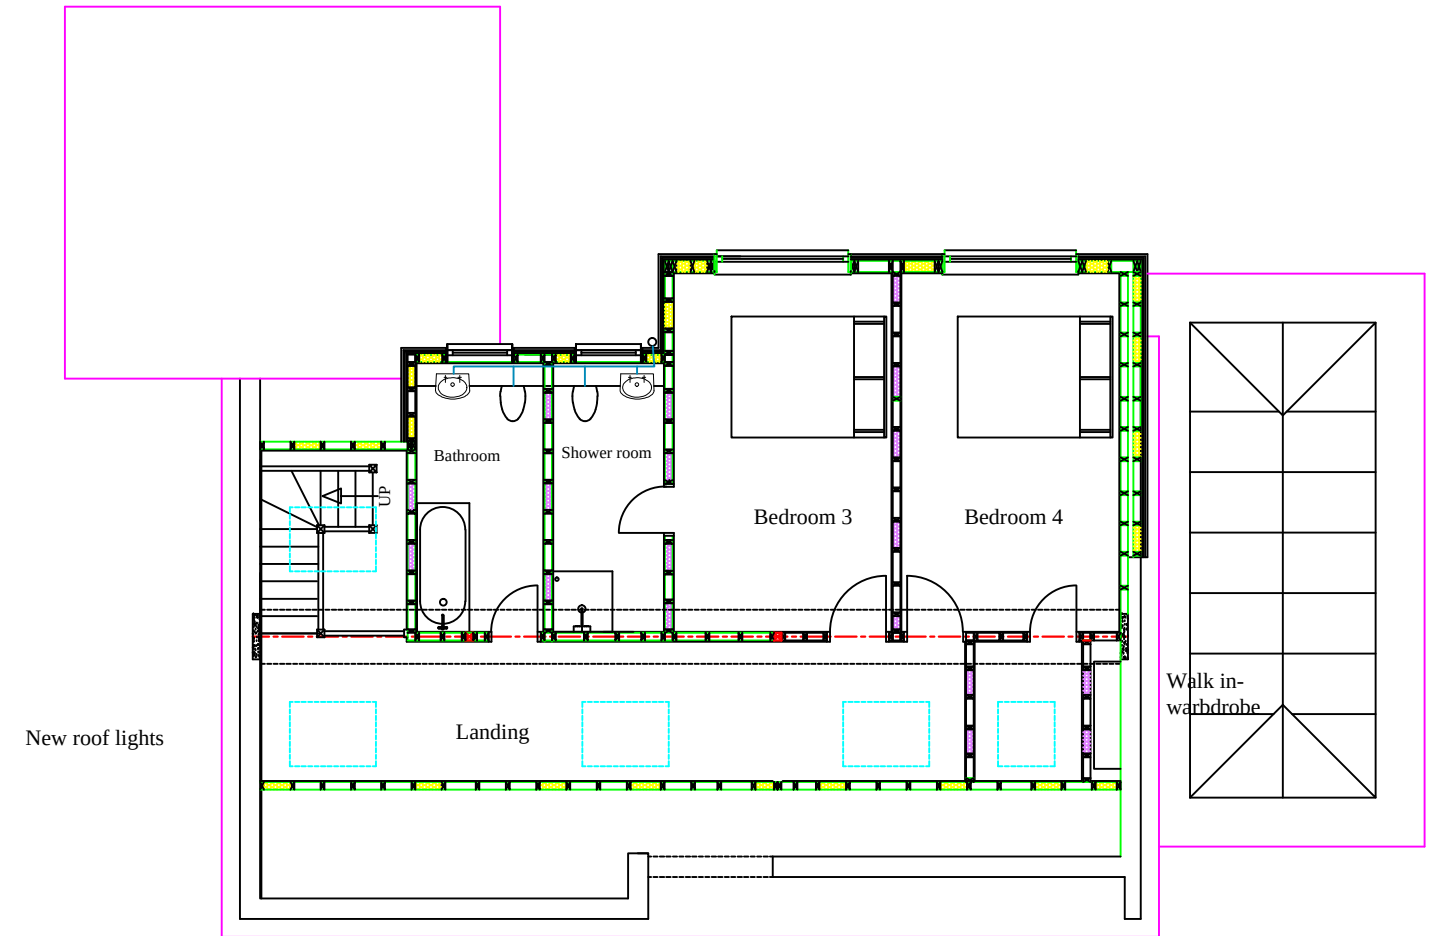

Proposed First Floor Plan

 

Aldwick Construction & Design

Cawley Gate, 17 Cawley Road, Chichester, PO19 1XB
 Tel : 01243 779181, Mobile: 07970727506, Fax: 01243 779181
 Email: farhadaarabi@hotmail.co.uk

Farhad Aarabi

PROJECT

Proposed loft conversion, single storey extension & new entrance porch
 20 Henty Close Walberton West Sussex BN18 0PW

TITLE

Proposed Plans

CLIENT

Mr & Mrs Roger Hudson

SCALE

1: 100

DATE

10/08/2019

DRAWING NO.

1024-03

rev.

05/01/2020