



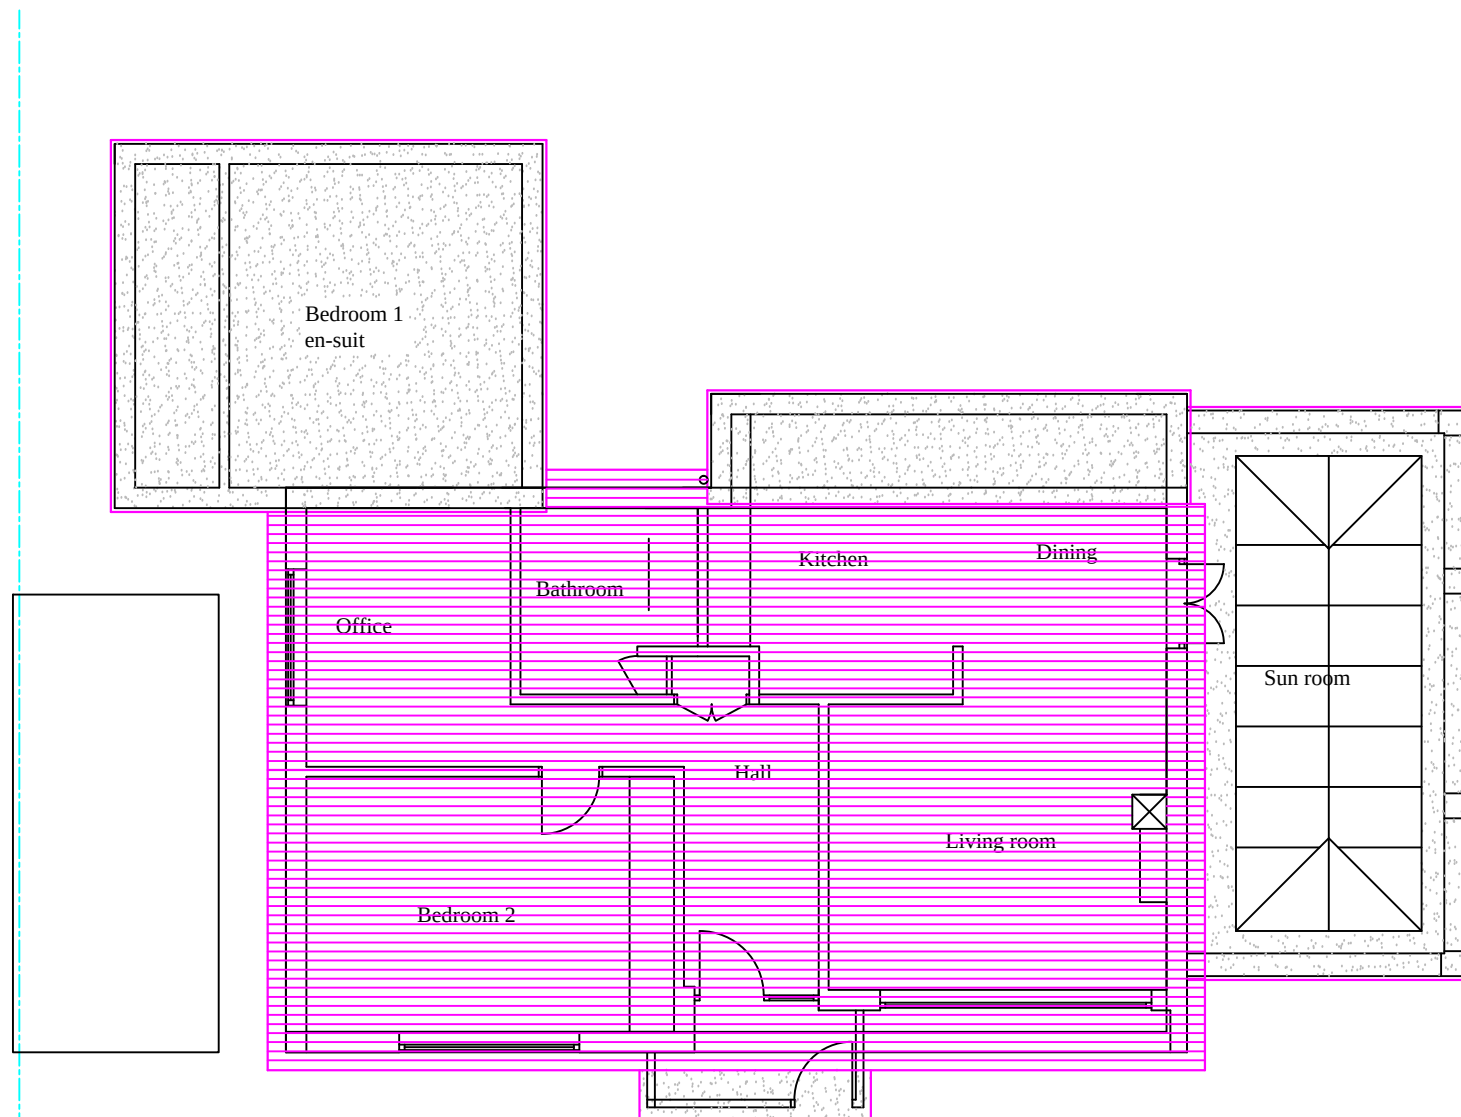

Entrance Porch
Existing Roof Plan

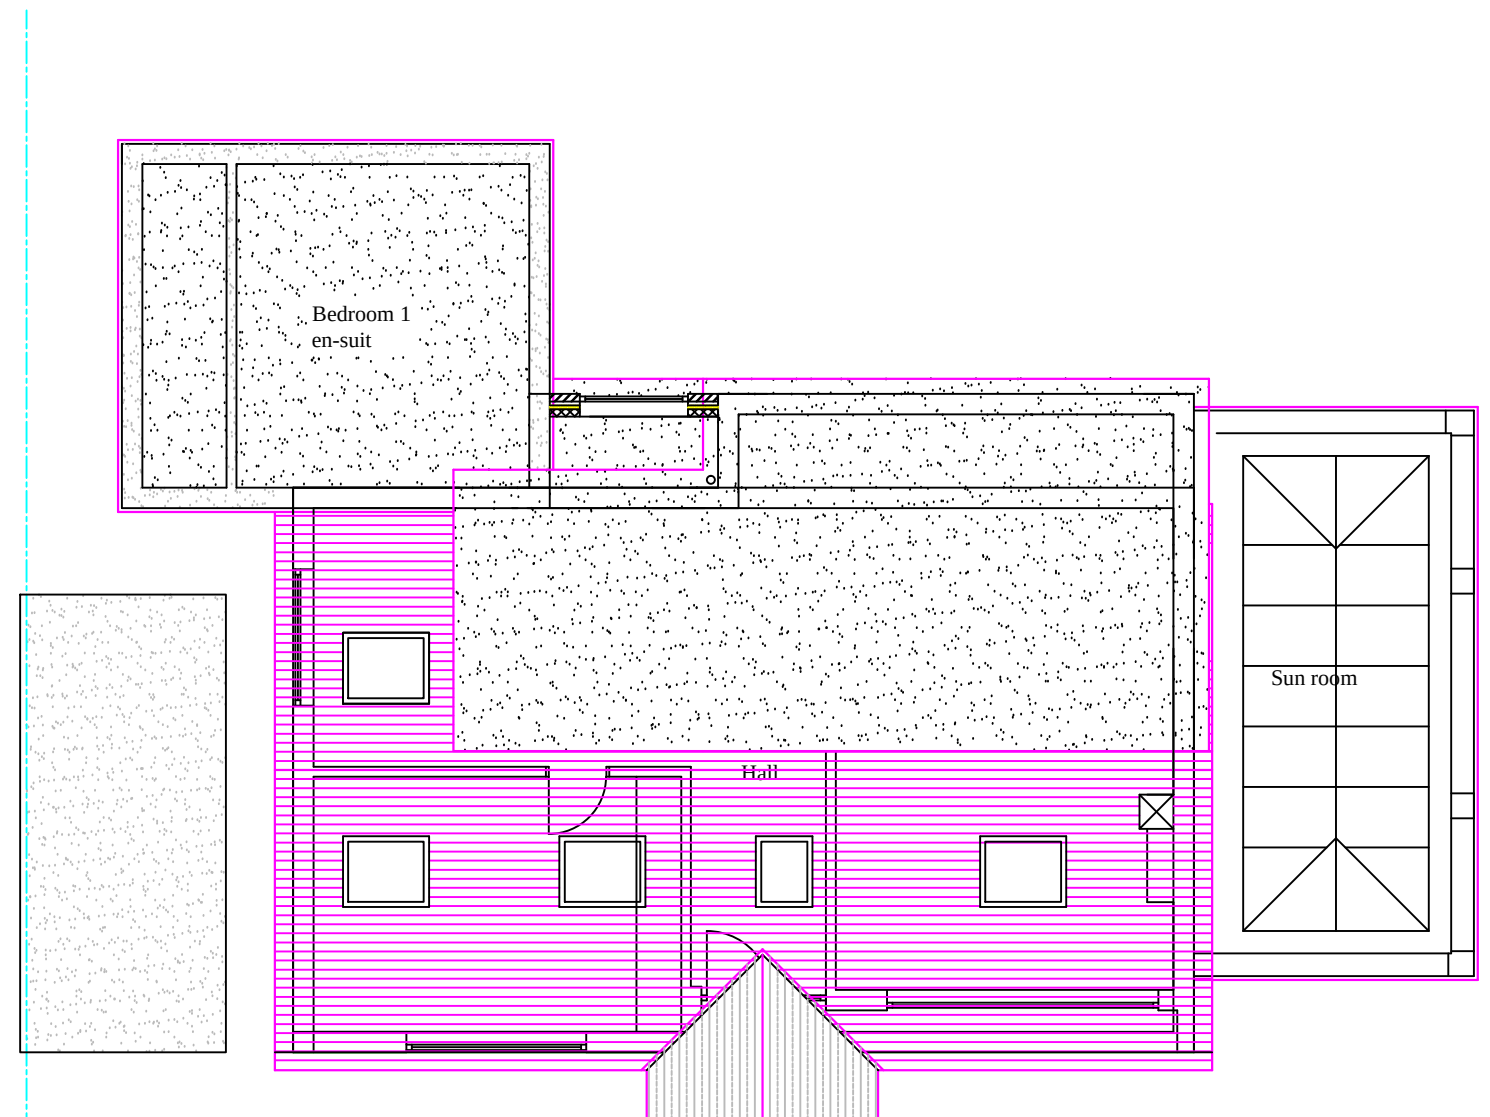

Entrance Porch
Proposed Roof Plan



Aldwick Construction & Design

Cawley Gate, 17 Cawley Road, Chichester, PO19 1XB
Tel : 01243 779181, Mobile: 07970727506, Fax: 01243 779181
Email: farhadaarabi@hotmail.co.uk

Farhad Aarabi

PROJECT

Proposed loft conversion, single storey extension & new entrance porch
20 Henty Close Walberton West Sussex BN18 0PW

TITLE

Existing and Proposed Roof Plans

CLIENT

Mr & Mrs Roger Hudson

SCALE

1: 100

DATE

10/08/2019

DRAWING NO.

1024-05

rev.

05/01/2020