




Existing South Elevation

1 : 100

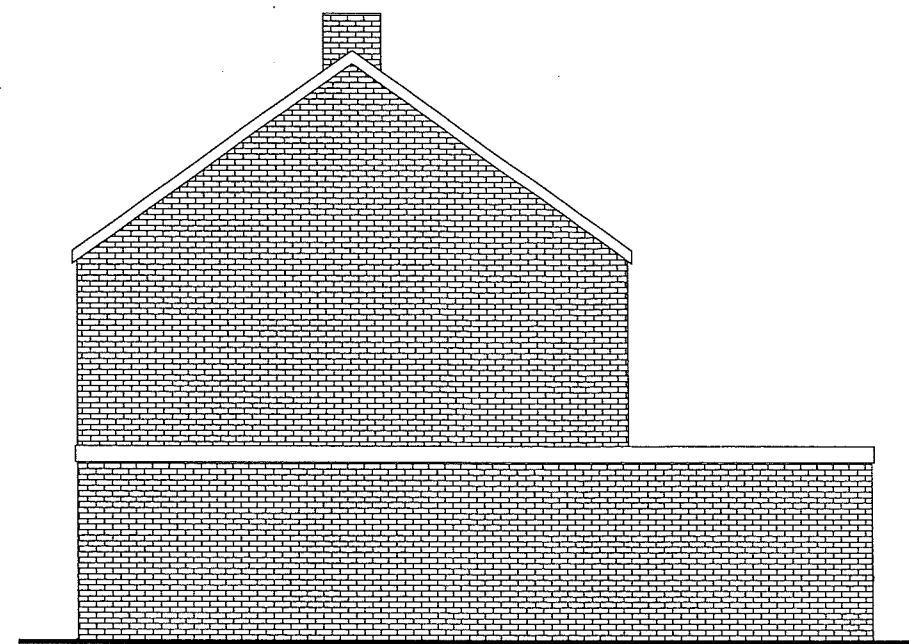


Existing West Elevation

1 : 100



Existing North Elevation

1 : 100

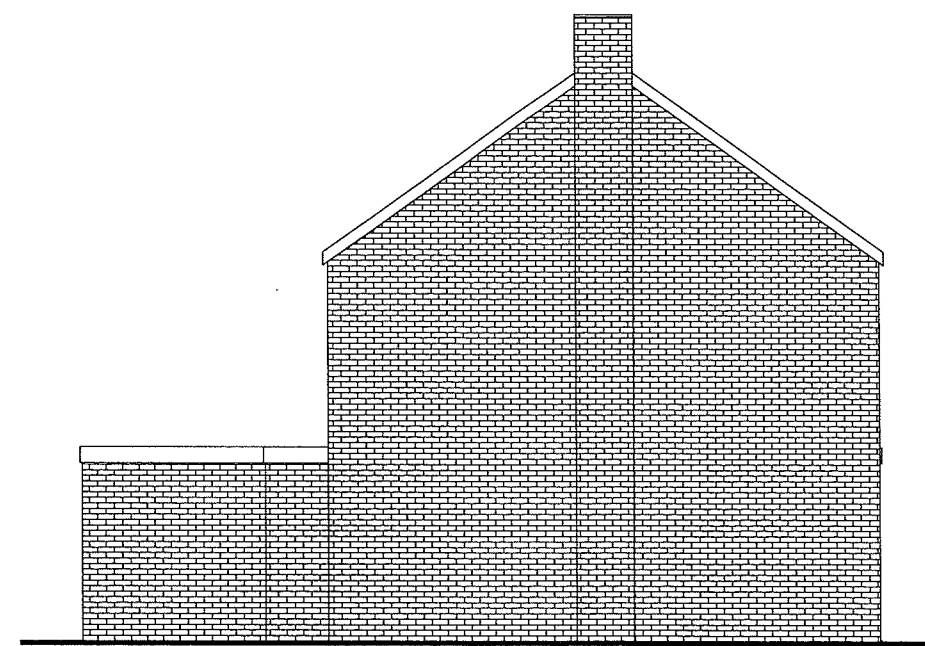

Existing East Elevation

1 : 100



www.yourhomeplans.co.uk

Tel: 0800 6127 664 Your Home Plans



These drawings are for approval purposes. Materials and products should not be ordered based on dimensions of drawings as errors may occur along existing building lines. All measurements and supporting elements are to be checked on site.

Mr P Mitchell
6 Nash Way
Walberton
Arundel
West Sussex
BN18 0QQ

Existing Elevations

Project number 6NAS-15

Date 10th August 2015

Drawn by June Grinstead

Checked by Checker

A101

Scale 1 : 100