




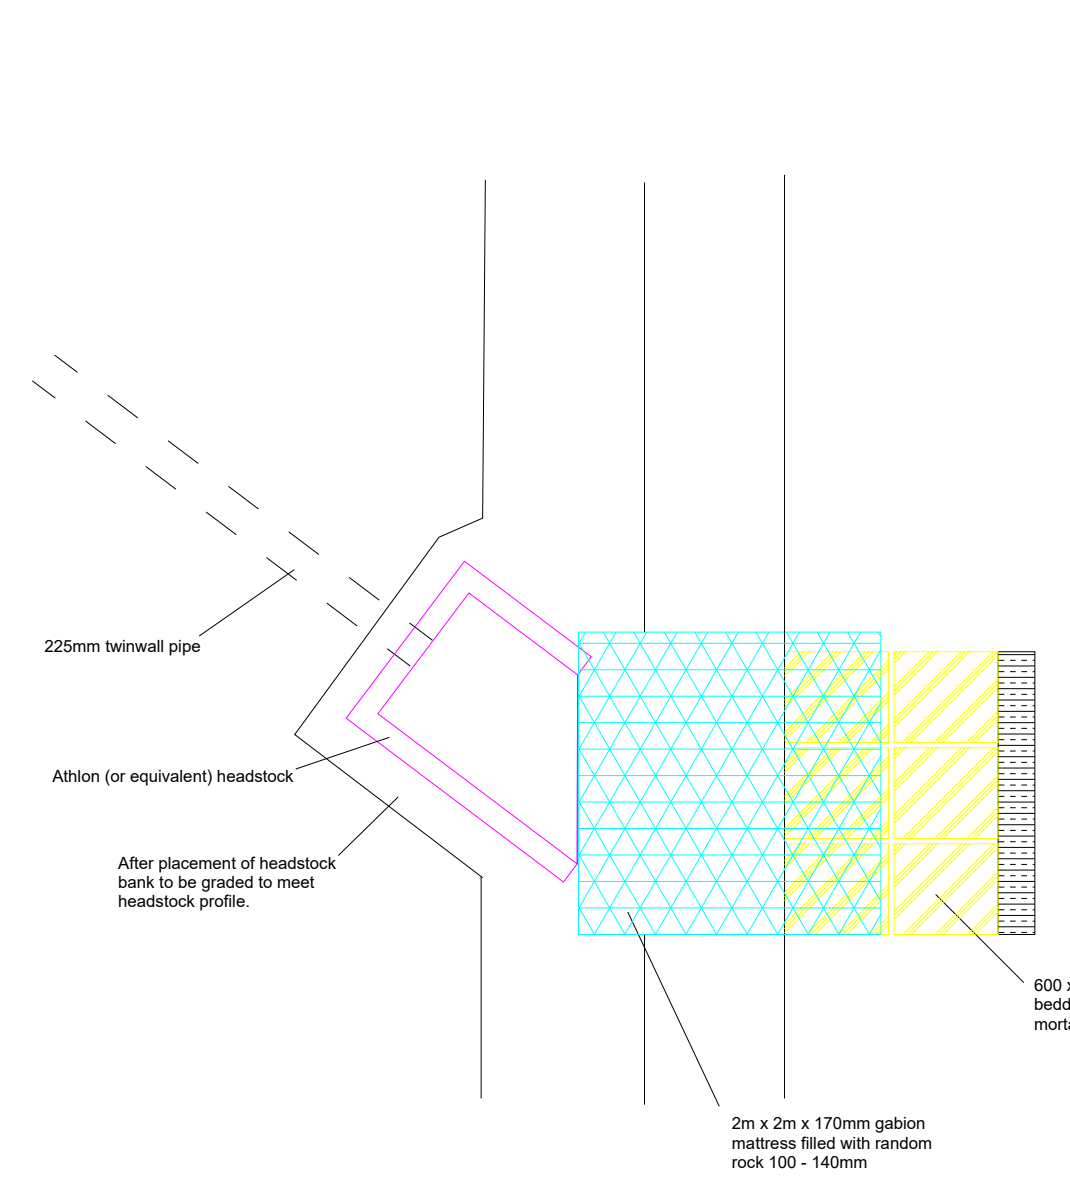


Plan view

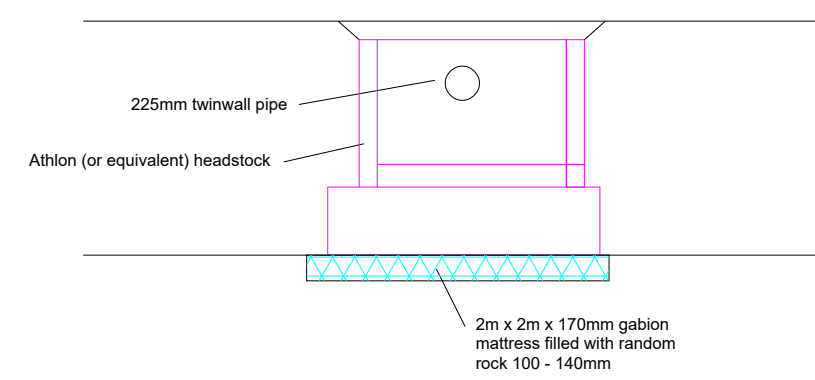


West elevation

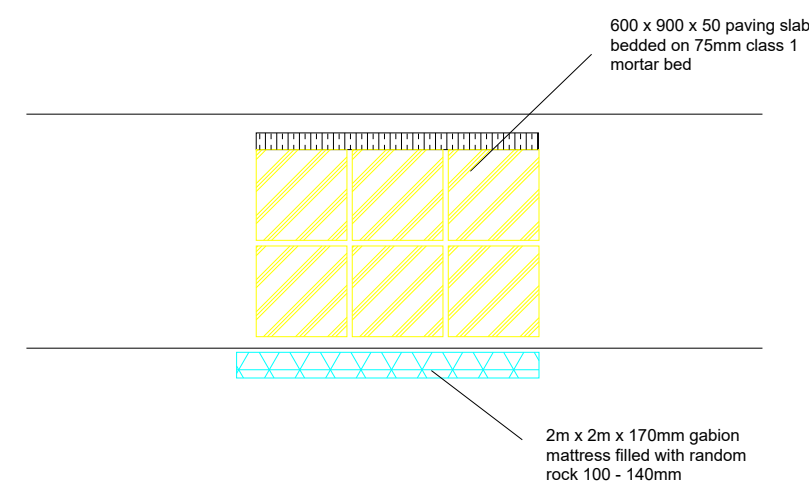


East elevation

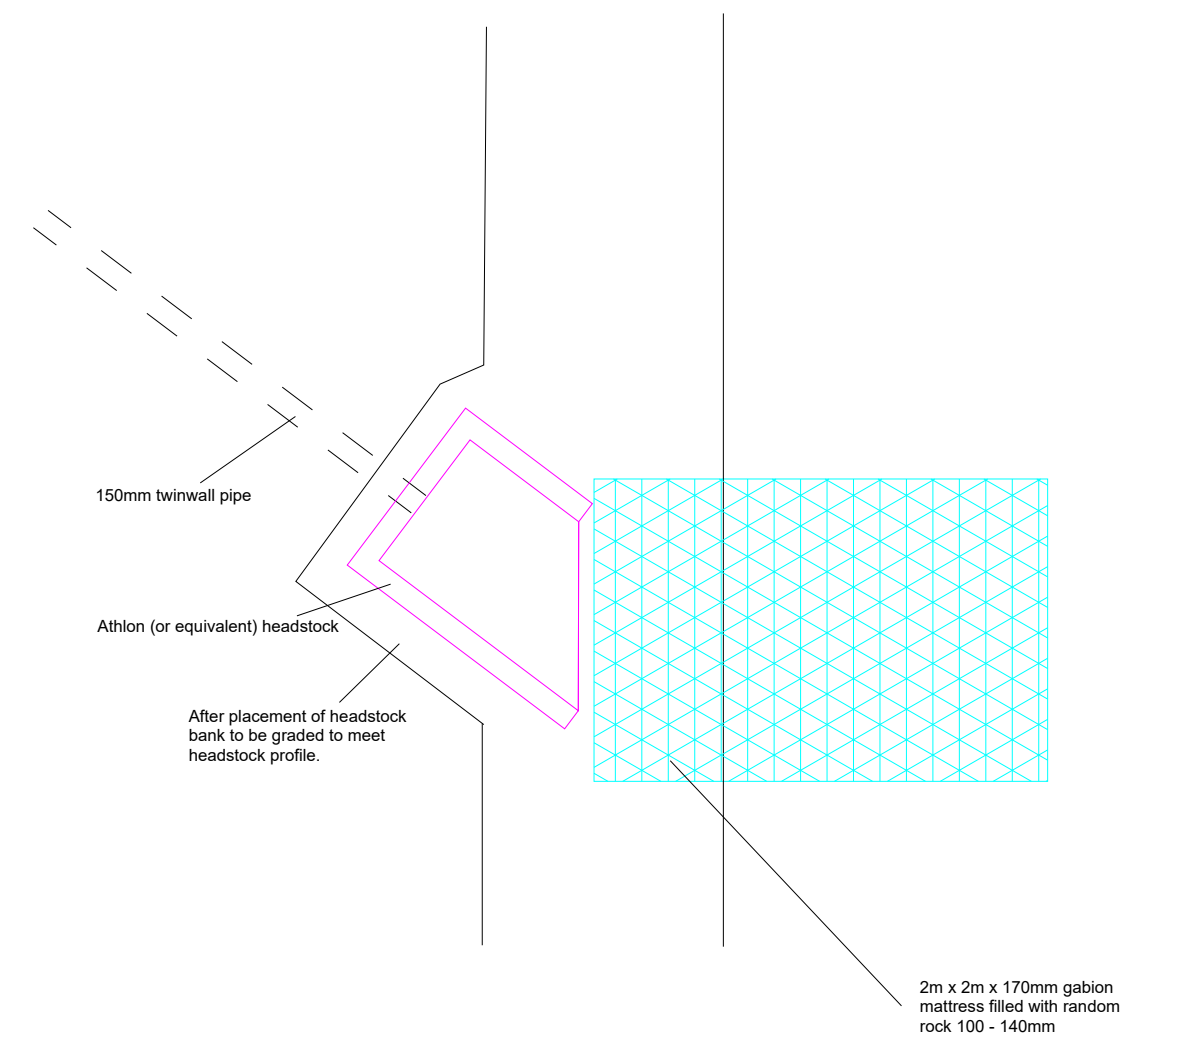


Plan view

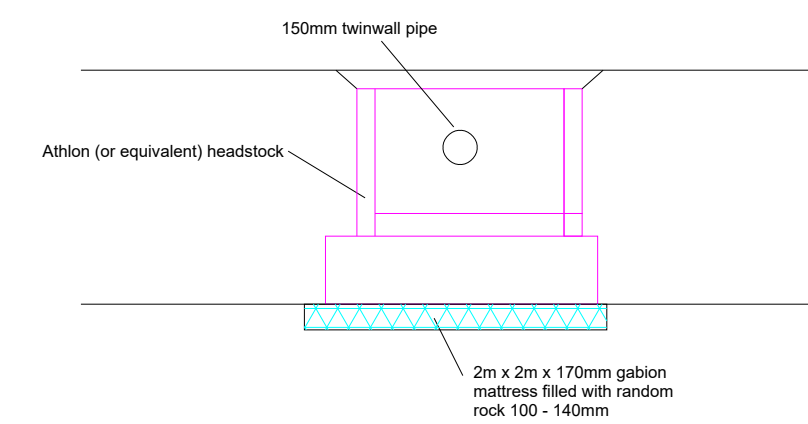

West elevation

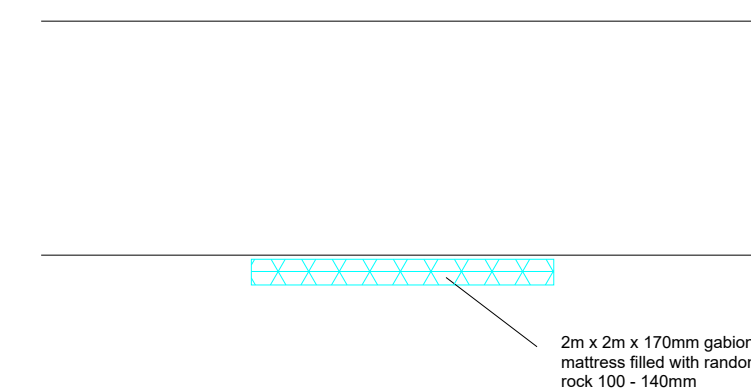

East elevation

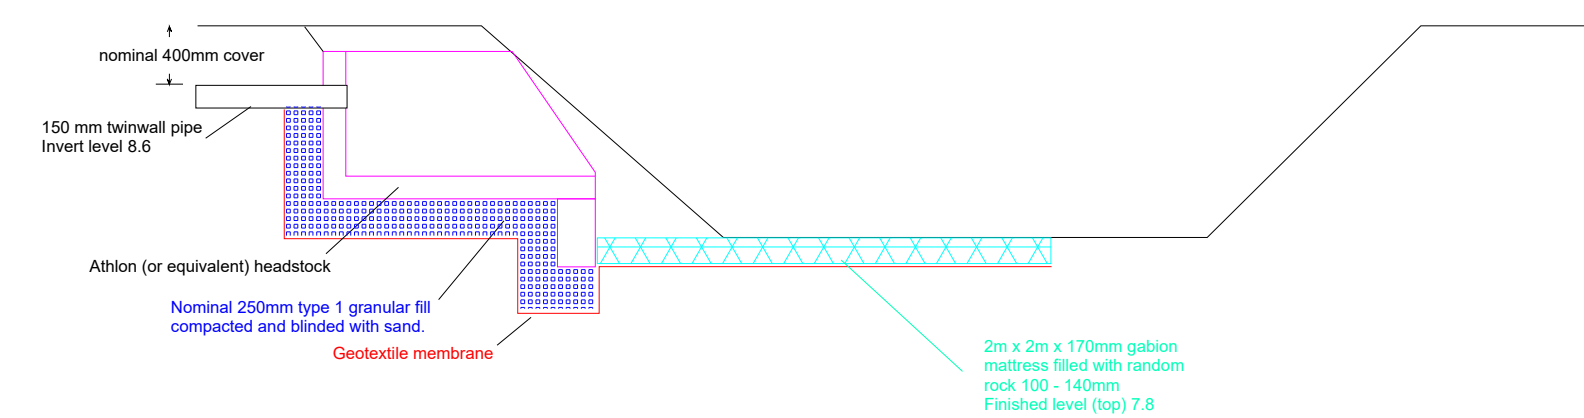

Section

North outfall

Gabion mattresses - 2m x 2m x .17m
60 x 80mm mesh, coated wire.
BSSP or equivalent.
Top of mattress to be level with true existing bed level.
Flap valve to be installed, but not shown on drawing for clarity.
Headwall not to intrude into the watercourse.

Construction notes.
See seperate document of same name.

**Fleurie Nursery
Lake Lane
Barnham**

Construction details v2

Date: 9.9.24
Scale 1:50 (A1)
Drawn AM

Revisions

Hennock International Ltd
Church Road
Hennock
Newton Abbot
Devon TQ13 9QE

+44 (0) 7540 248937

Gabion mattresses - 2m x 2m x .17m
60 x 80mm mesh, coated wire.
BSSP or equivalent.

Top of mattress to be level with true existing bed level.

Flap valve to be installed, but not shown on drawing for clarity.

Headwall not to intrude into the watercourse.

South outfall

Section