



NOTES:

1. Do not scale this drawing. Use figured dimensions only, except for Planning purposes.
2. All dimensions must be checked on site by the contractor prior to commencement of work.
3. All construction details are indicative and are to be checked and confirmed on site and any divergence's are to be agreed with the Contract Administrator.


THIS DRAWING TO BE READ IN-CONJUNCTION WITH THE BUILDING CONTROL AND CONSTRUCTION NOTES

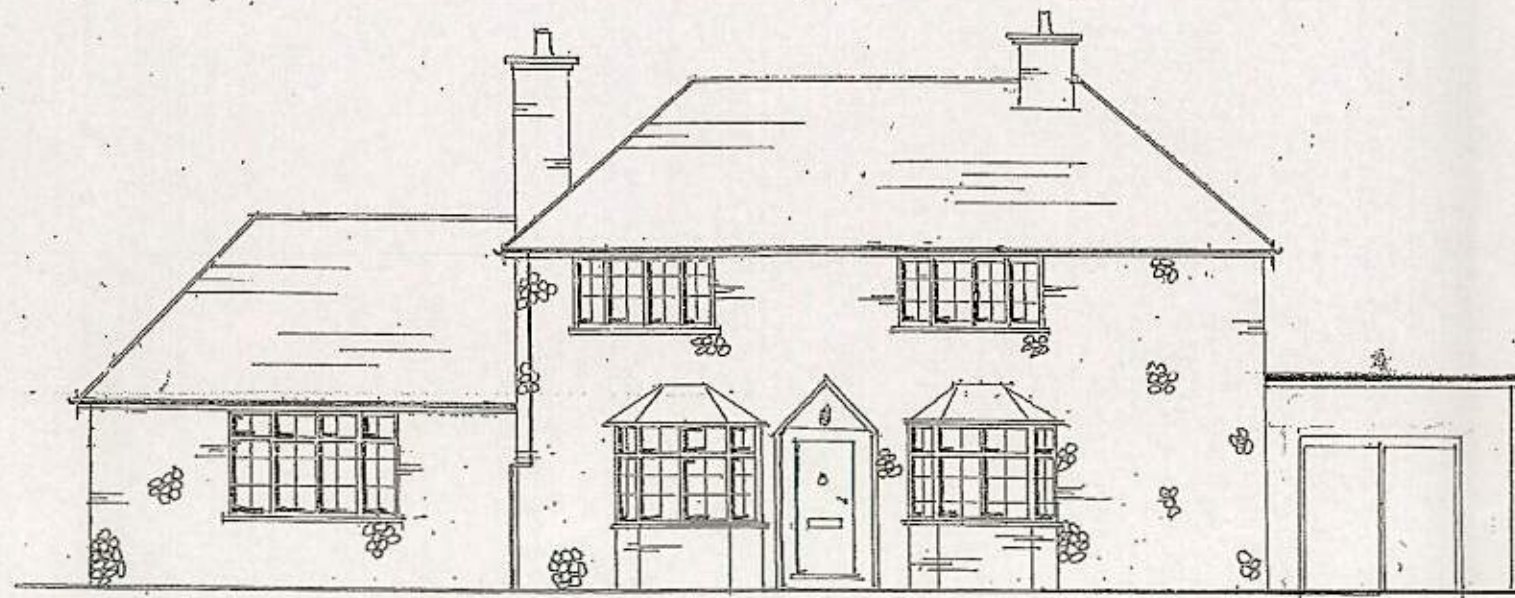

EAST ELEVATION.

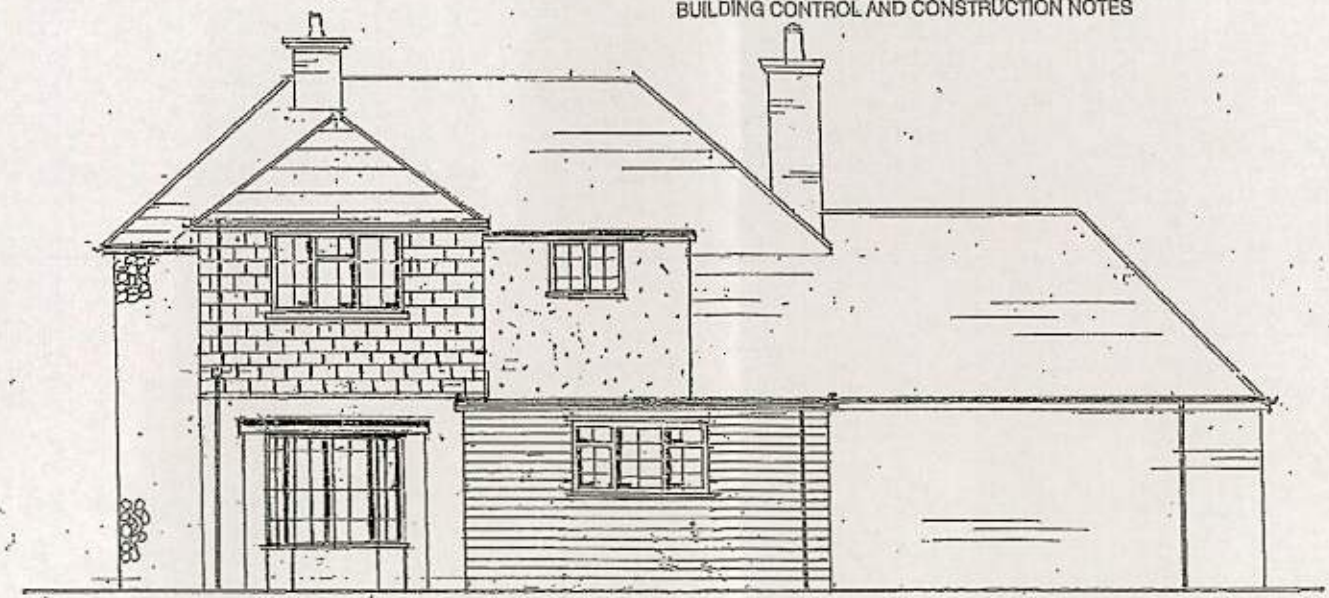


WEST ELEVATION.

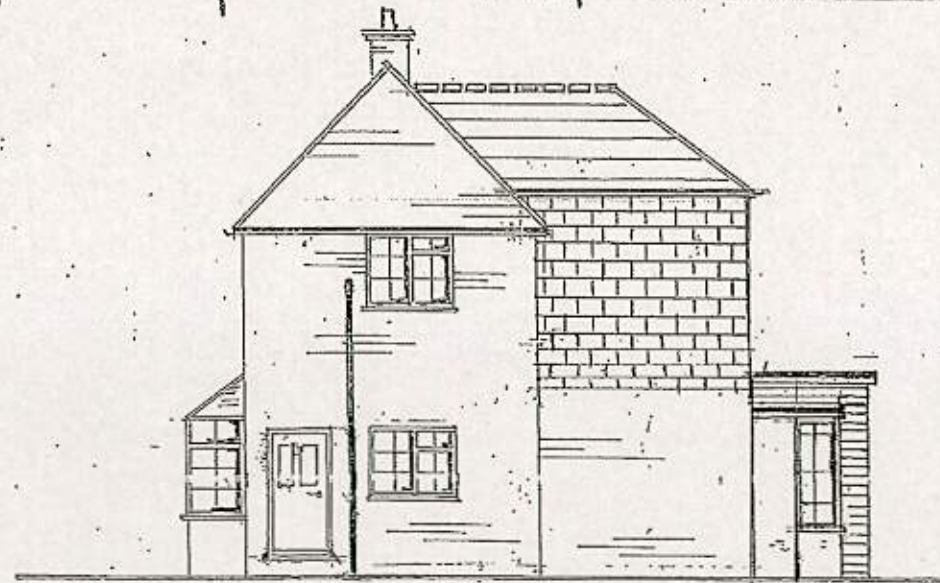

NORTH ELEVATION.

MATERIALS:

ALL NEW MATERIALS TO MATCH EXISTING COTTAGE. VERTICAL TILE HANGING TO NEW 1ST FLOOR EXTENSION.

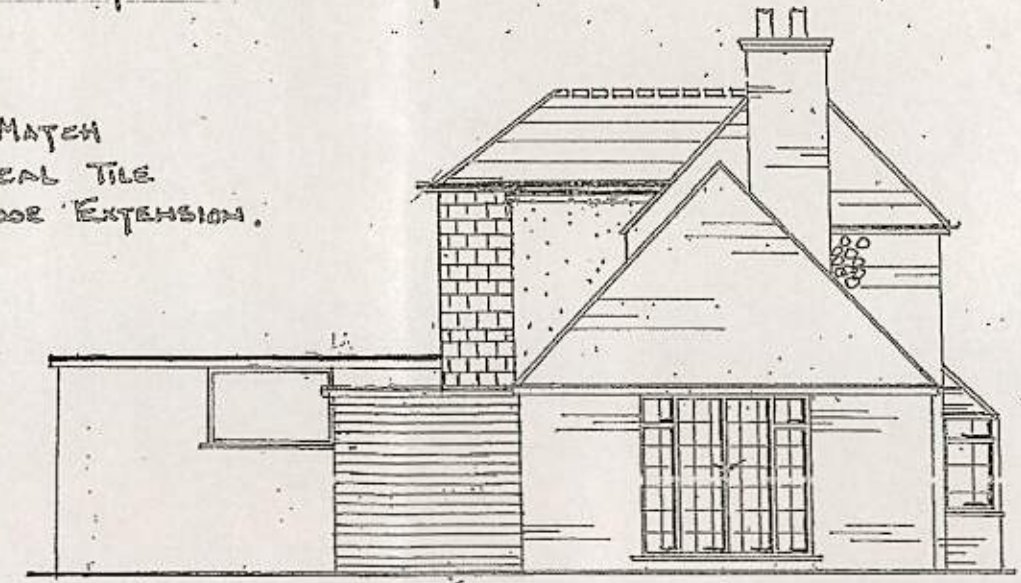

SOUTH ELEVATION.

K.E. HILTON AND ASSOCIATES
Chartered Structural Engineers

2 ALBERT CHAMBERS
SUDLEY ROAD
BOGNOR REGIS
WEST SUSSEX
PO21 1EQ

Tel: 01243 885500
Fax: 01243 860489
Mobile: 07968 333140

E-Mail: k_e_hilton@yahoo.co.uk

ELEVATIONS. [A.S.] [EXTA.]

Scale	1:100	Drawn By	C.R.B.
Date	AUG. 12.	Checked	K.E.H.
Drawing Number	478.5 / 5		

First Floor Main Bedroom Extension at Park Cottage,
London Road, Fontwell, Arundel, BN18 0SG