



- NOTES:
1. Do not scale this drawing. Use figured dimensions only, except for Planning purposes.
 2. All dimensions must be checked on site by the contractor prior to commencement of work.
 3. All construction details are indicative and are to be checked and confirmed on site and any divergence's are to be agreed with the Contract Administrator.


THIS DRAWING TO BE READ IN-CONJUNCTION WITH THE BUILDING CONTROL AND CONSTRUCTION NOTES

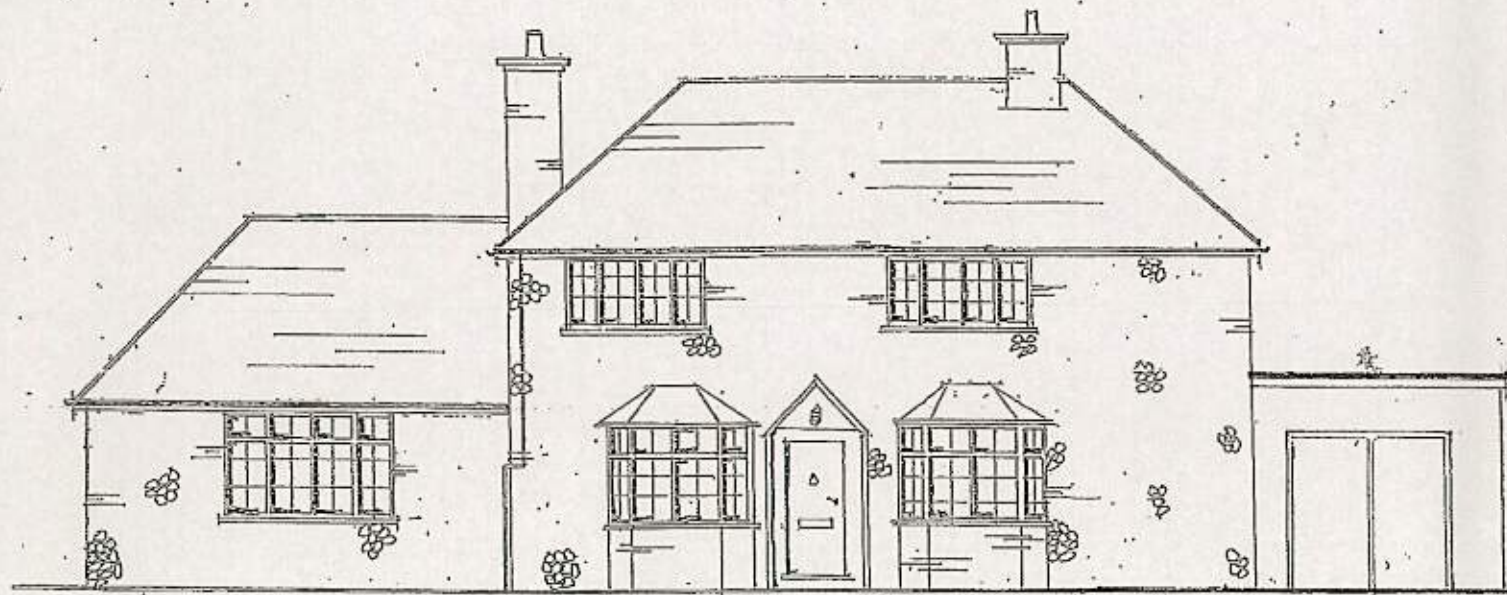

EAST ELEVATION.

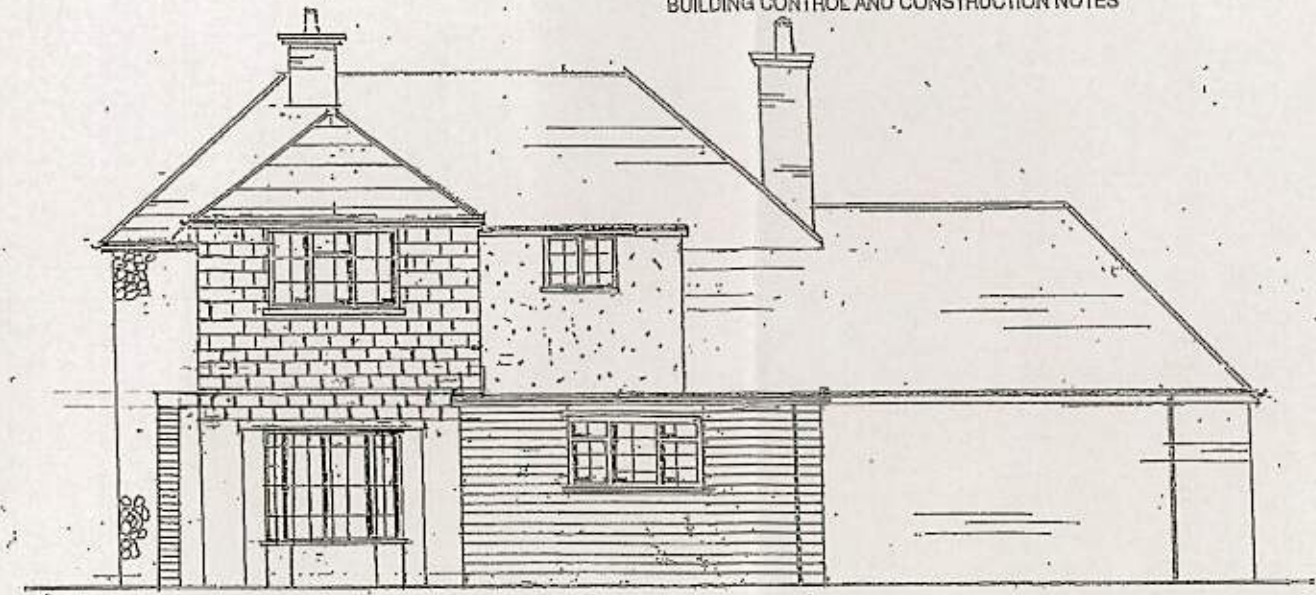


WEST ELEVATION.

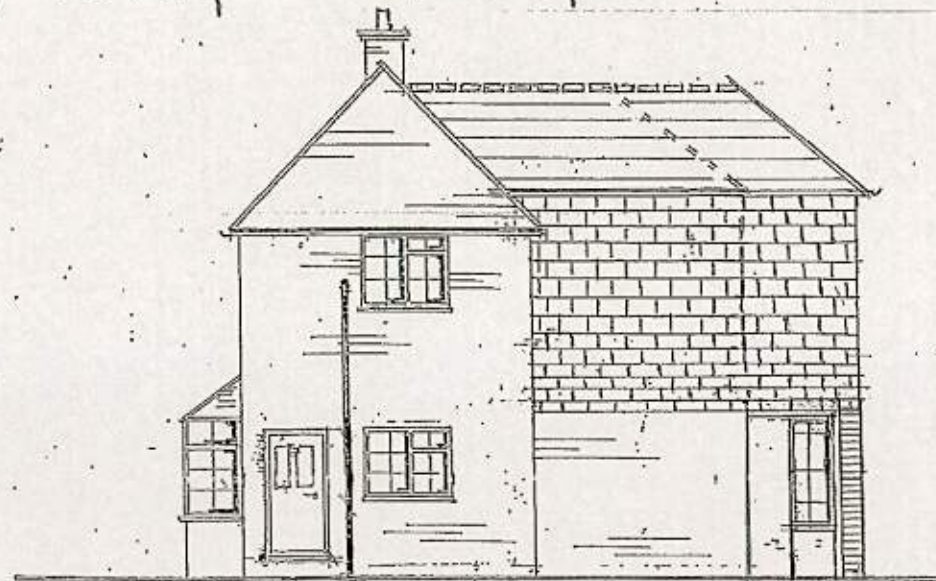

NORTH ELEVATION.

MATERIALS:

ALL NEW MATERIALS TO MATCH
EXISTING COTTAGE. VERTICAL TILE
HANGING TO NEW 1ST FLOOR EXTENSION.

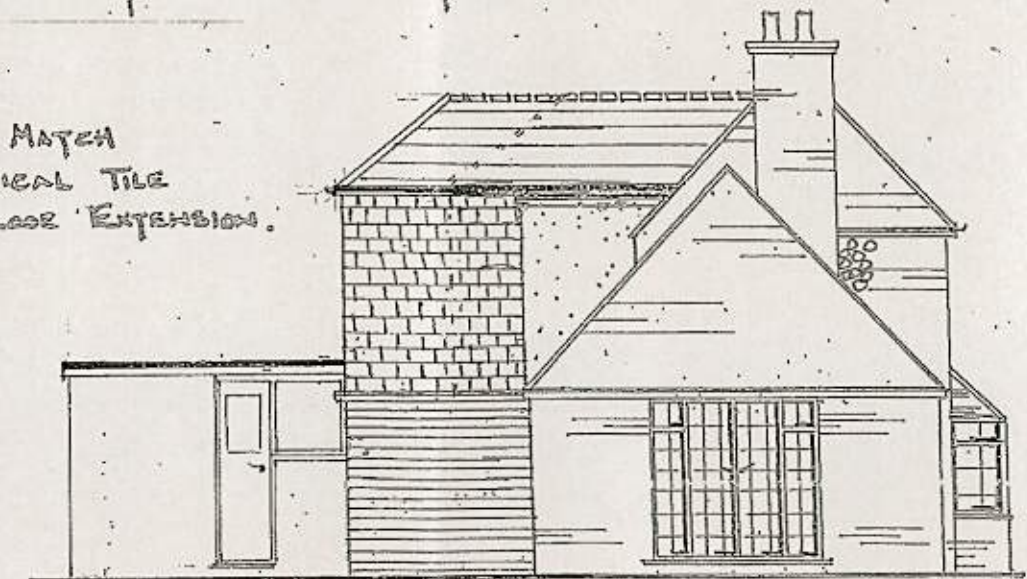

SOUTH ELEVATION.

K.E. HILTON AND ASSOCIATES
Chartered Structural Engineers

2 ALBERT CHAMBERS Tel: 01243 865500
SUDLEY ROAD Fax: 01243 860489
BOGNOR REGIS Mobile: 07968 333140
WEST SUSSEX
PO21 1EQ E-Mail: k_e_hilton@yahoo.co.uk

ELEVATIONS.		As Prop'd	
Scale	1:100	Drawn By	C.R.B.
Date	12.12.11	Checked	K.E.H.
Drawing Number		4785 / 8	

First Floor Main Bedroom Extension at Park Cottage,
London Road, Fontwell, Arundel, BN18 0SG