
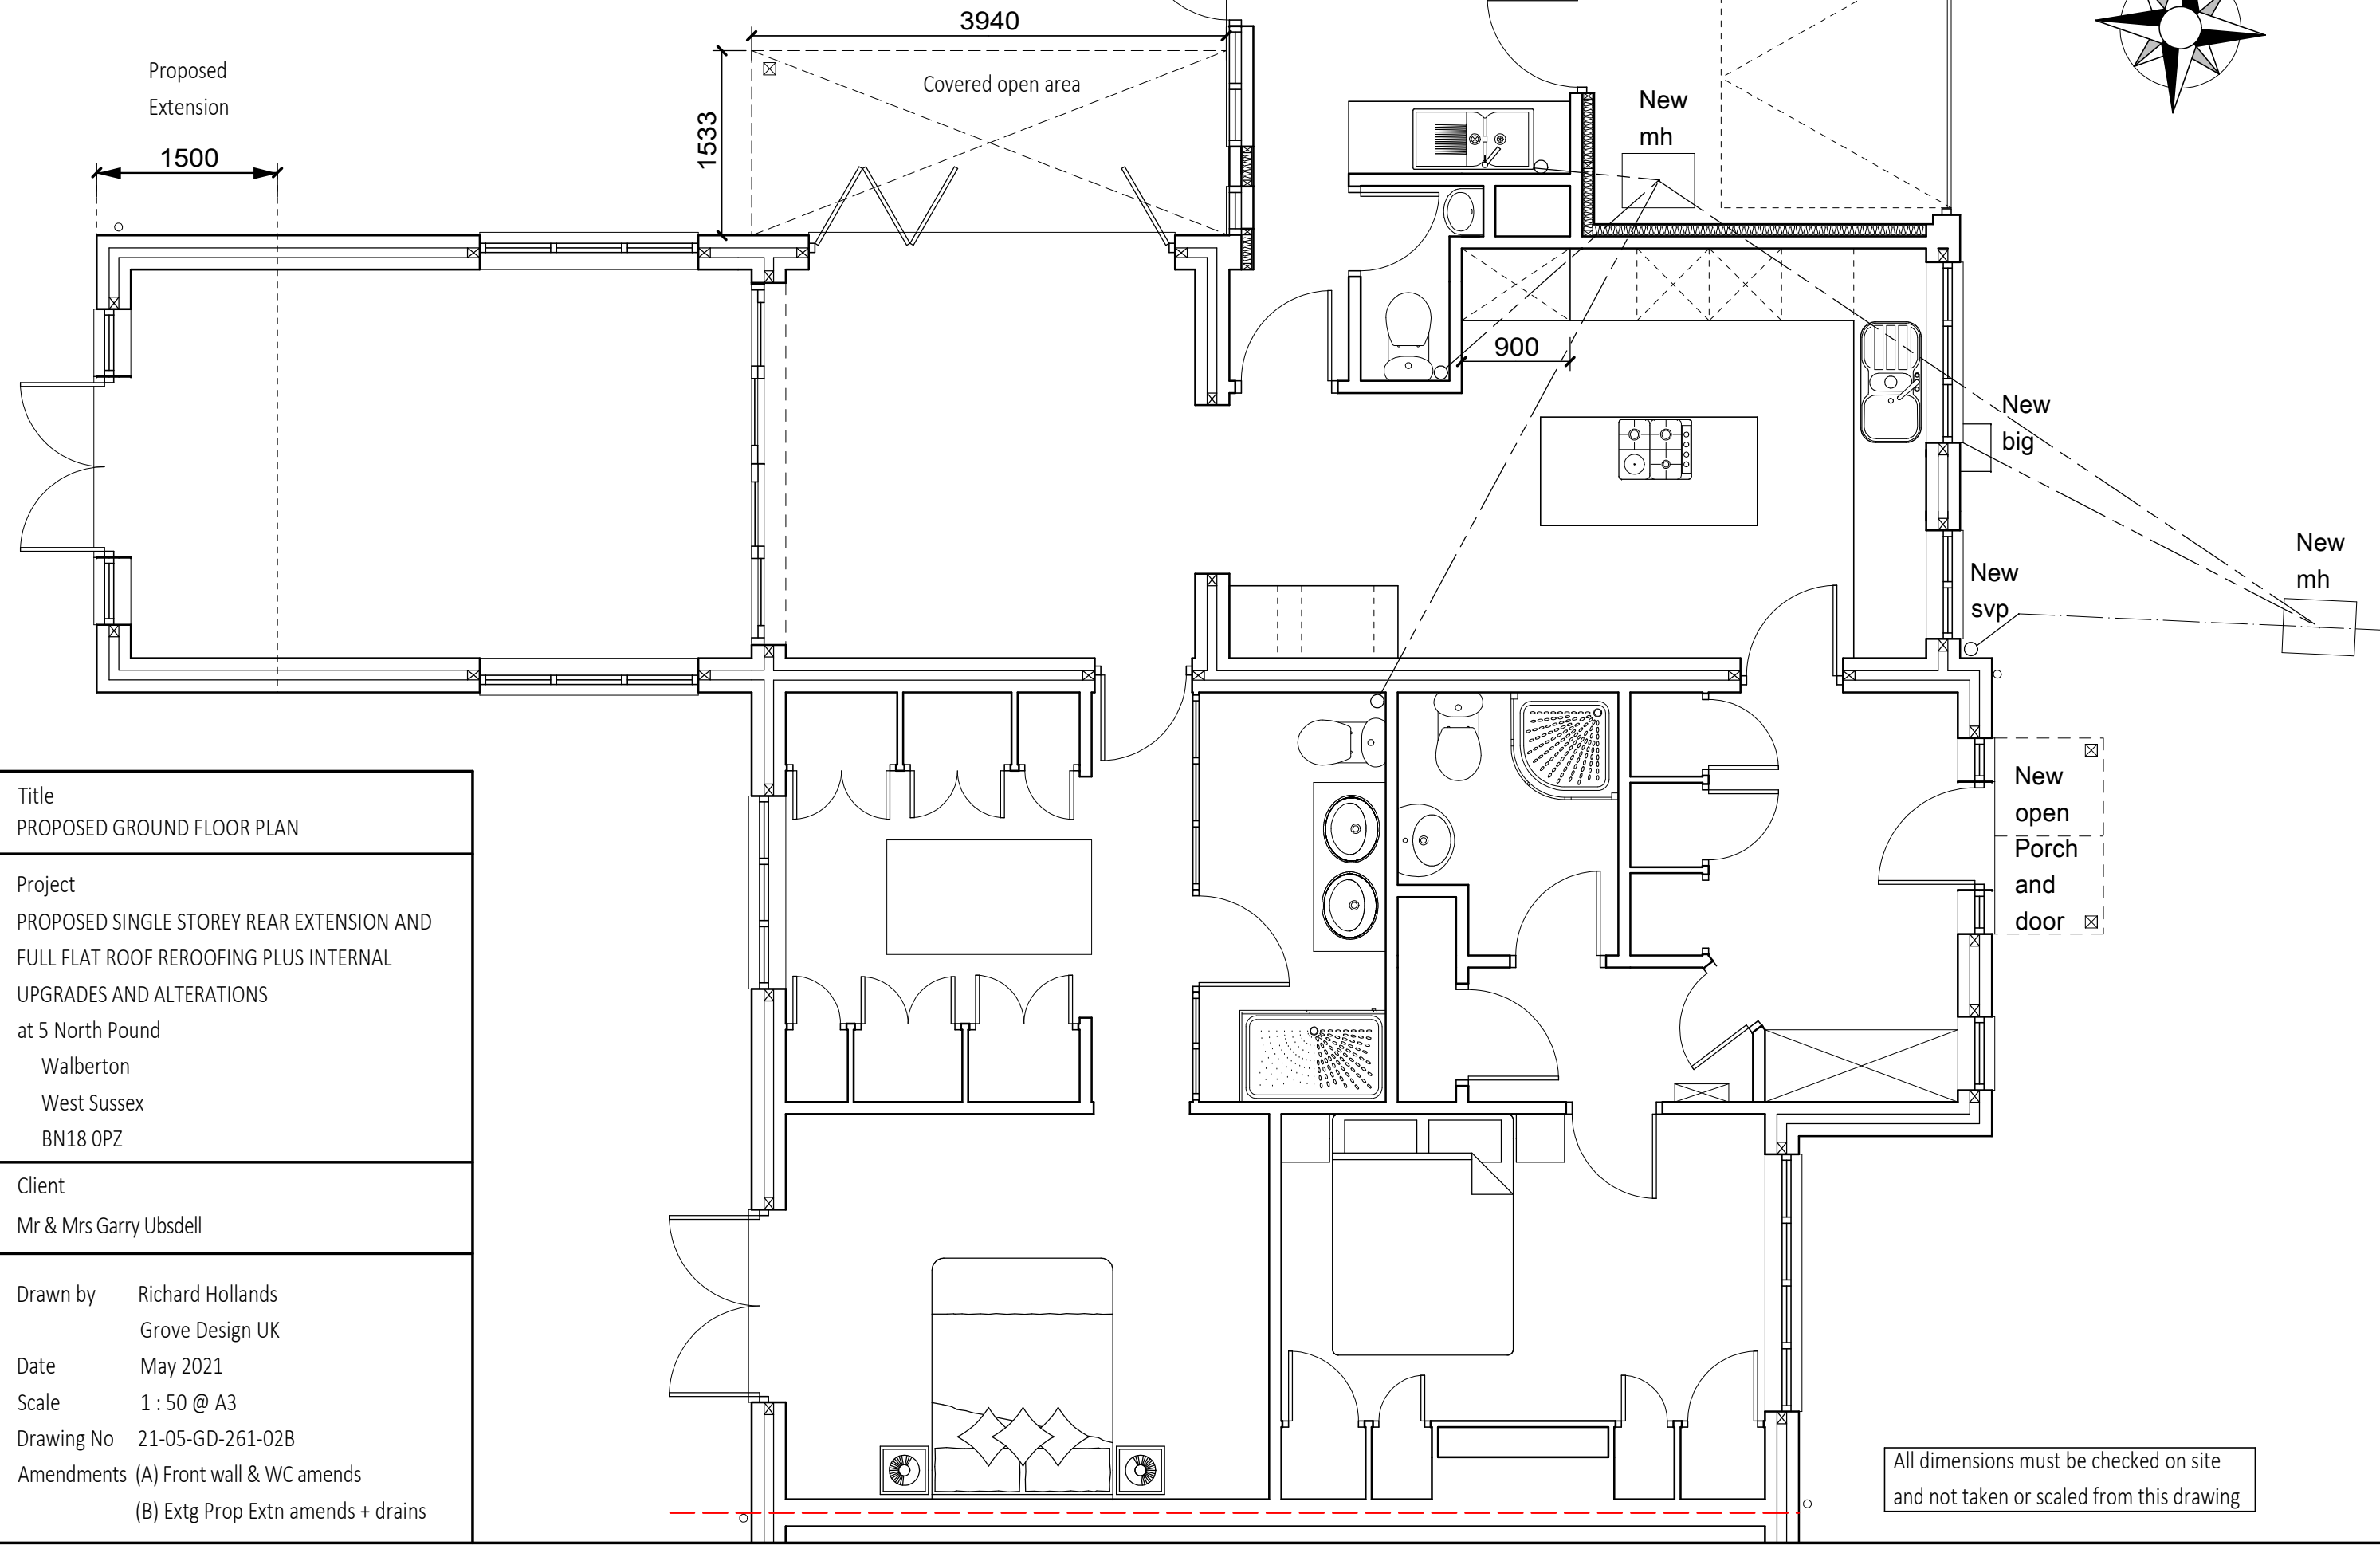


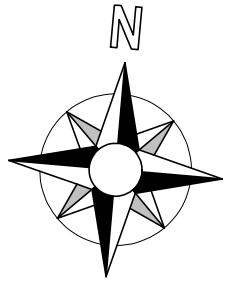

Title
PROPOSED GROUND FLOOR PLAN

Project
PROPOSED SINGLE STOREY REAR EXTENSION AND
FULL FLAT ROOF REROOFING PLUS INTERNAL
UPGRADES AND ALTERATIONS
at 5 North Pound
Walberton
West Sussex
BN18 0PZ

Client
Mr & Mrs Garry Ubsdell

Drawn by Richard Hollands
Grove Design UK
Date May 2021
Scale 1 : 50 @ A3
Drawing No 21-05-GD-261-02B
Amendments (A) Front wall & WC amends
(B) Extg Prop Extn amends + drains

All dimensions must be checked on site
and not taken or scaled from this drawing