




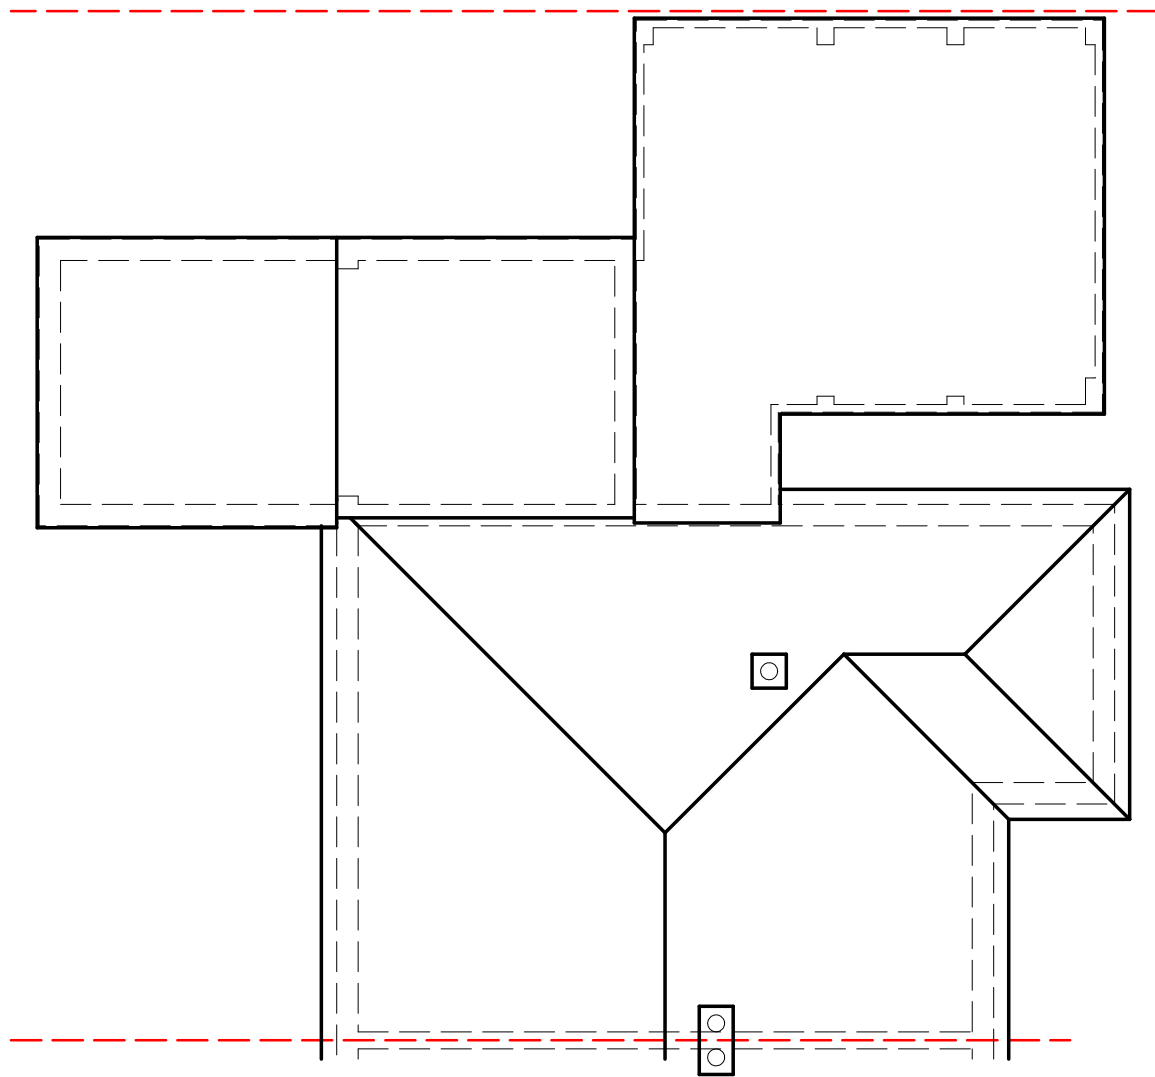


EXISTING ROOF PLAN

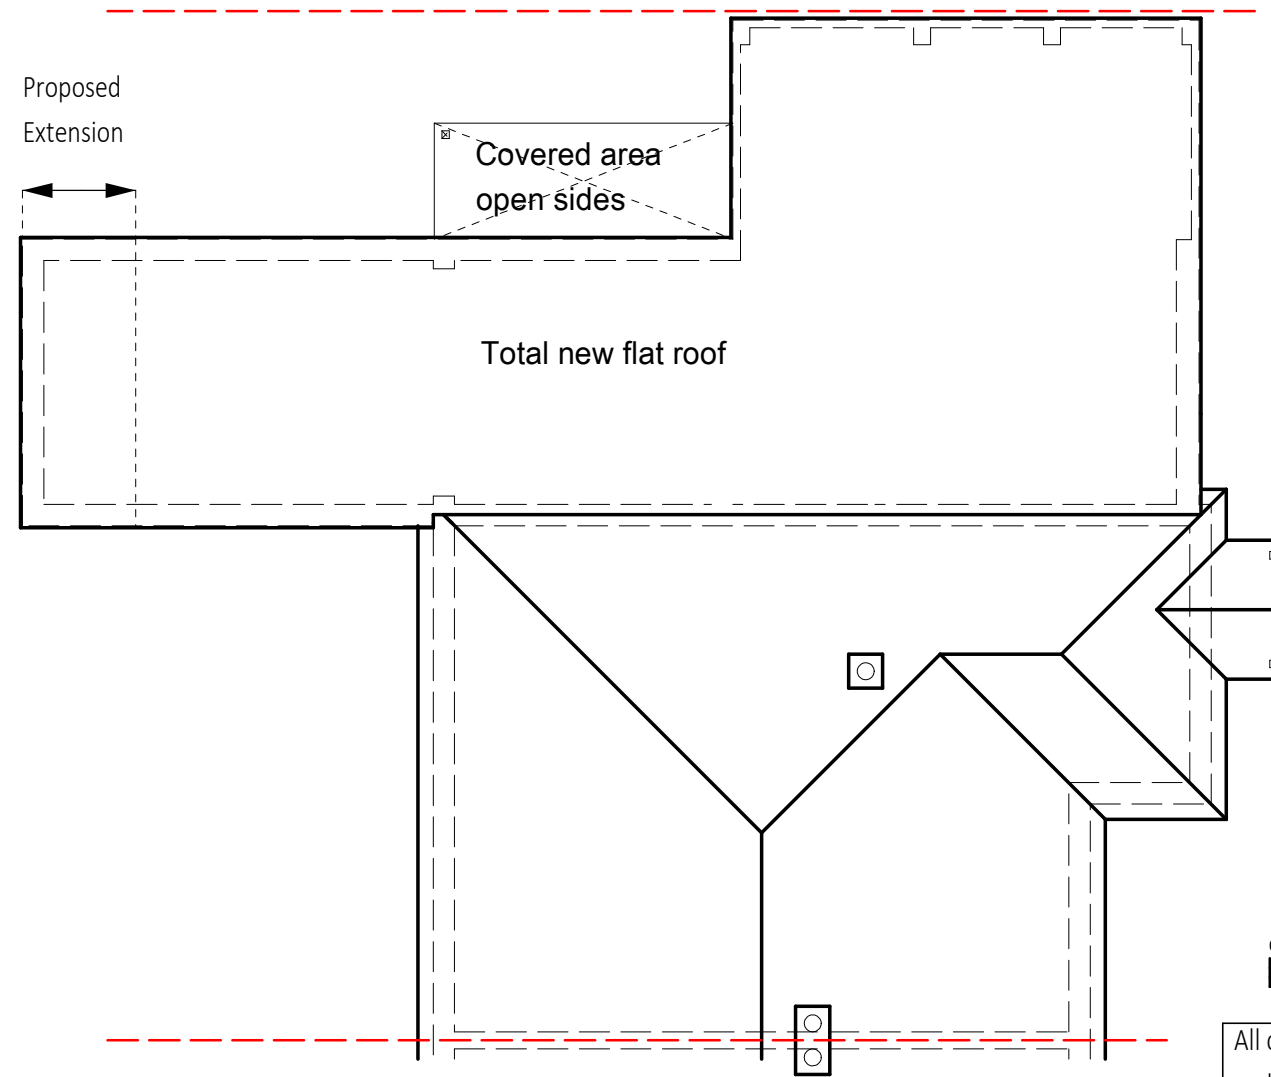

PROPOSED ROOF PLAN

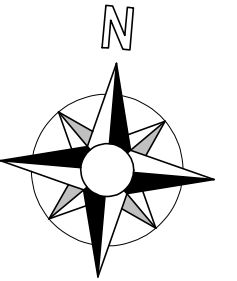

All dimensions must be checked on site
and not taken or scaled from this drawing

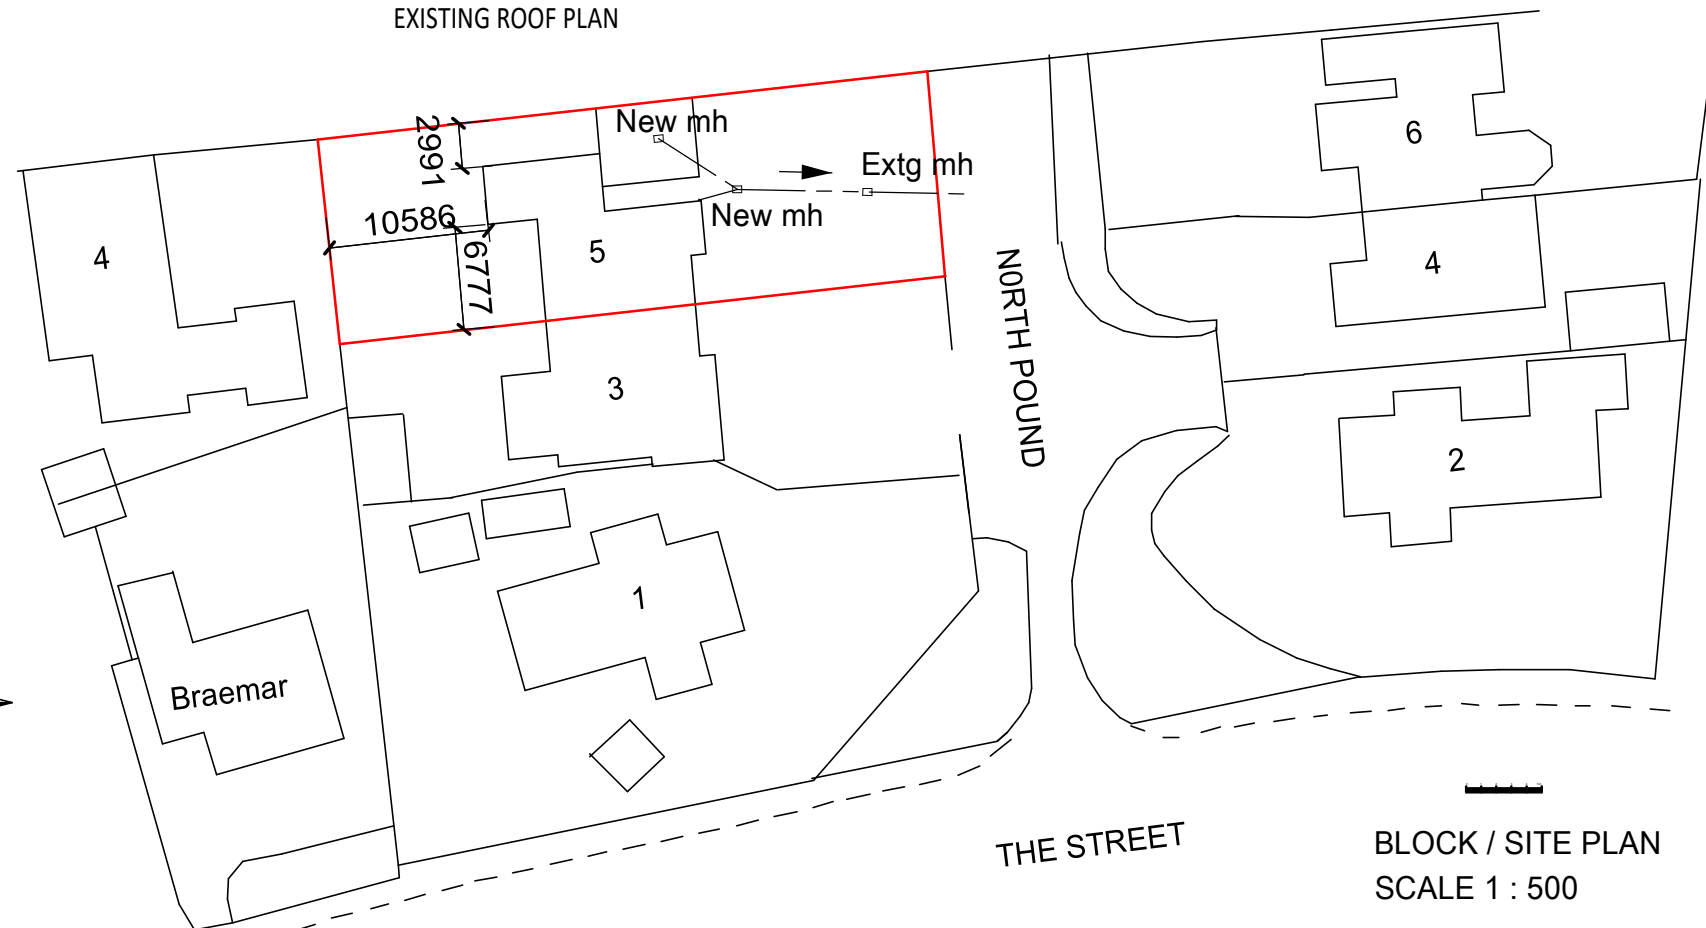

BLOCK / SITE PLAN
SCALE 1 : 500

Title EXISTING & PROPOSED ROOF PLANS & BLOCK PLAN	
Project PROPOSED SINGLE STOREY REAR EXTENSION AND FULL FLAT ROOF REROOFING PLUS INTERNAL UPGRADES AND ALTERATIONS at 5 North Pond Walberton West Sussex BN18 0PZ	
Client Mr & Mrs Garry Ubsdell	
Drawn by	Richard Hollands Grove Design UK
Date	June 2021
Scale	1 : 100 @ A3
Drawing No	21-06-GD-261-05A
Amendments	(A) Dims added