



notes:			1. this drawing is the copyright of PH Design and is not to be reproduced without consent.
			2. The contractor is to check all dimensions and levels before site works commence and/or preparation of working drawings.
revision	date	amendment	
A	29.4.20	PLANNING DRAWING	
B	1.6.20	PLANNING APPLICATION	

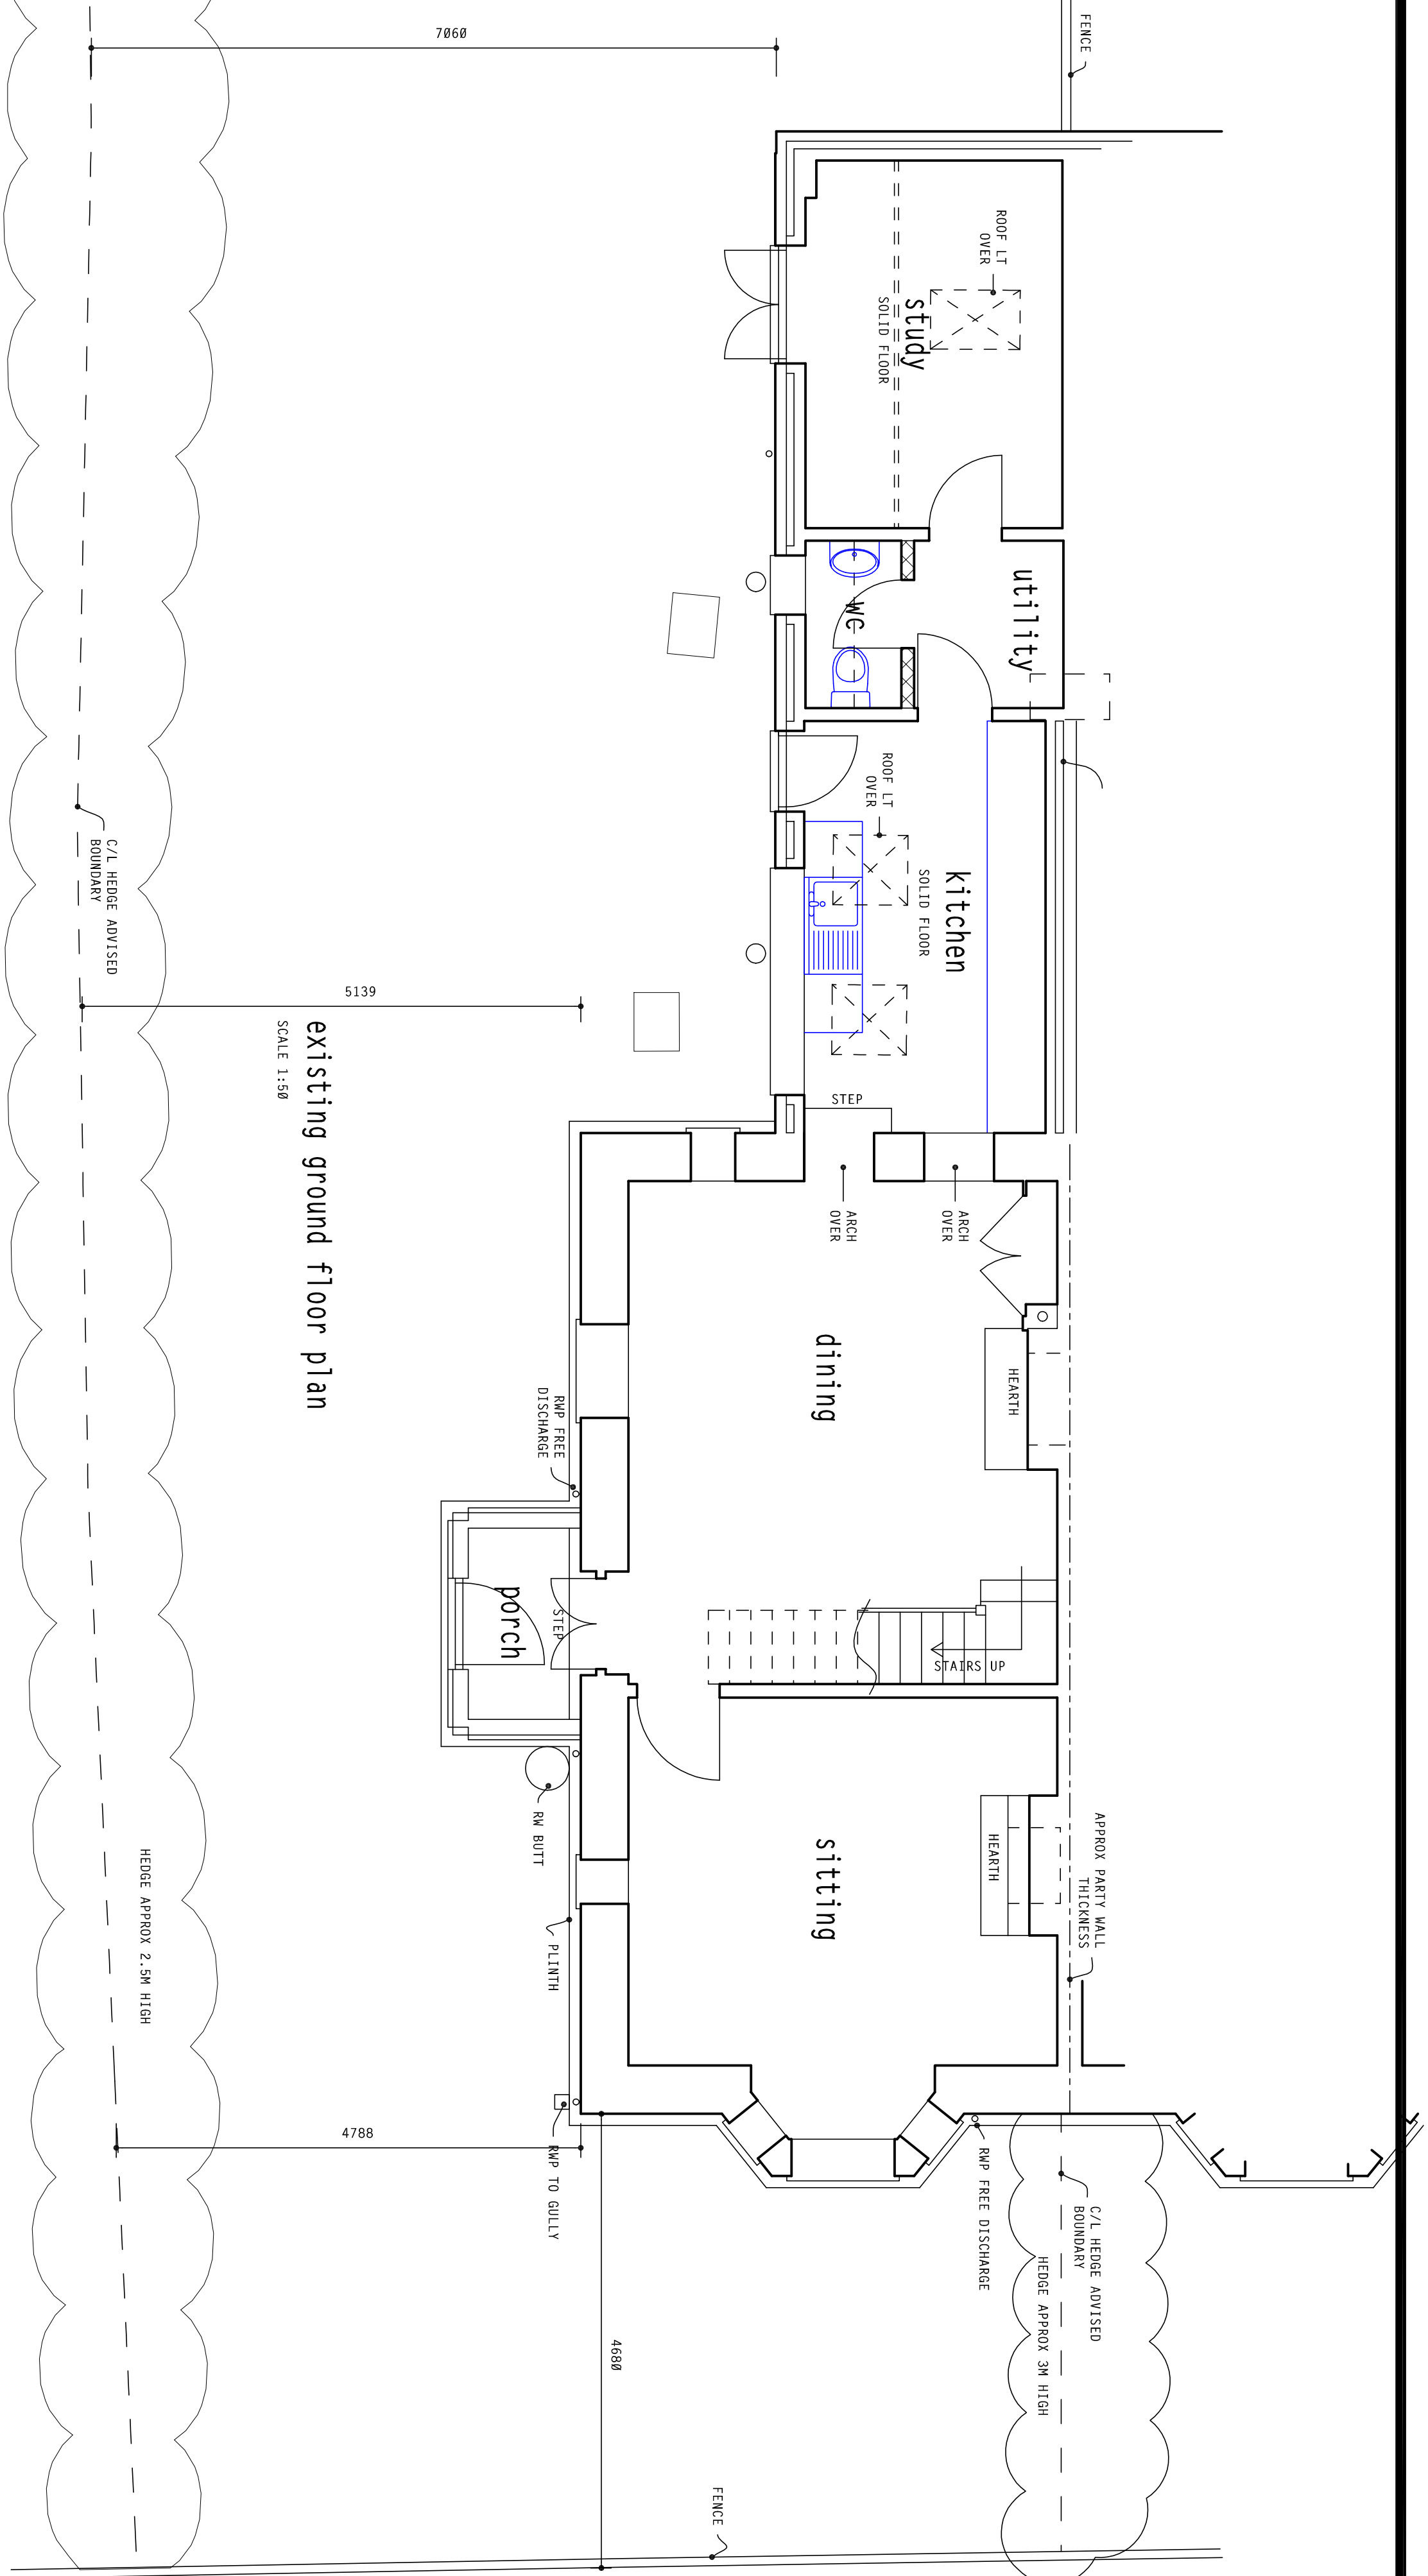


existing ground floor plan
SCALE 1:50

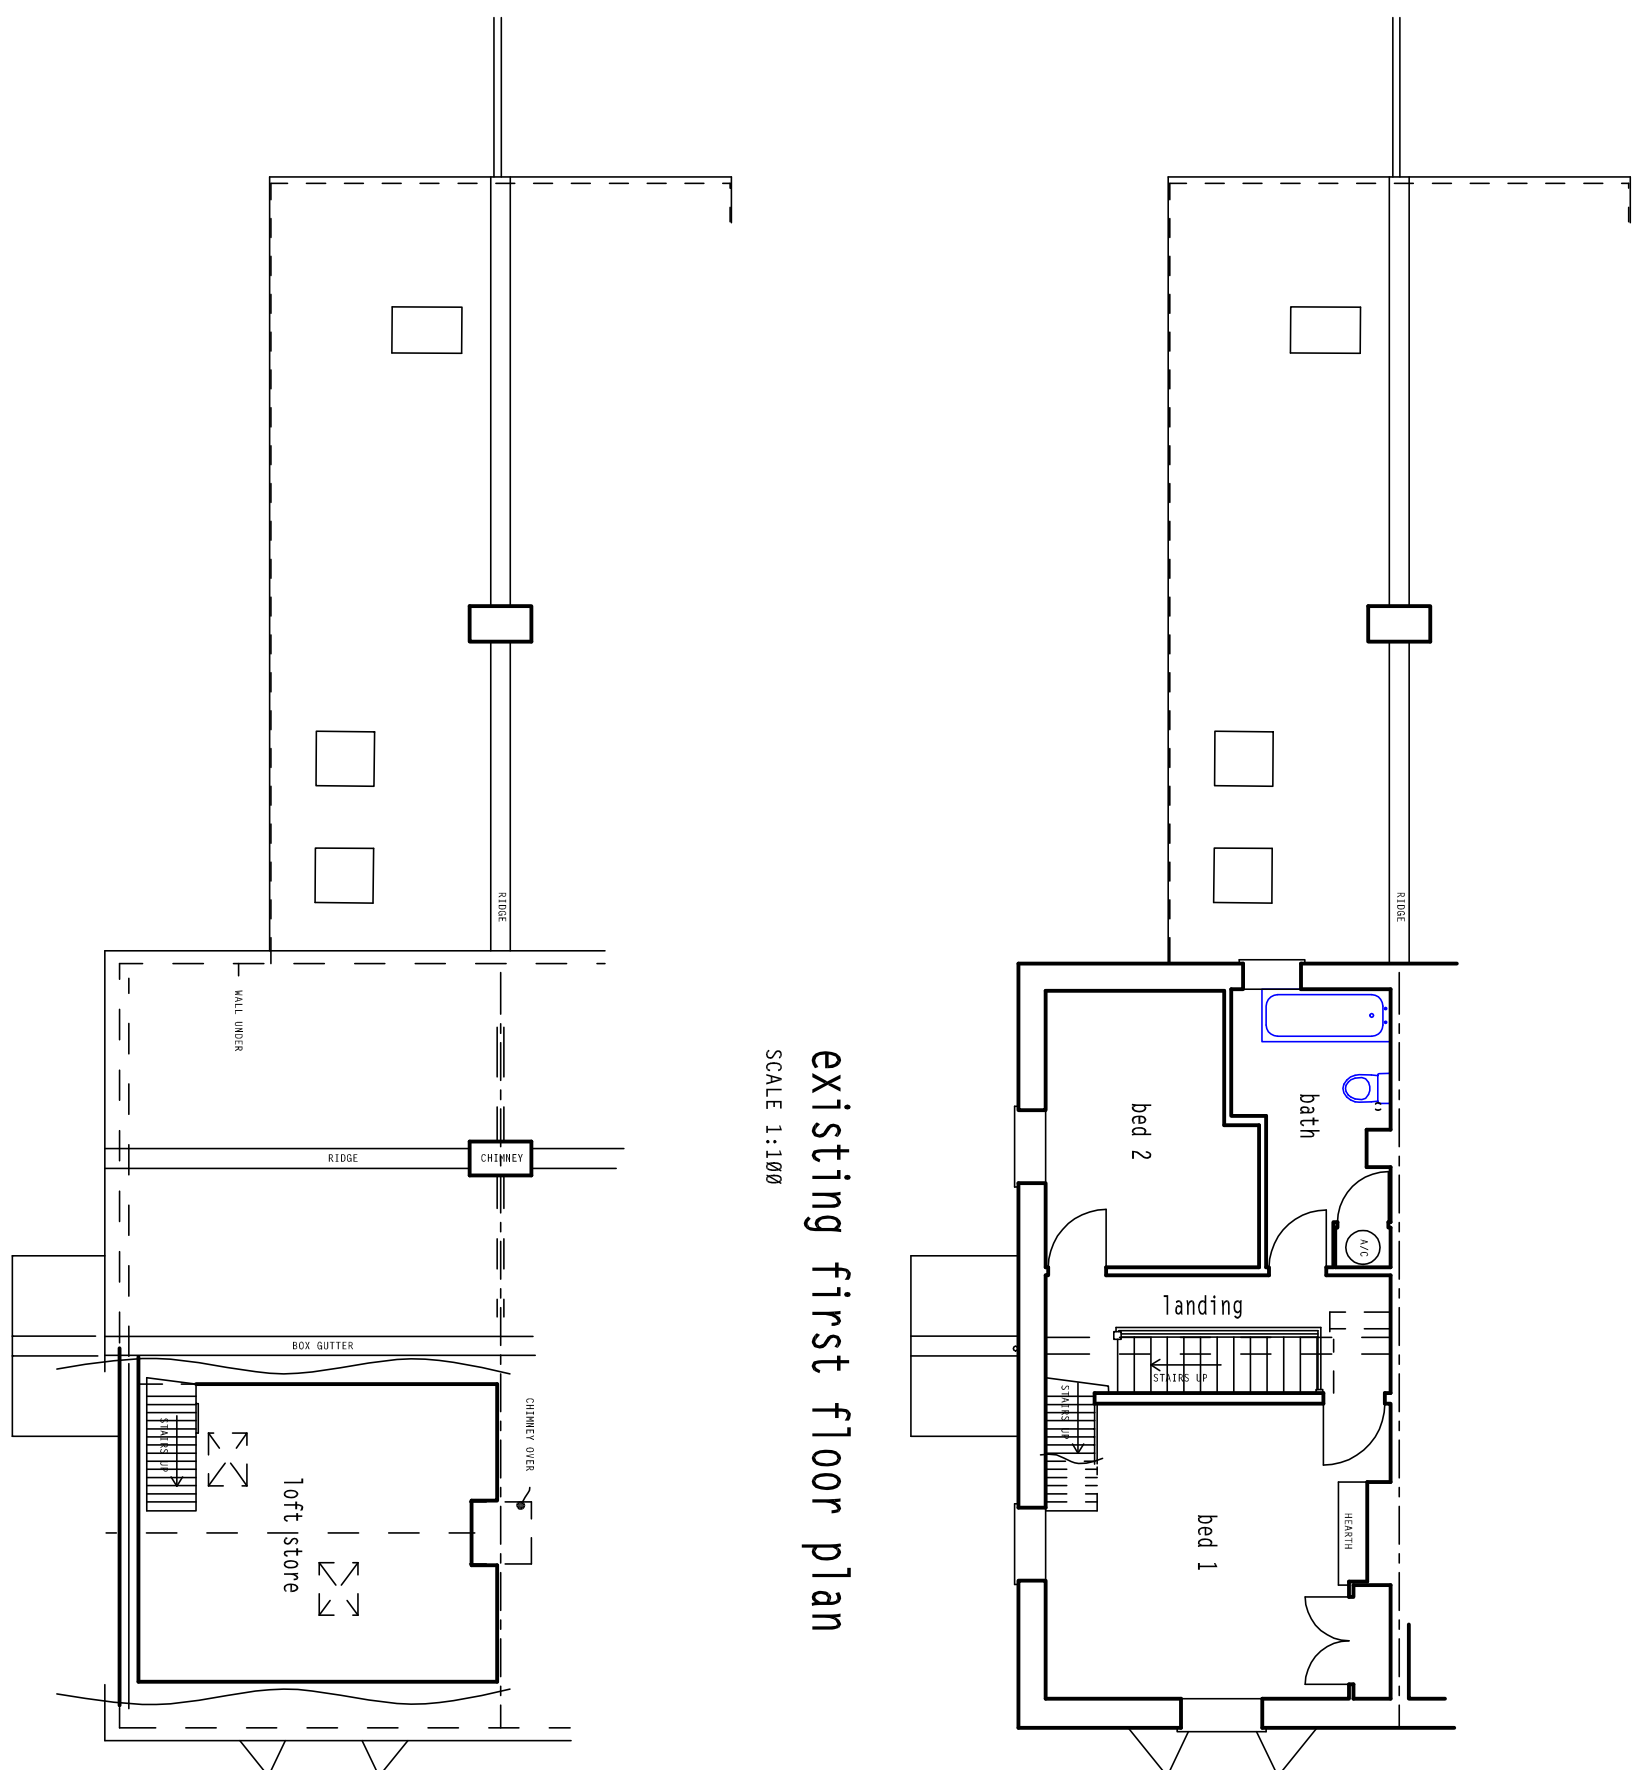


existing first floor plan
SCALE 1:100

existing second floor plan
SCALE 1:100

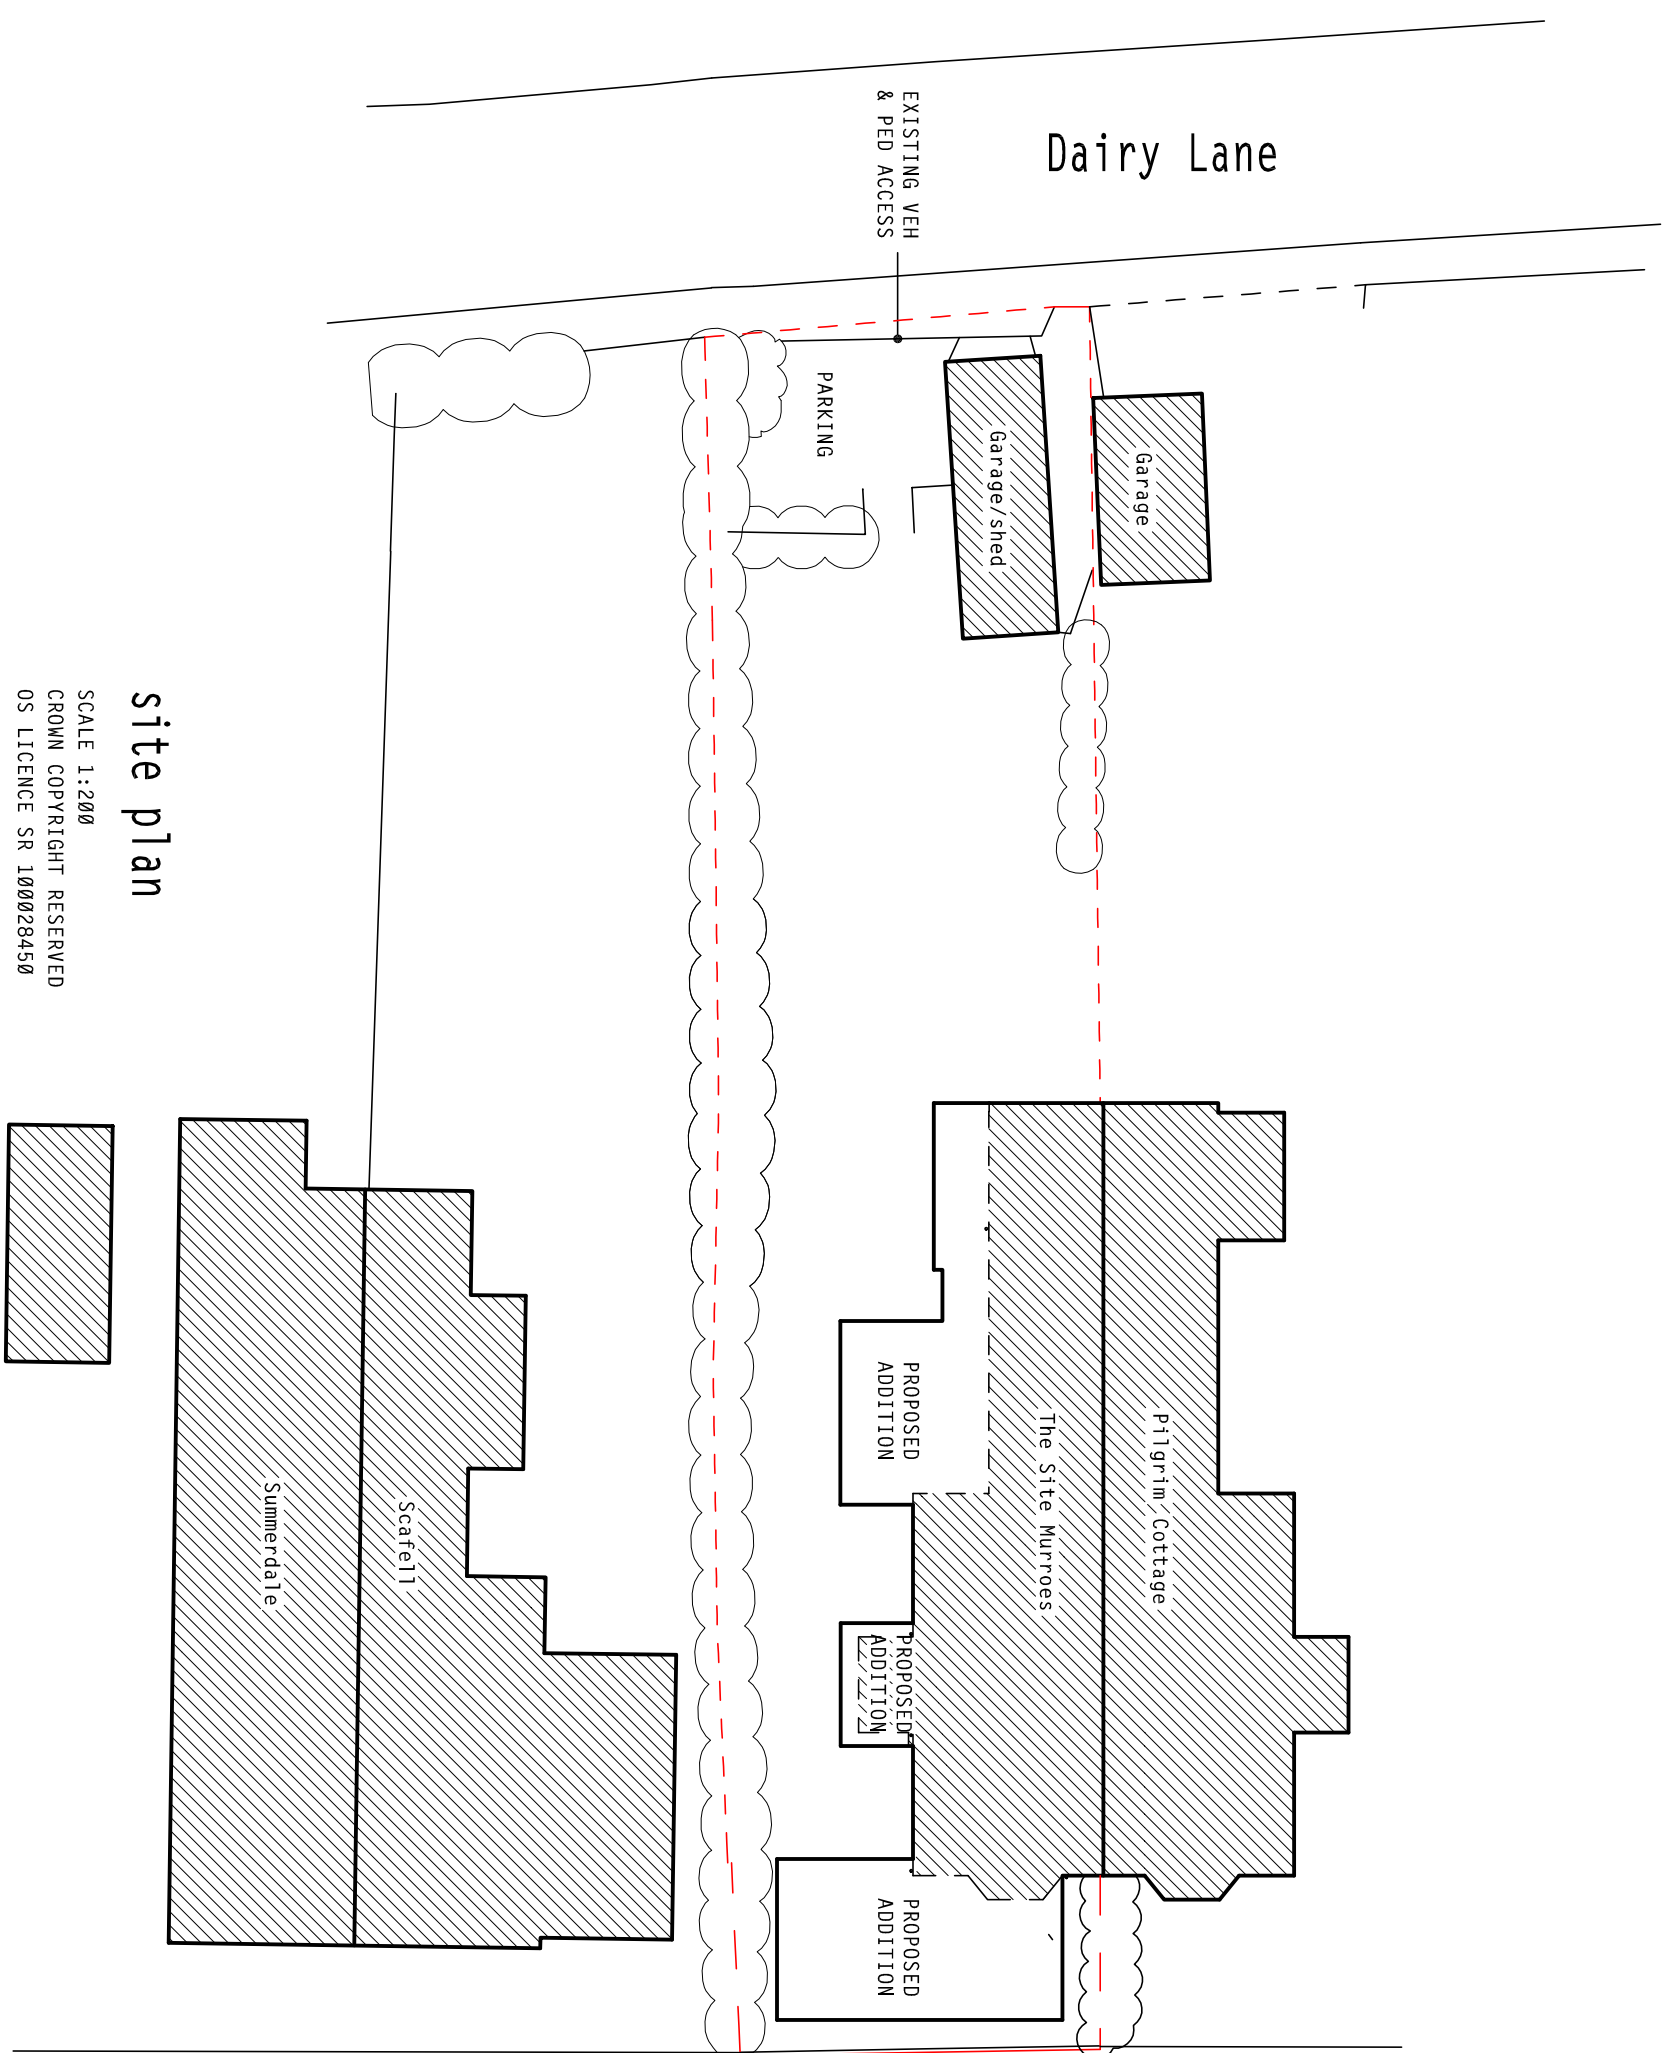

site plan
SCALE 1:200


CROWN COPYRIGHT RESERVED
OS LICENCE SR 100028458

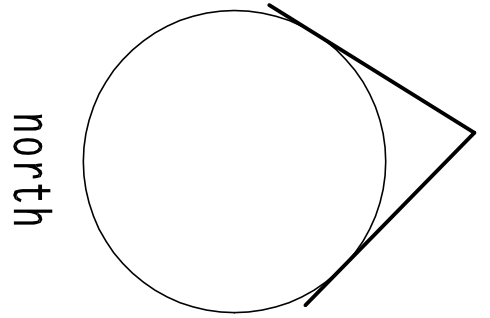

north

AS APPROVED WA/36/20/HH

topographic survey
J. Brotherton & Partners

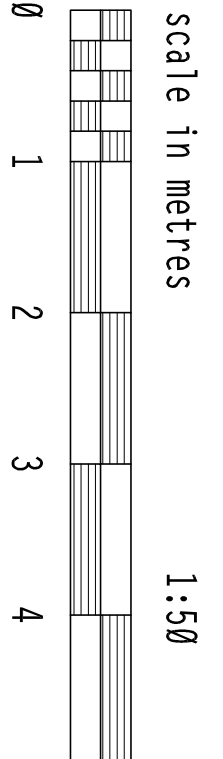


client: Mr & Mrs N. Fulcher

project: proposed alterations & additions, Nurseries, Dairy Lane
Walberton BN18 0PT

PH DESIGN
architectural consultants
3 Chapel Street, Chichester
W. Sussex PO19 1BU
tel: (01243) 781760

project: 20/C05
drawing no: 1b
date: March 2020

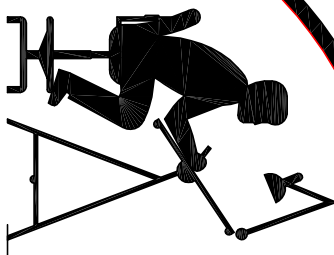

ARCHITECT COUNCIL WA330200A