




notes:			
1. this drawing is the copyright of PH Design and is not to be reproduced without consent.			
2. the contractor is to check all dimensions and levels before site works commence and/or preparation of working drawings.			
revision	date	amendment	
A	29.4.20	PLANNING DRAWING	
B	12.5.20	DESIGN REVISIONS	
C	1.6.20	PLANNING APPLICATION	

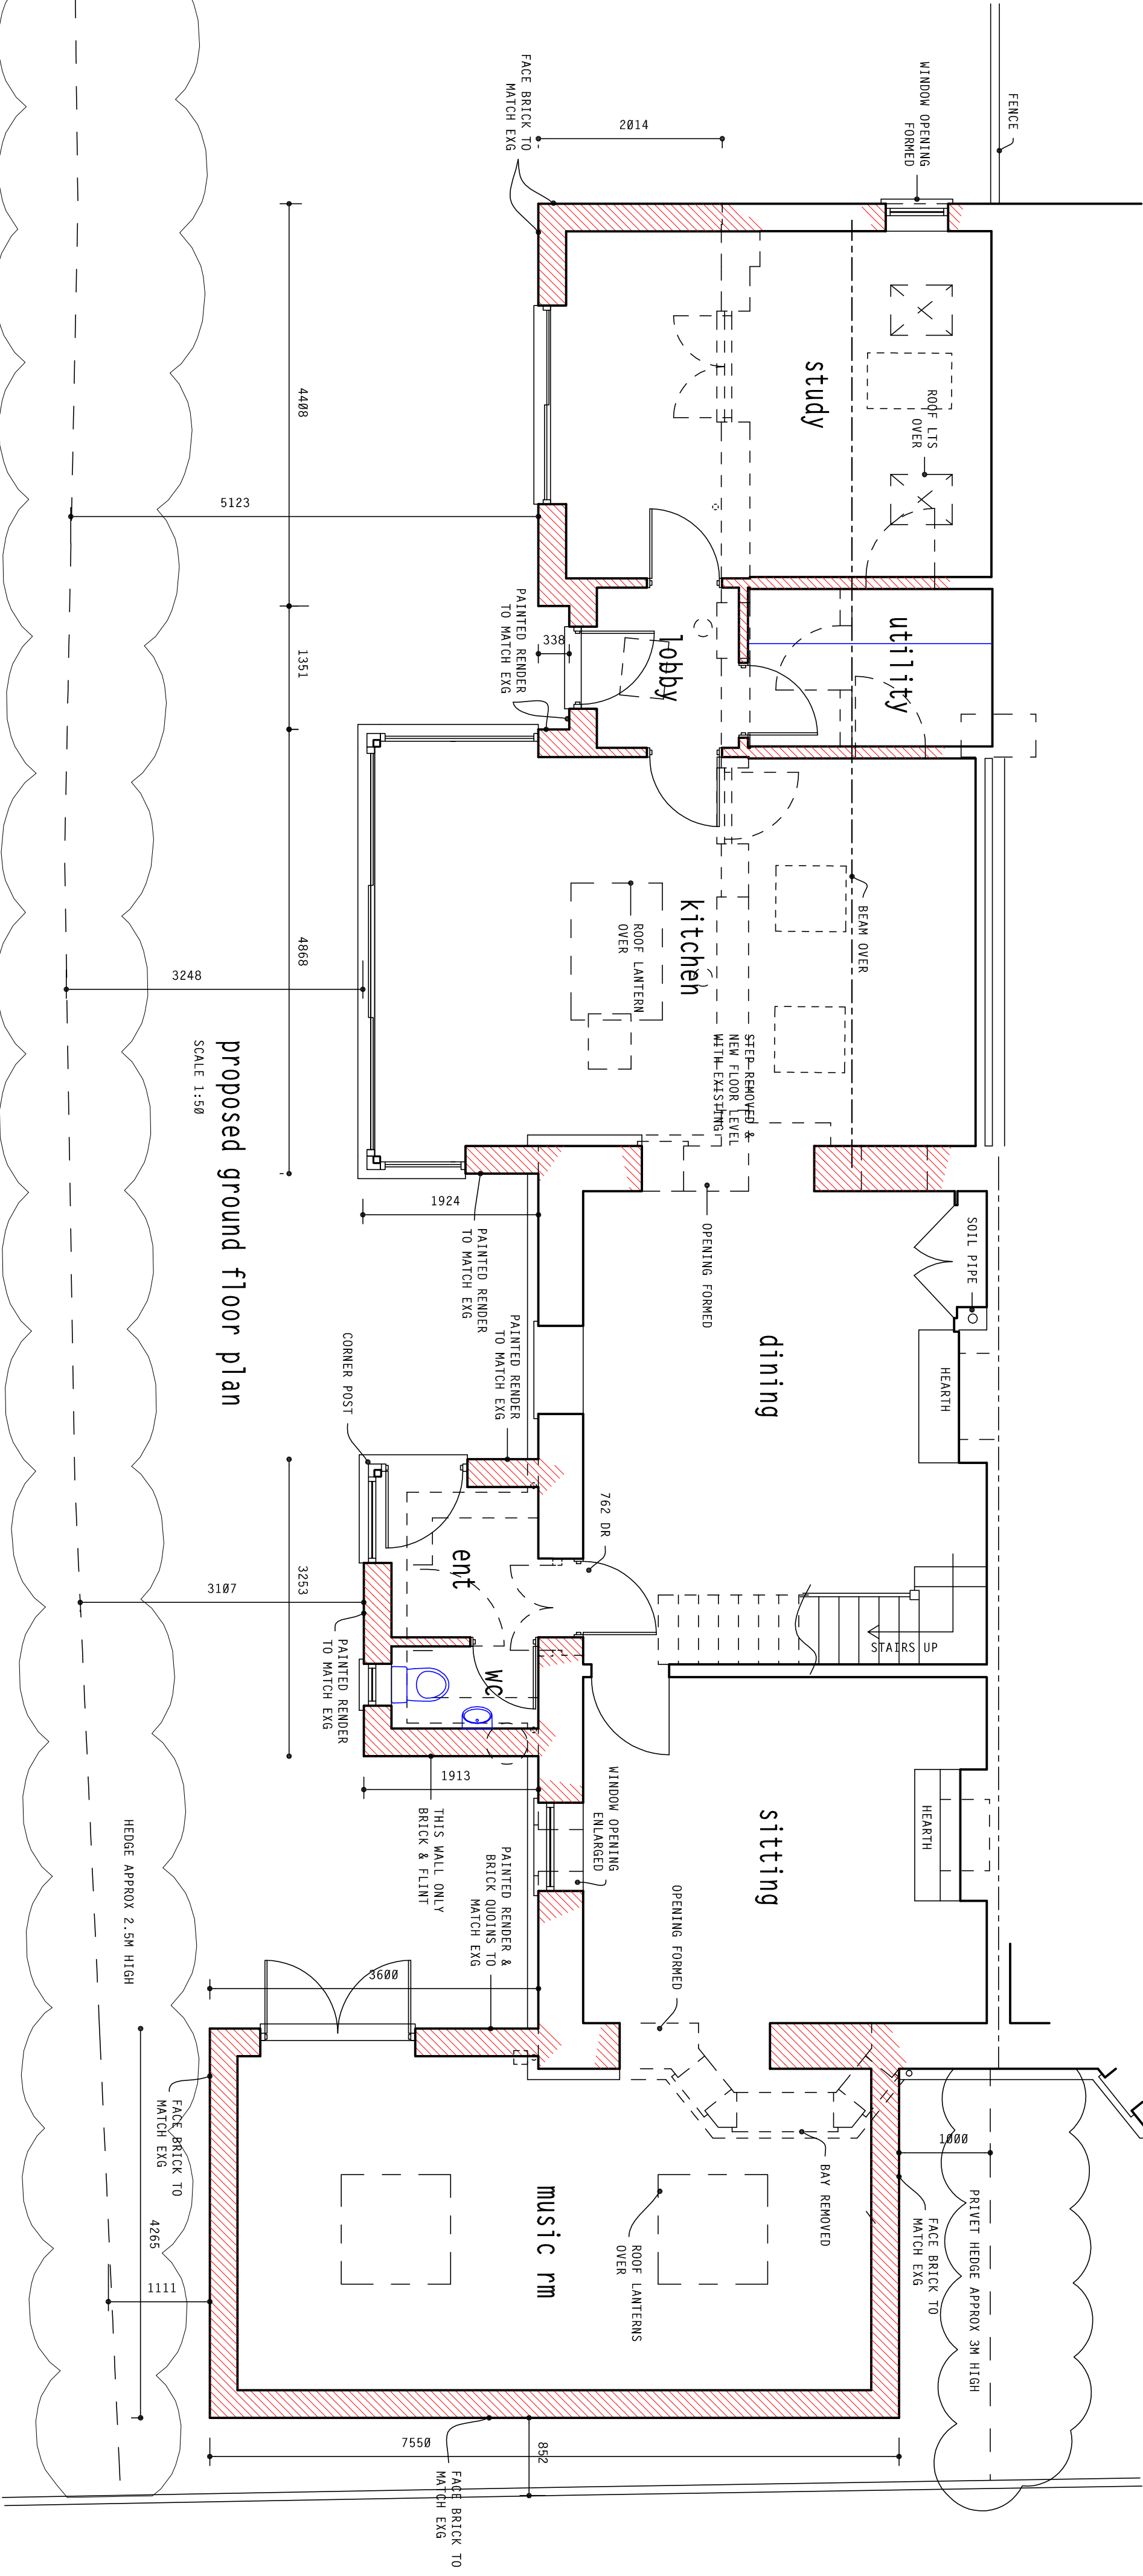


proposed ground floor plan
SCALE 1:50

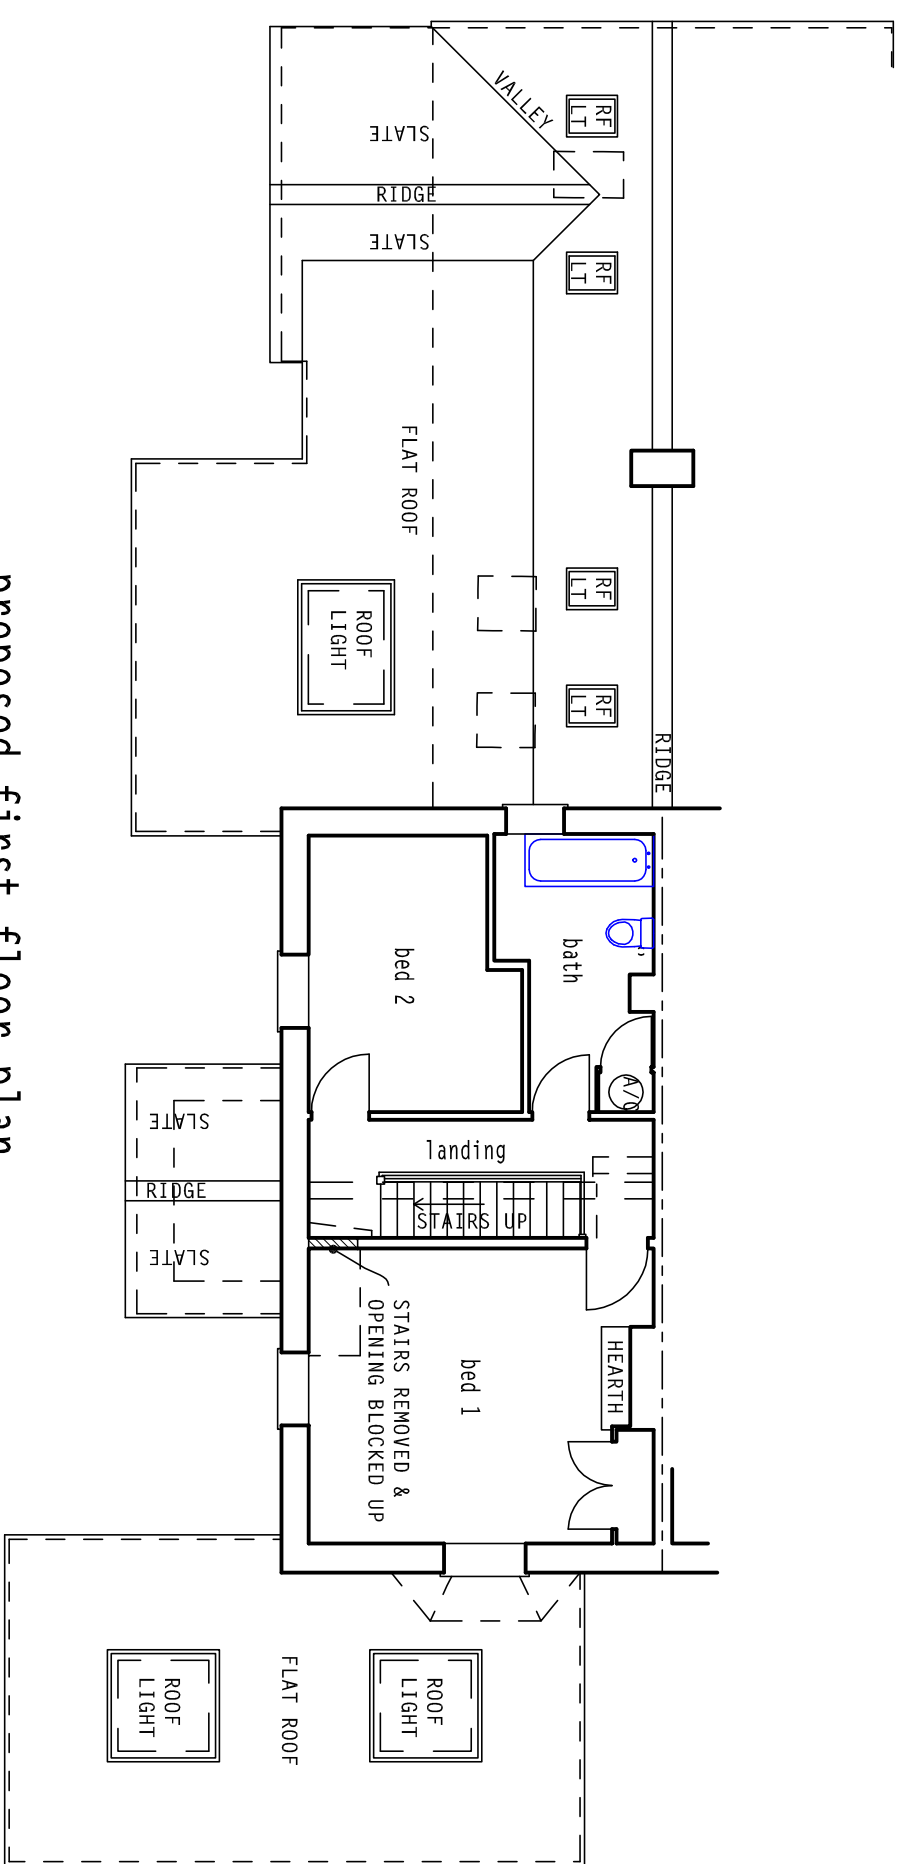

proposed first floor plan
SCALE 1:100

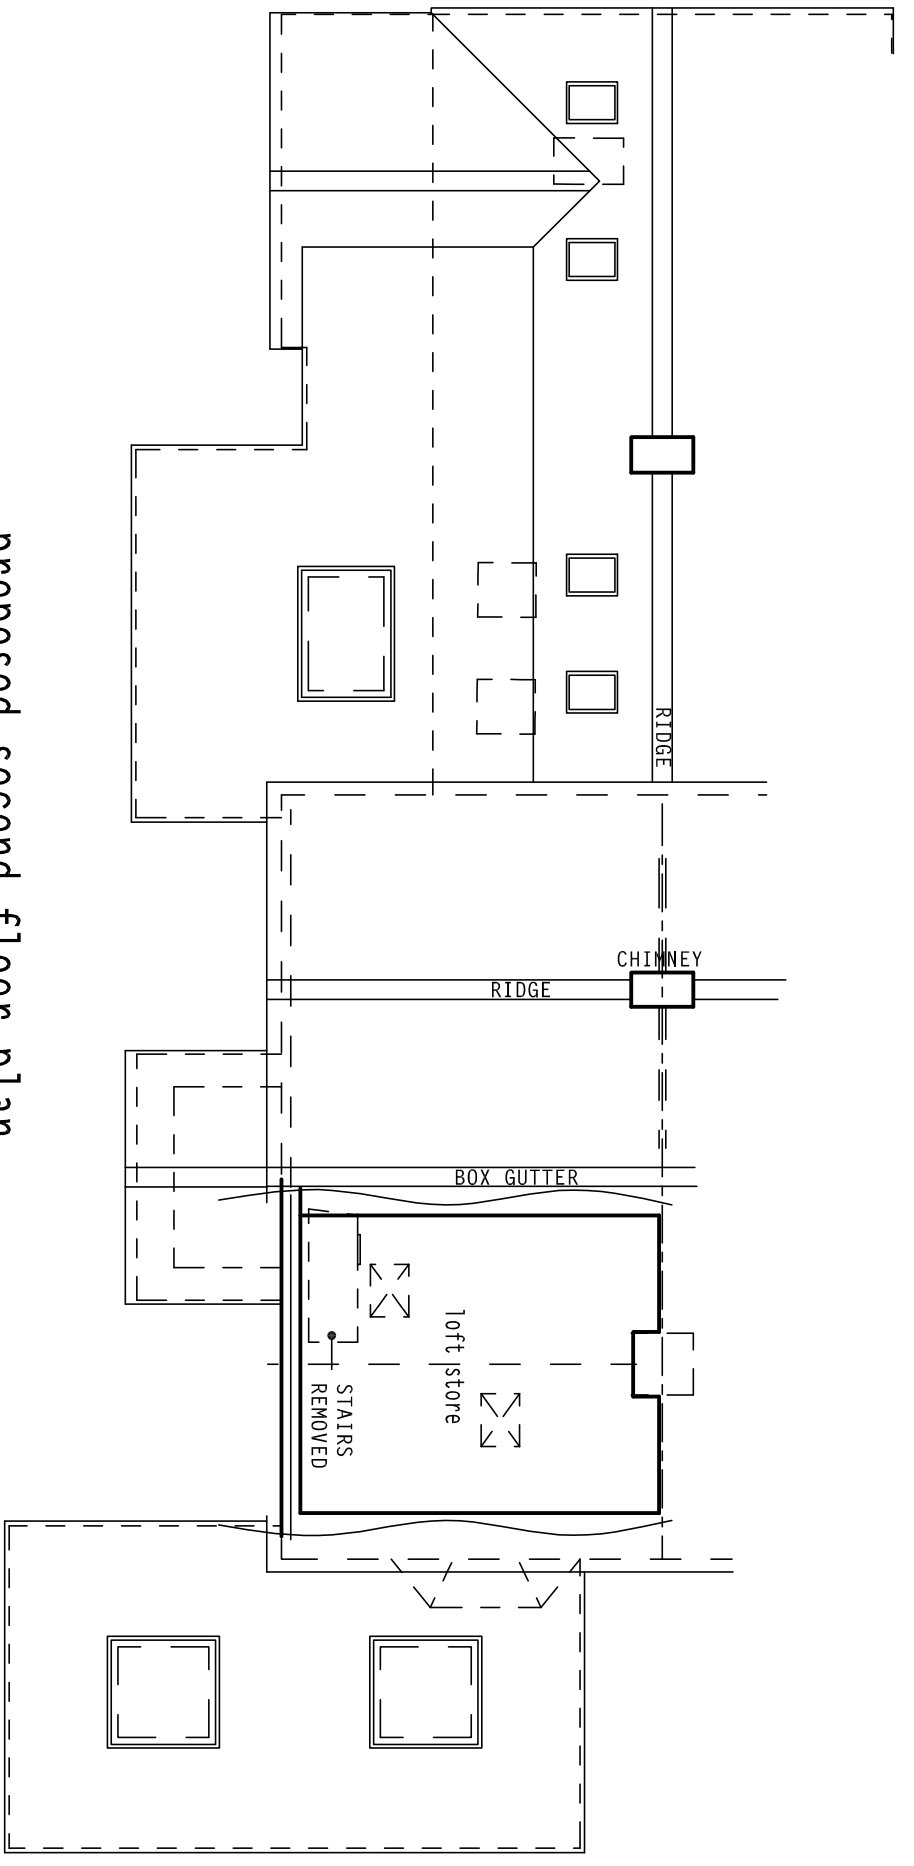


proposed second floor plan
SCALE 1:100

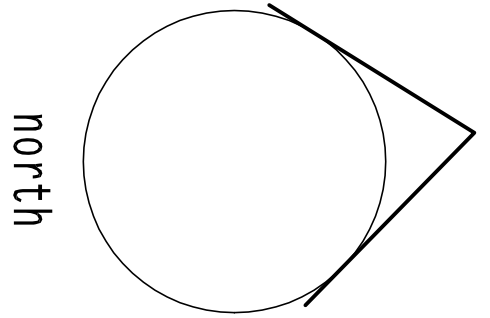

AS APPROVED WA/36/20/HH

topographic survey
J. Brotherton & Partners

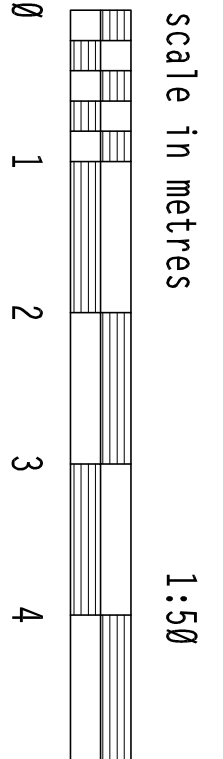

client: Mr & Mrs N. Fulcher

project: proposed alterations & additions, Murrees, Dairy Lane
Walberton BN18 0PT

PH DESIGN
architectural consultants
3 Chapel Street, Chichester
W. Sussex PO19 1BU
tel: (01243) 781760

project: 20/C05
drawing no: 2c
date: March 2020

