

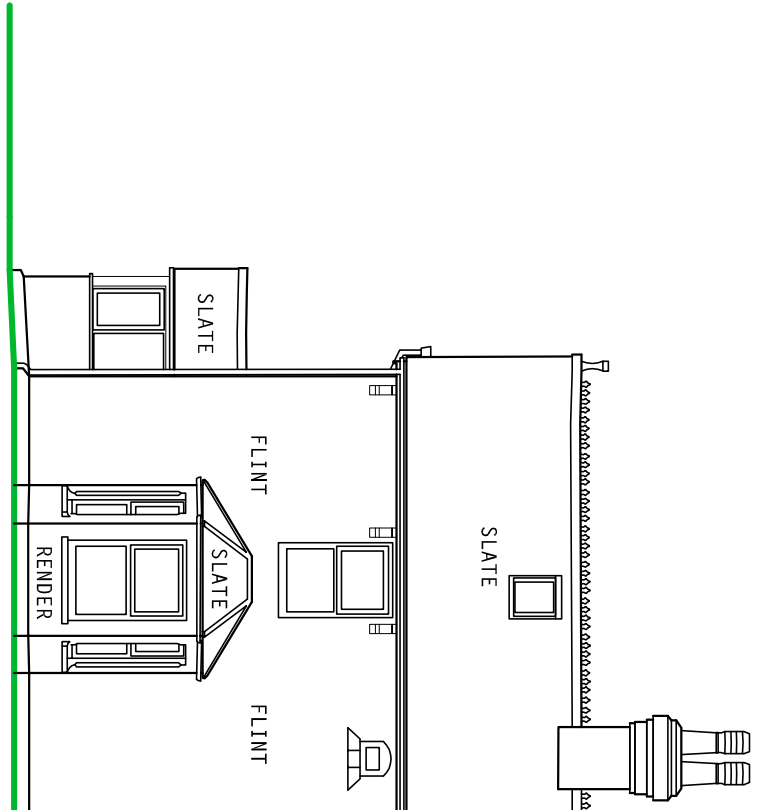
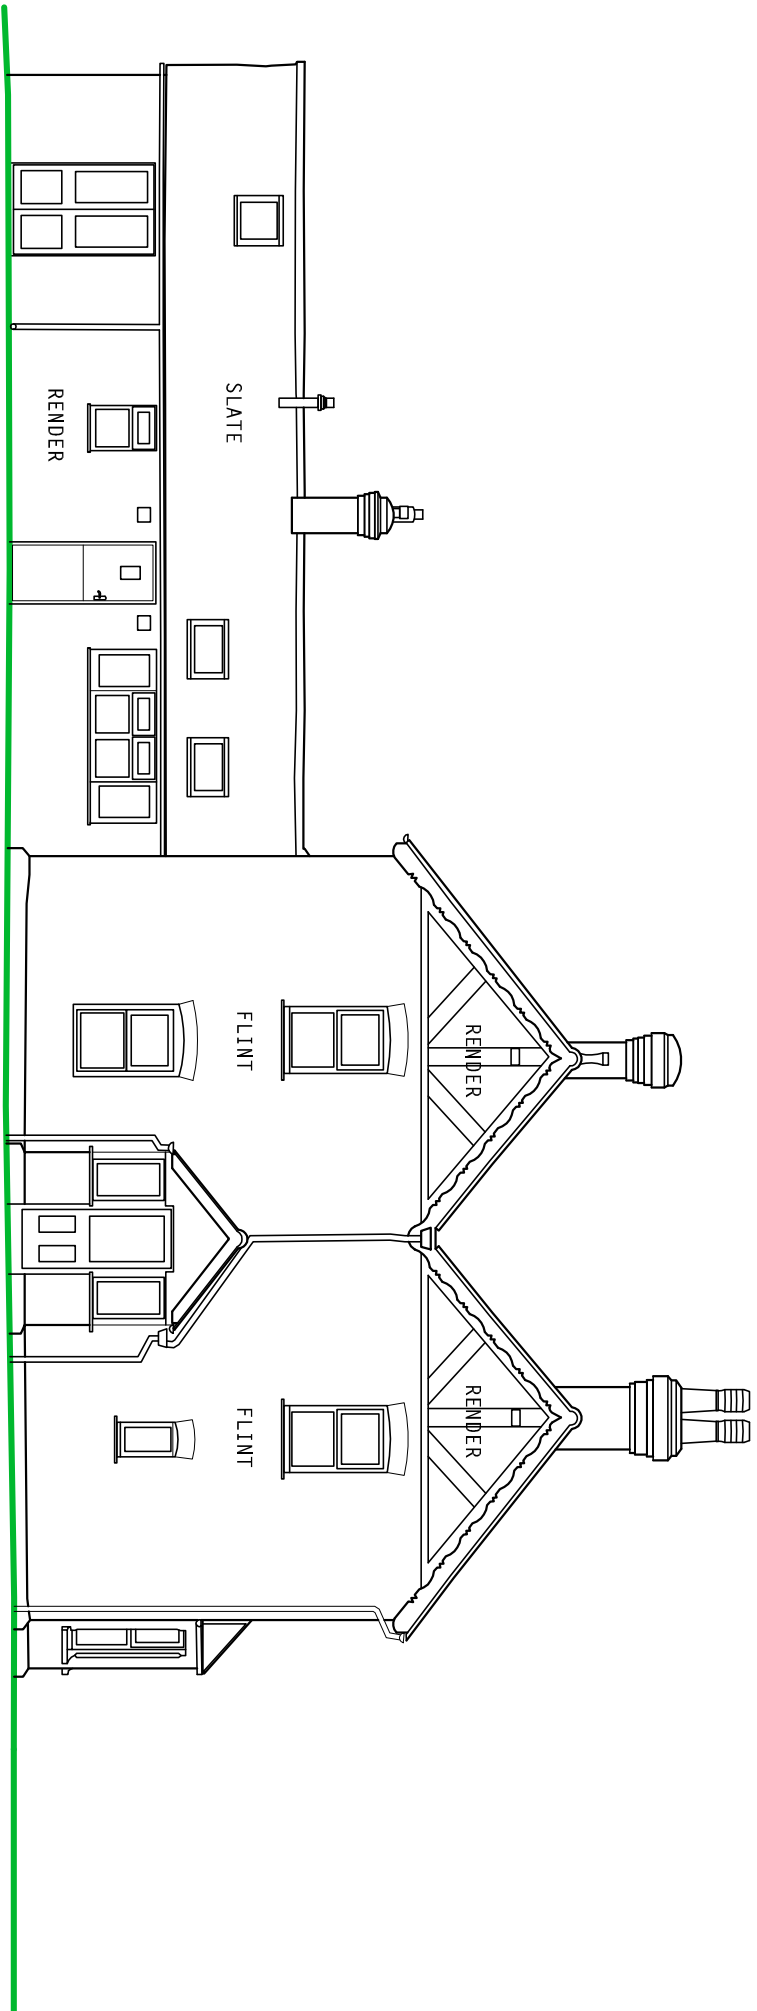
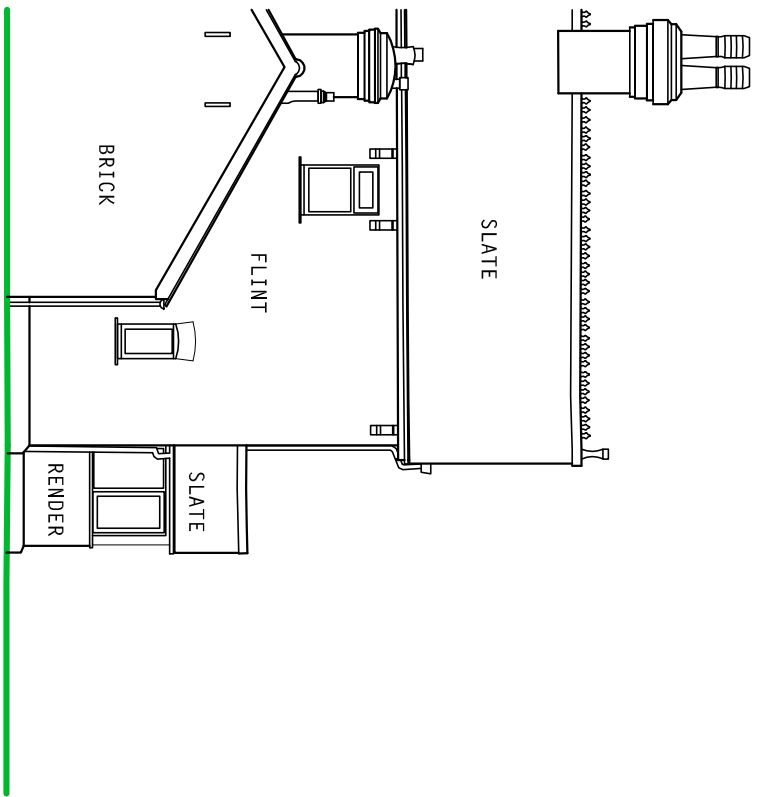
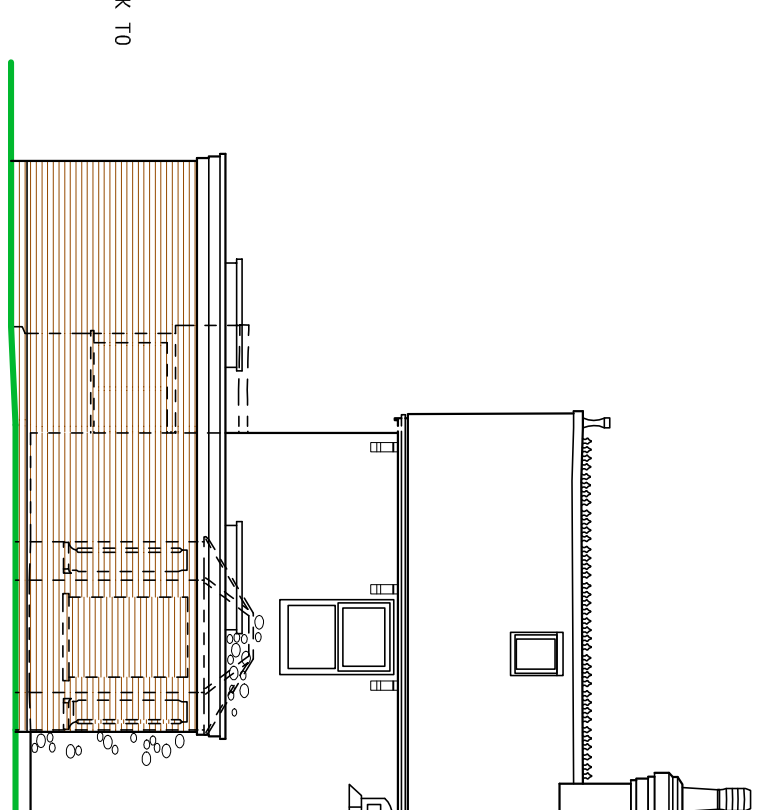


notes:			
1. this drawing is the copyright of PH Design and is not to be reproduced without consent.			
2. the contractor is to check all dimensions and levels before site works commence and/or preparation of working drawings.			
revision	date	amendment	
A	29.4.20	PLANNING DRAKING	
B	1.6.20	PLANNING APPLICATION	

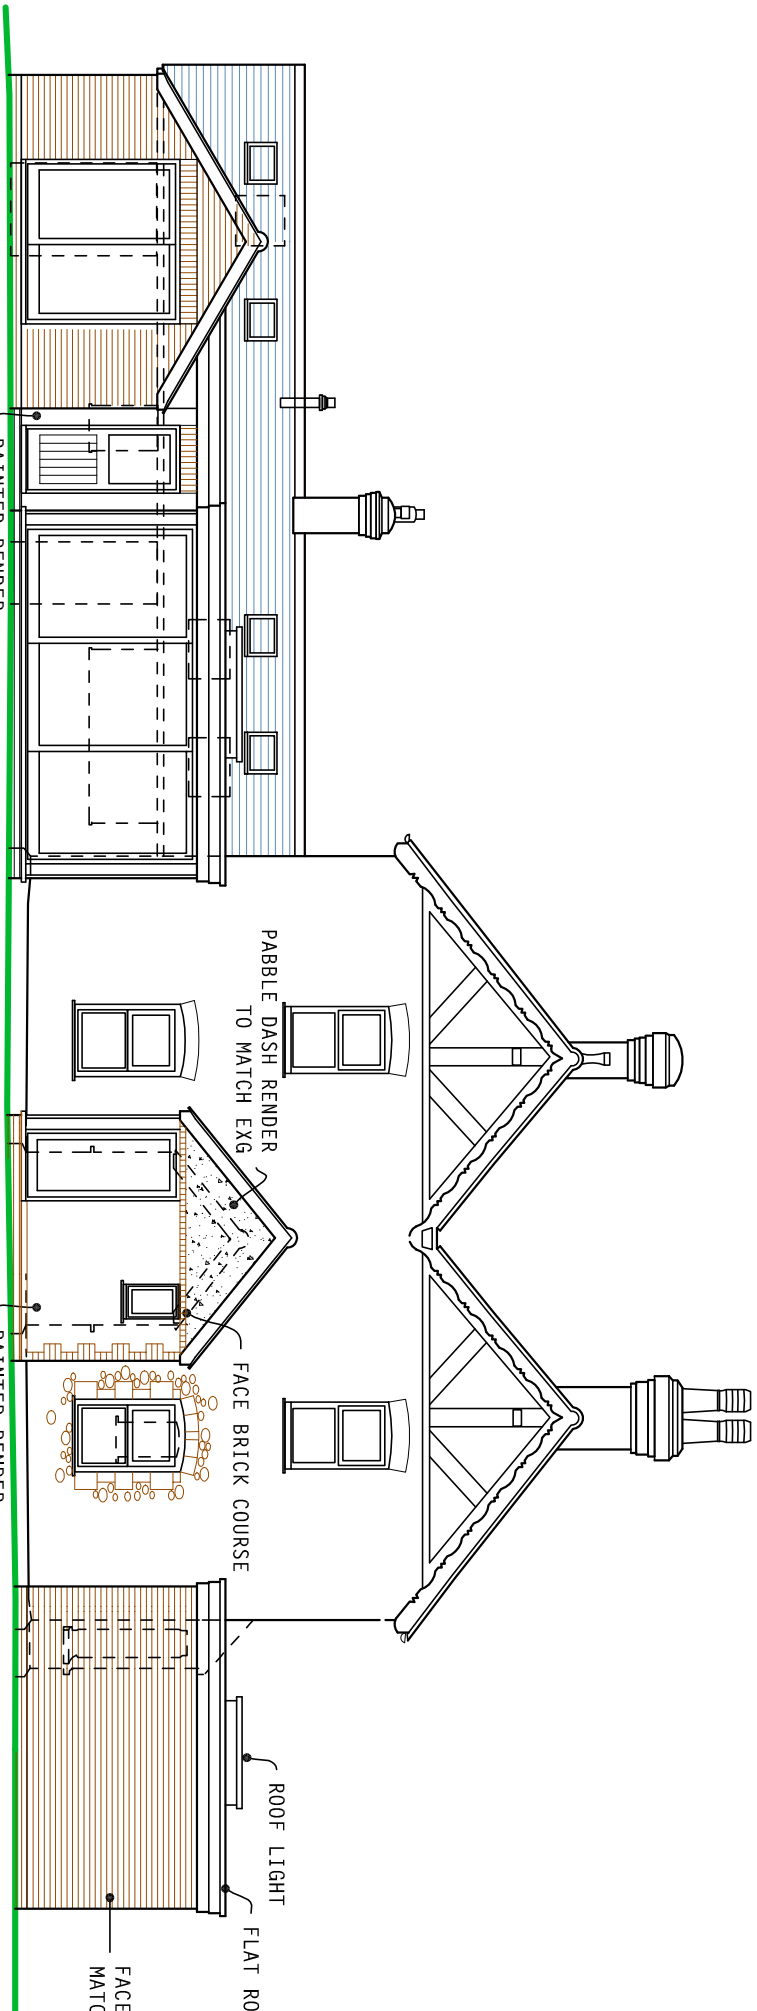



west elevation
existing elevations

SCALE 1:100

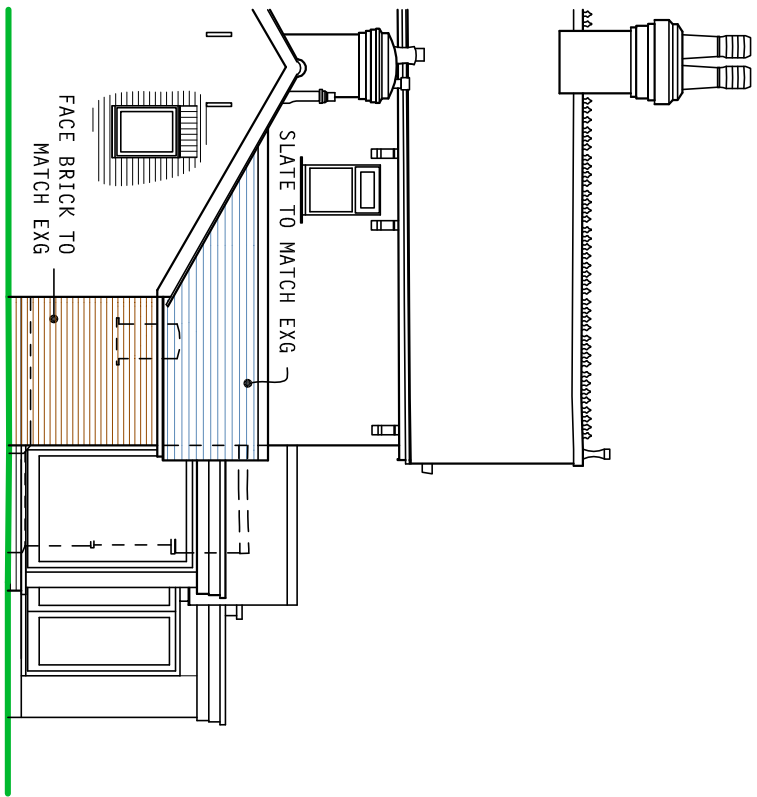

west elevation
proposed elevations

SCALE 1:100

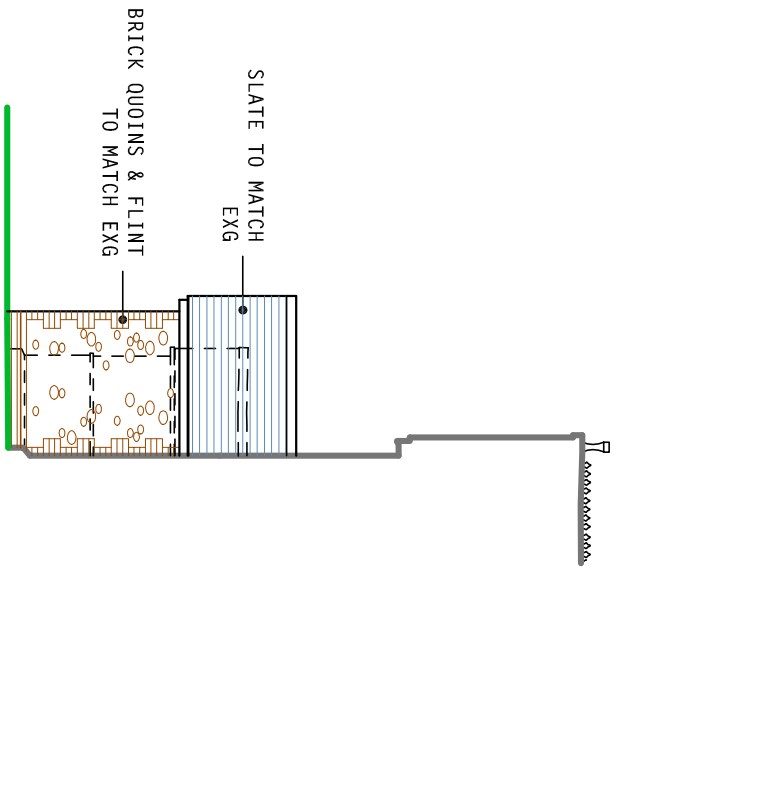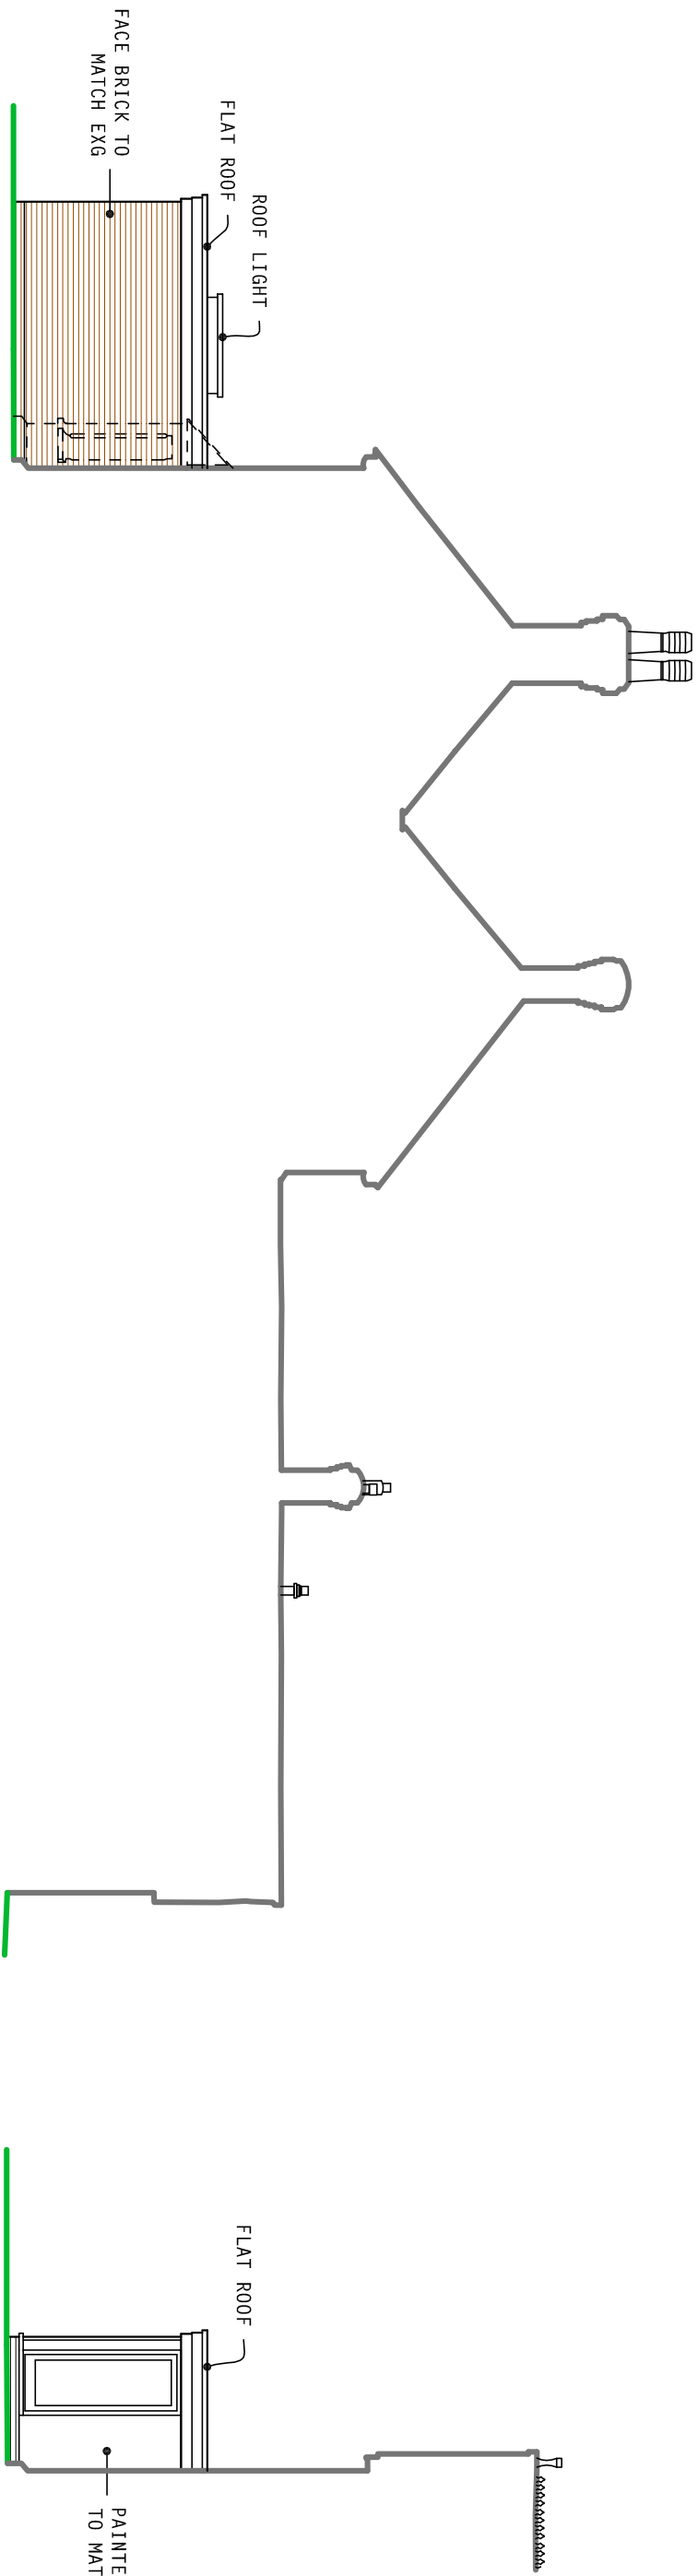

north elevation music rm
proposed elevations



SCALE 1:100

east elevation kitchen
proposed elevations

SCALE 1:100

east elevation entrance
proposed elevations

SCALE 1:100

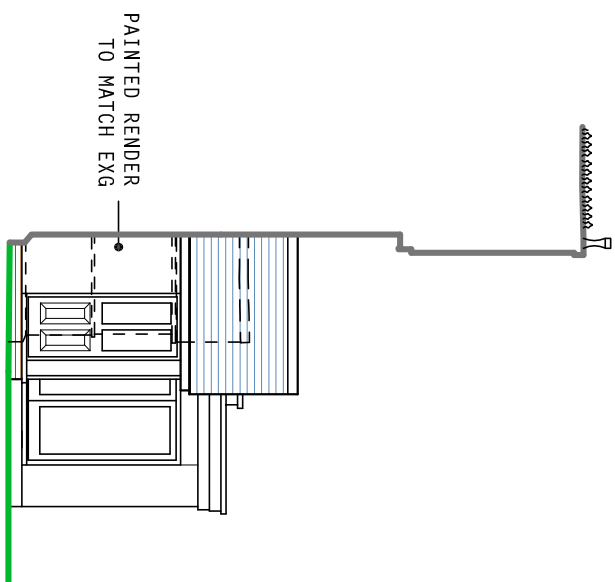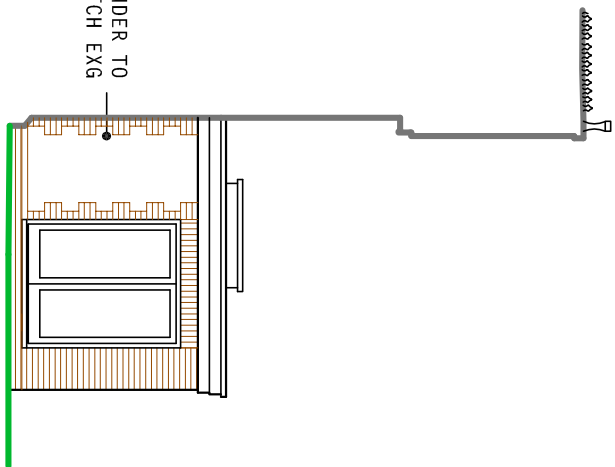


east elevation music rm
proposed elevations

SCALE 1:100

east elevation entrance
proposed elevations

SCALE 1:100

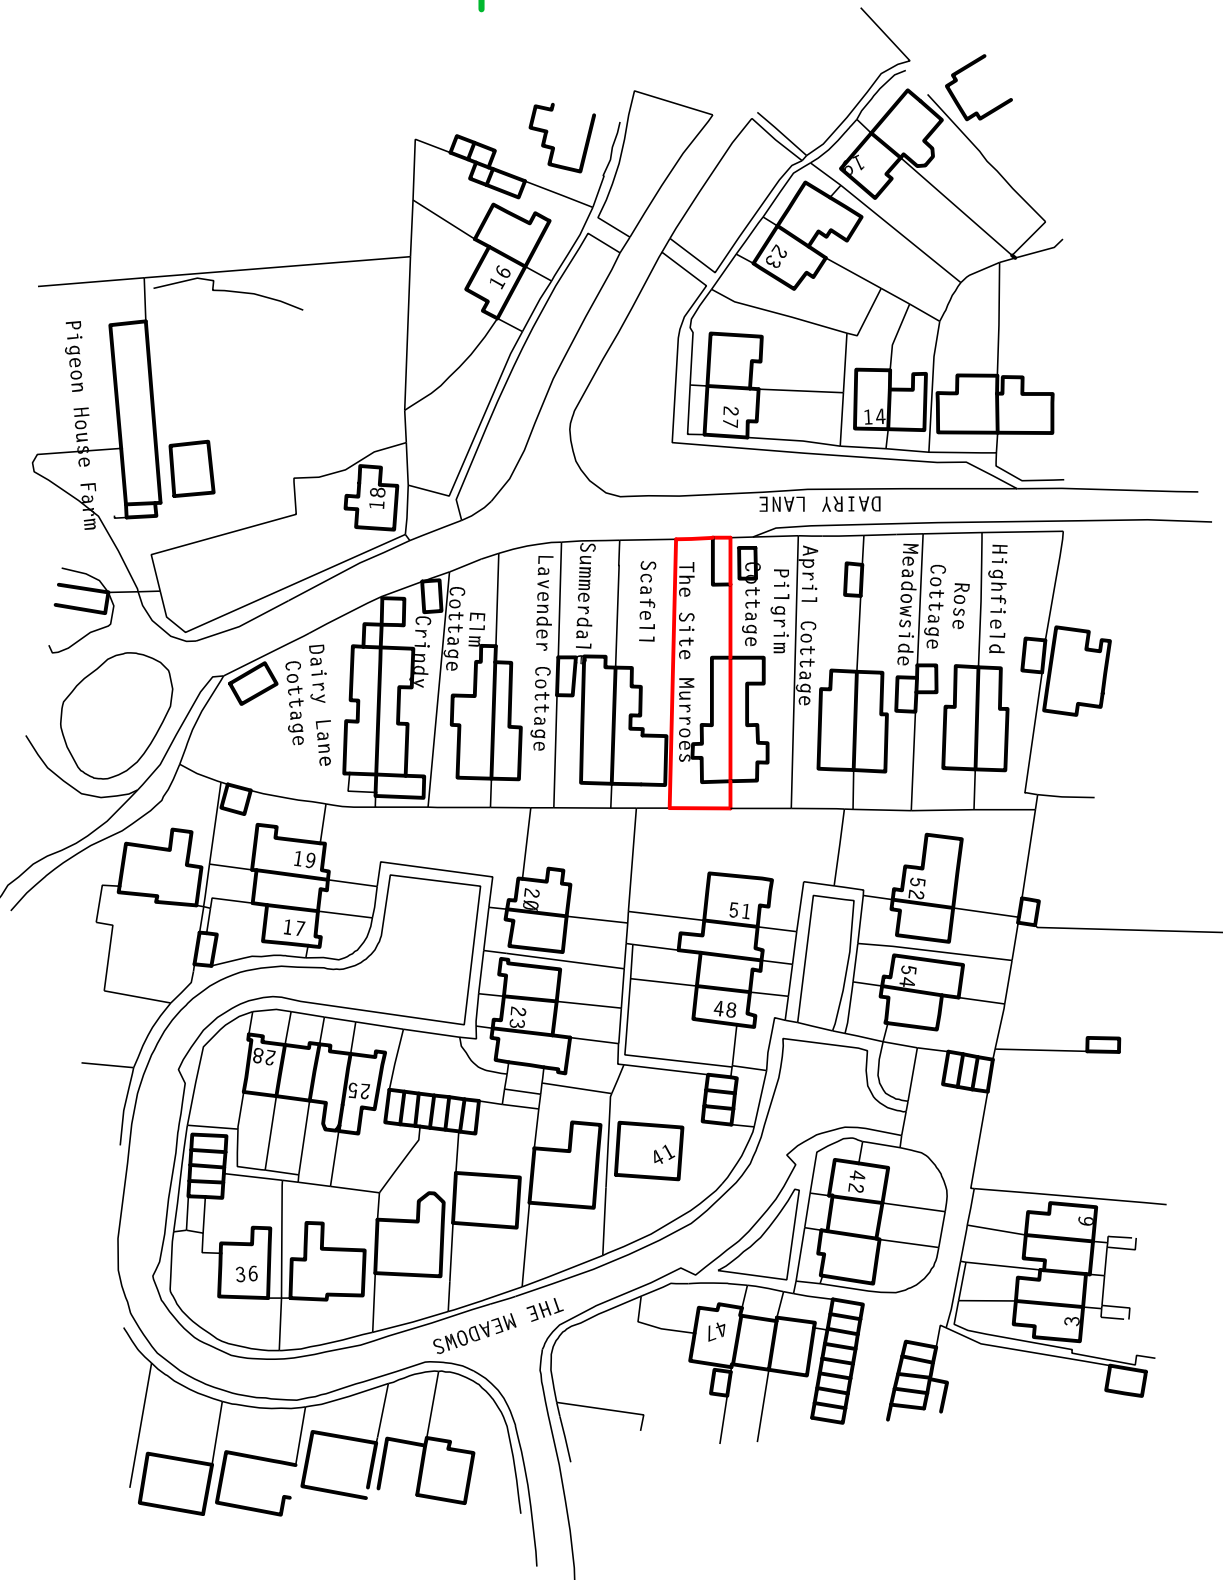


location plan

SCALE 1:1250
CROWN COPYRIGHT RESERVED
OS LICENCE SN 100059498

AS APPROVED WA/36/20/HH

topographic survey
J. Brotherton & Partners

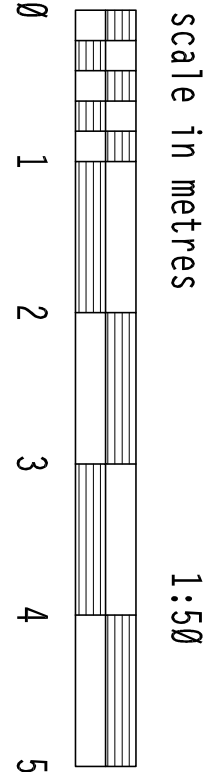

client: Mr & Mrs N. Fulcher

project: proposed alterations &
additions, Murres, Dairy Lane
Walberton BN18 0PT

PH DESIGN
architectural consultants
3 Chapel Street, Chichester
W. Sussex PO19 1BU
tel: (01243) 781760

project: 20/C05
drawing no: 3b
date: March 2020

