

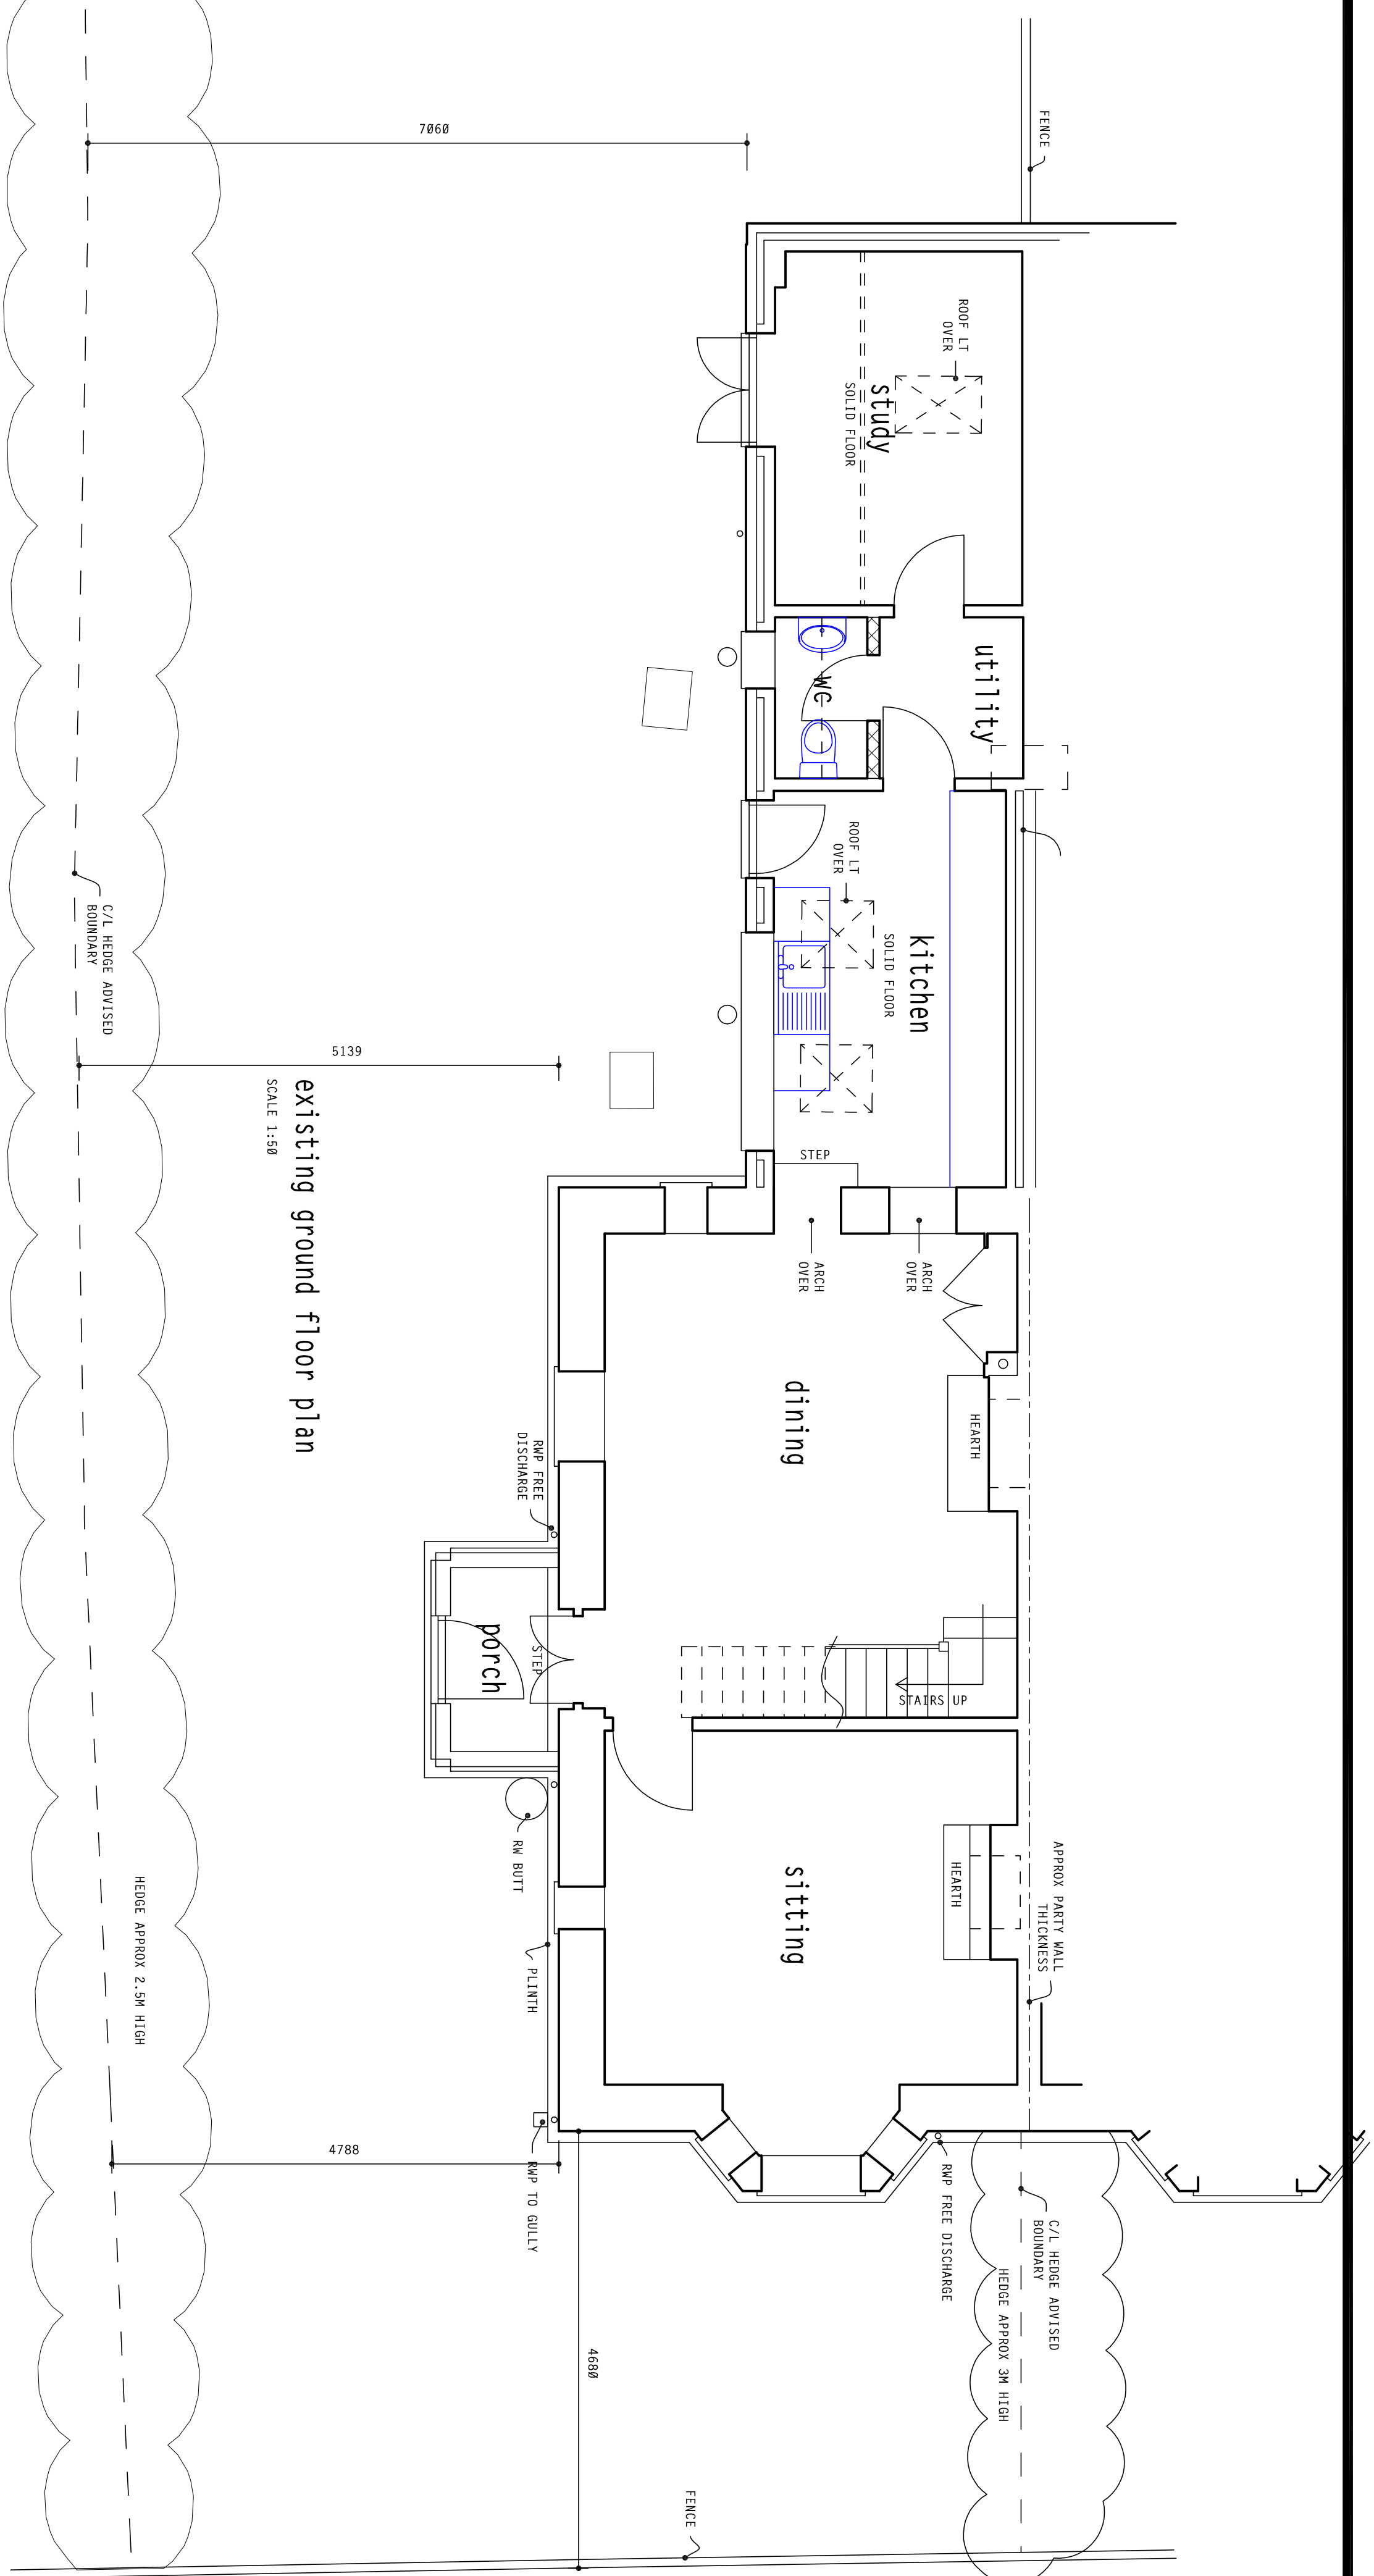


notes:			
1. this drawing is the copyright of PH Design and is not to be reproduced without consent.			
2. The contractor is to check all dimensions and levels before site works commence and/or preparation of working drawings.			
revision	date	amendment	
A	29.4.20	PLANNING DRAKING	
B	1.6.20	PLANNING APPLICATION	
C	26.8.20	PLANNING MINOR AMENDMENT	

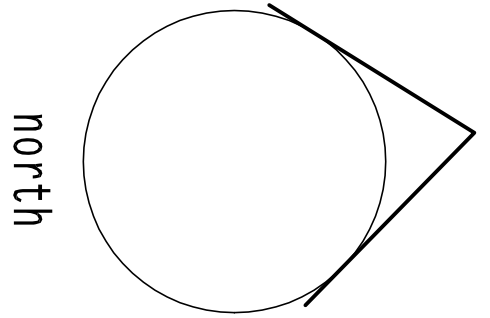


existing ground floor plan
SCALE 1:50

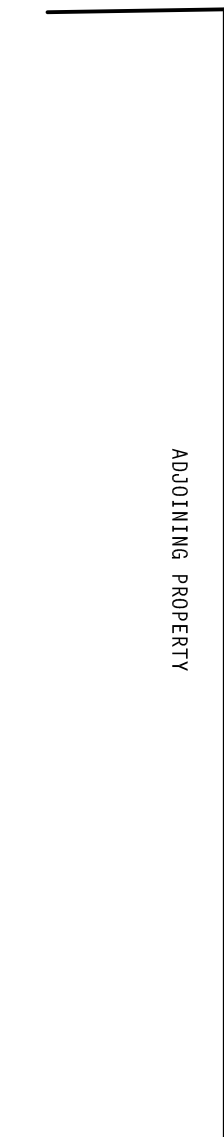

PROPOSED MINOR AMENDMENT

topographic survey
J. Brotherton & Partners

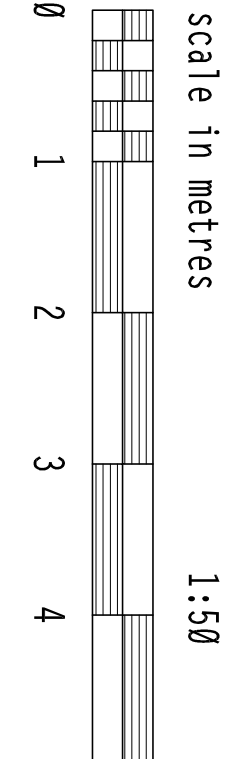


client: Mr & Mrs N. Fulcher

project: proposed alterations & additions, Murrees, Dairy Lane
Walberton BN18 0PT


PH DESIGN

architectural consultants
3 Chapel Street, Chichester
W. Sussex PO19 1BU
tel: (01243) 781760


project: 20/C05
drawing no: 1c
date: March 2020

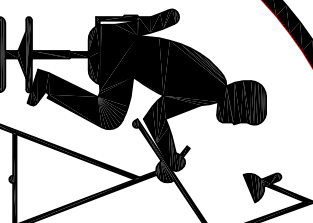


ARCHITECT COUNCIL WA53020RMA

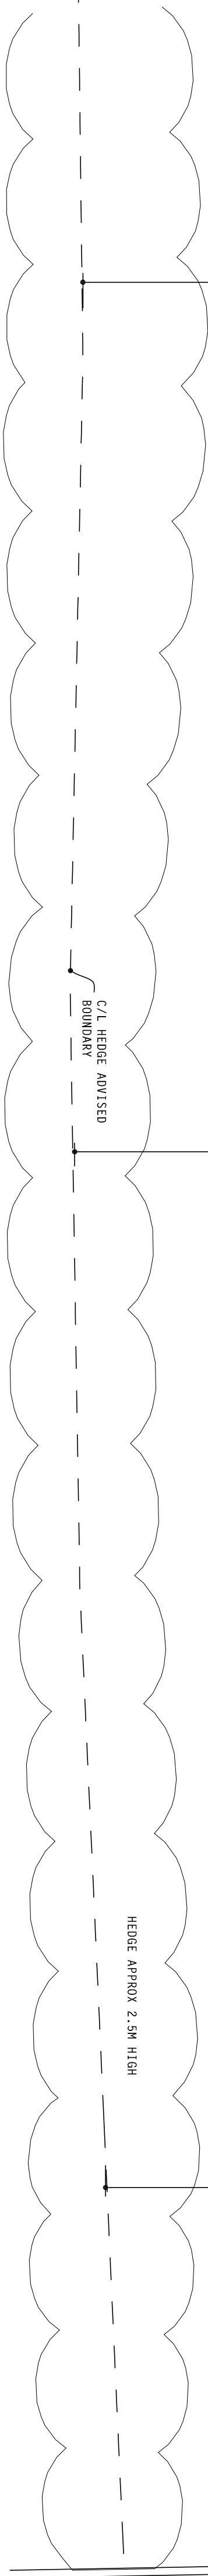


C/L HEDGE ADVISED
BOUNDARY

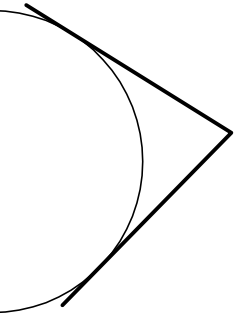


north

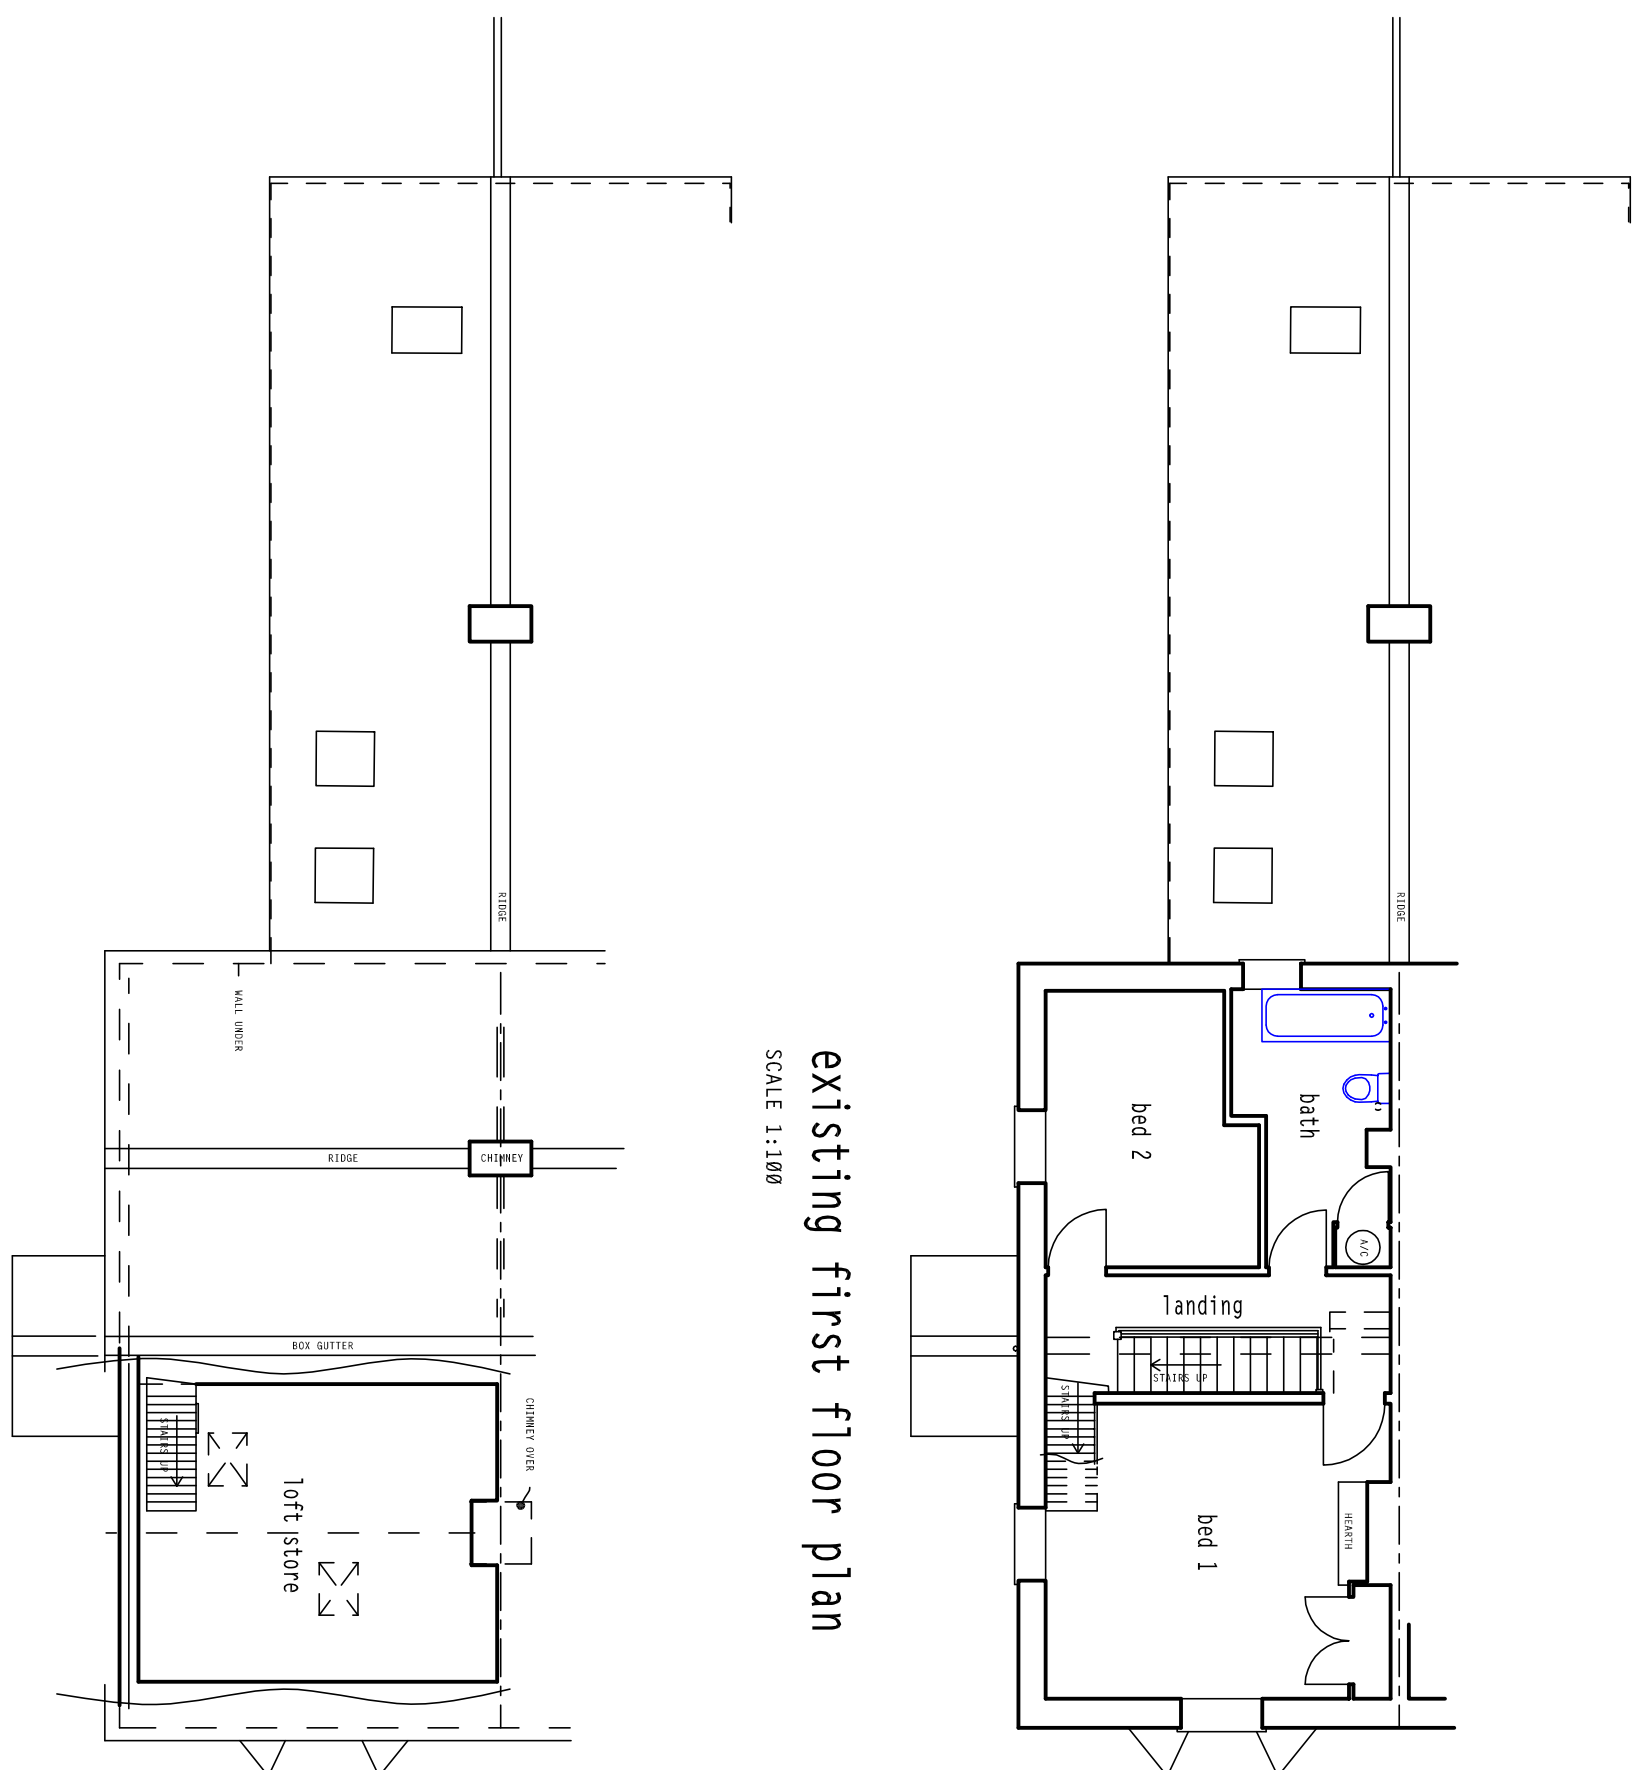

existing first floor plan
SCALE 1:100

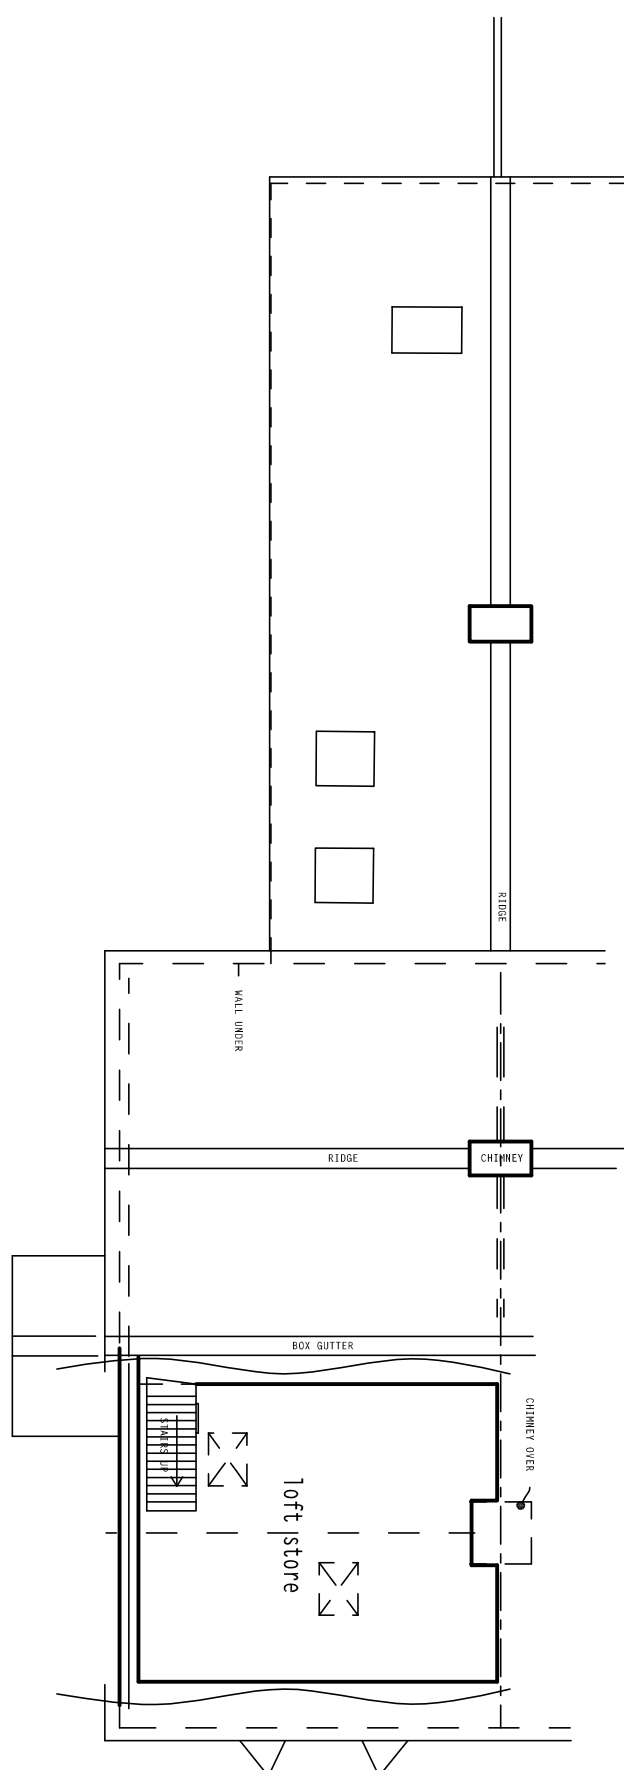

existing second floor plan
SCALE 1:100

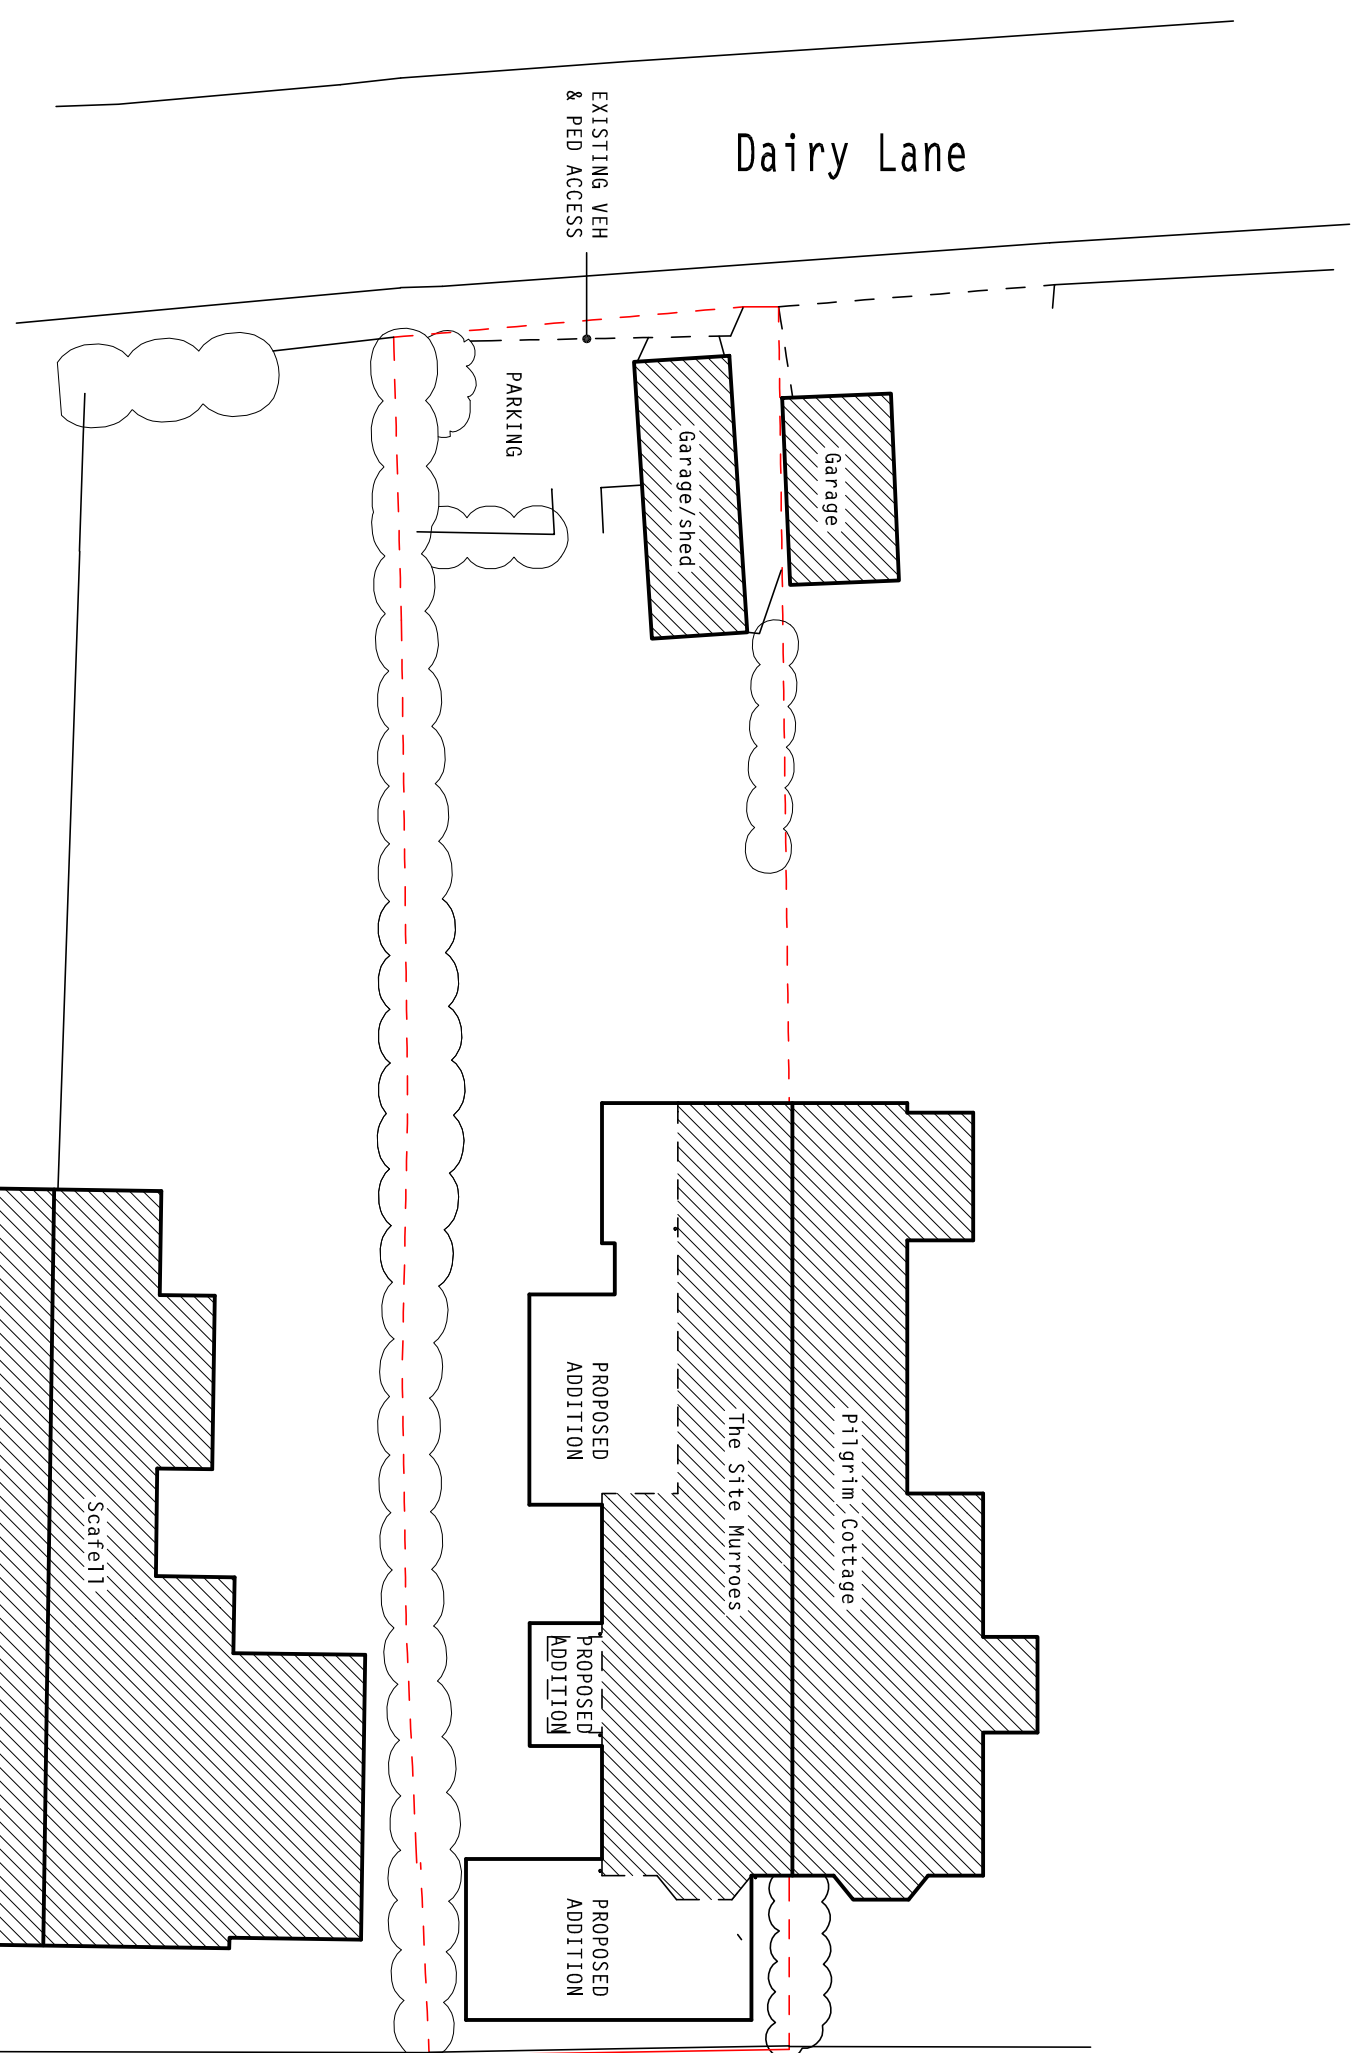

site plan
SCALE 1:200

CROWN COPYRIGHT RESERVED
OS LICENCE SR 100028458