

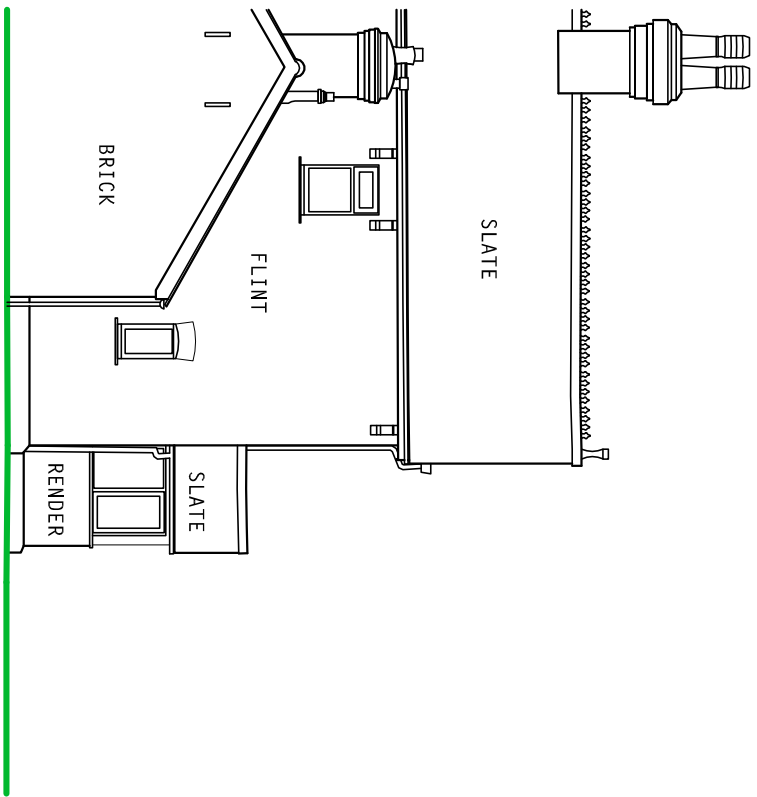


notes:
1. this drawing is the copyright of PH Design and is not to be reproduced without consent.
2. the contractor is to check all dimensions and levels before site works commence and/or preparation of working drawings.
revision date amendment


A	29.4.20	PLANNING DRAKING
B	1.6.20	PLANNING APPLICATION
C	26.8.20	PLANNING MINOR AMENDMENT

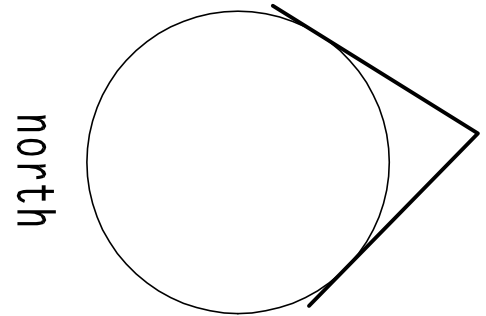


west elevation
existing elevations
SCALE 1:100

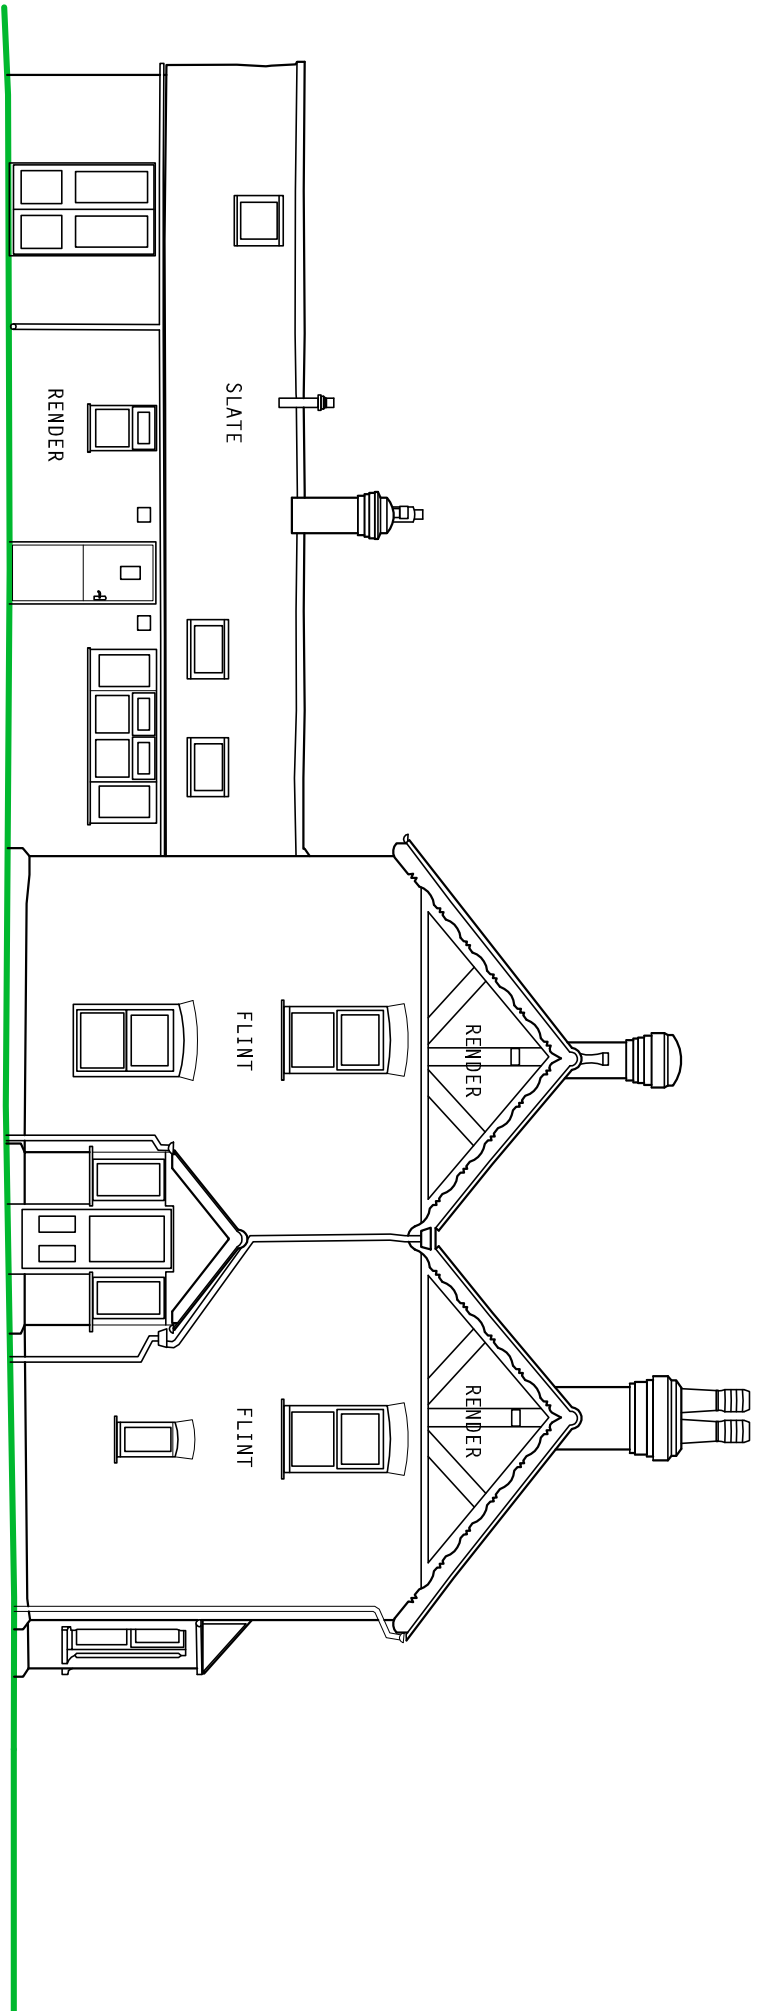


south elevation

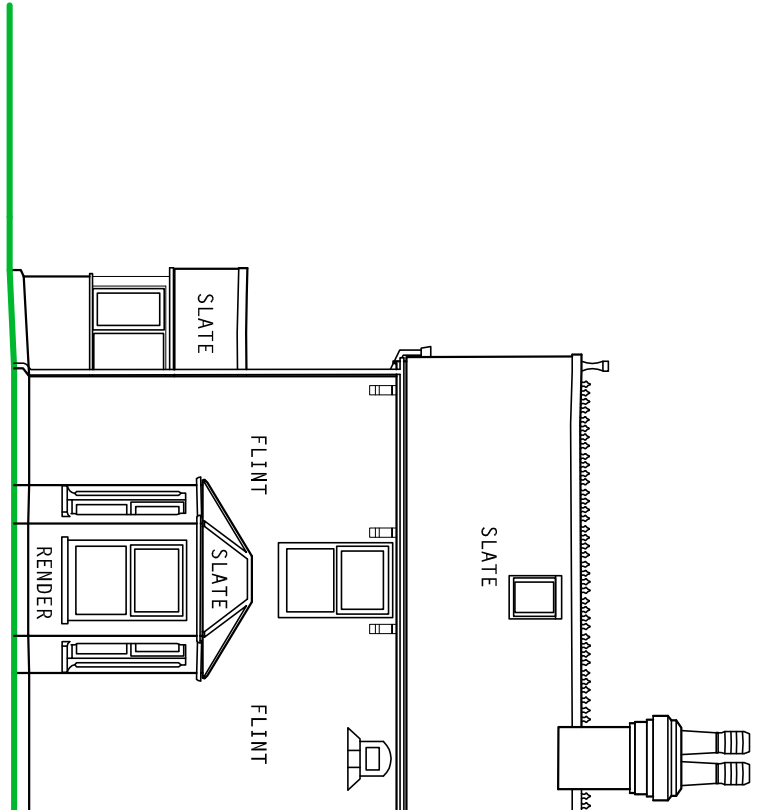


east elevation

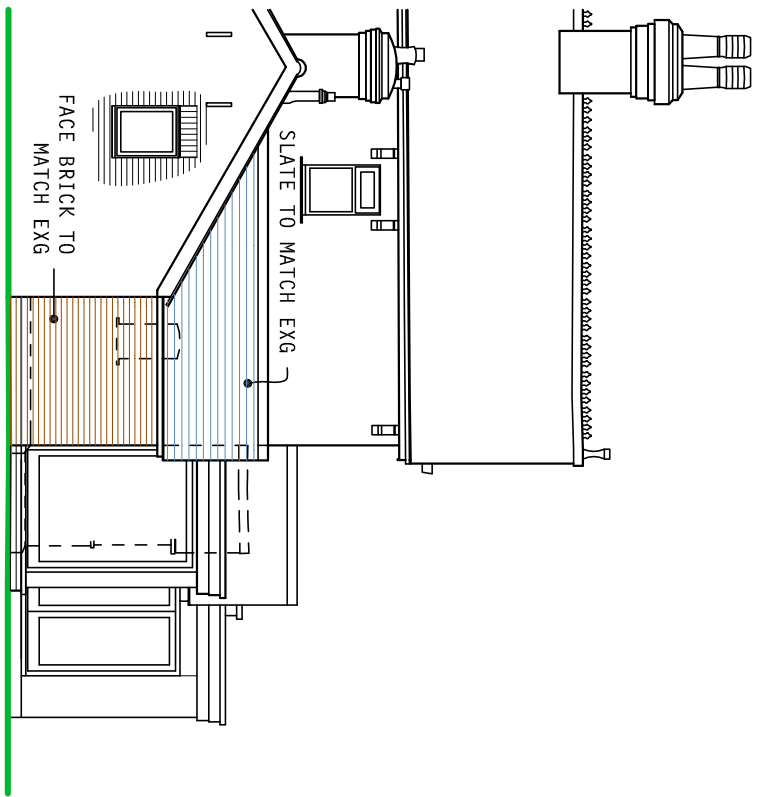


west elevation
proposed elevations
SCALE 1:100

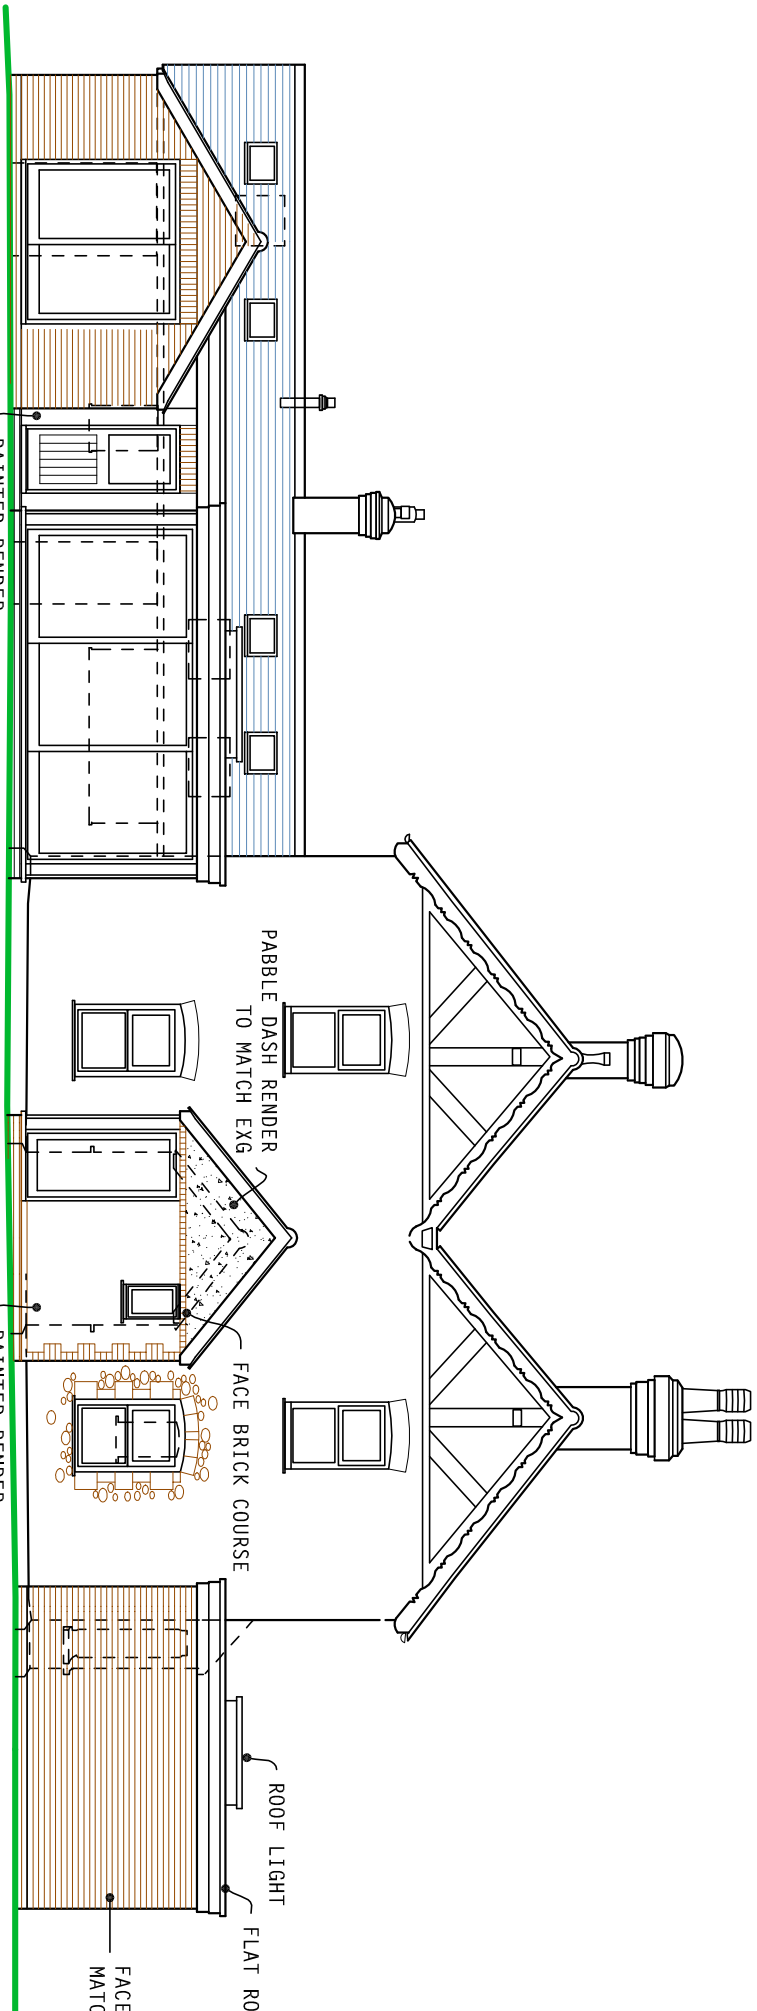

south elevation

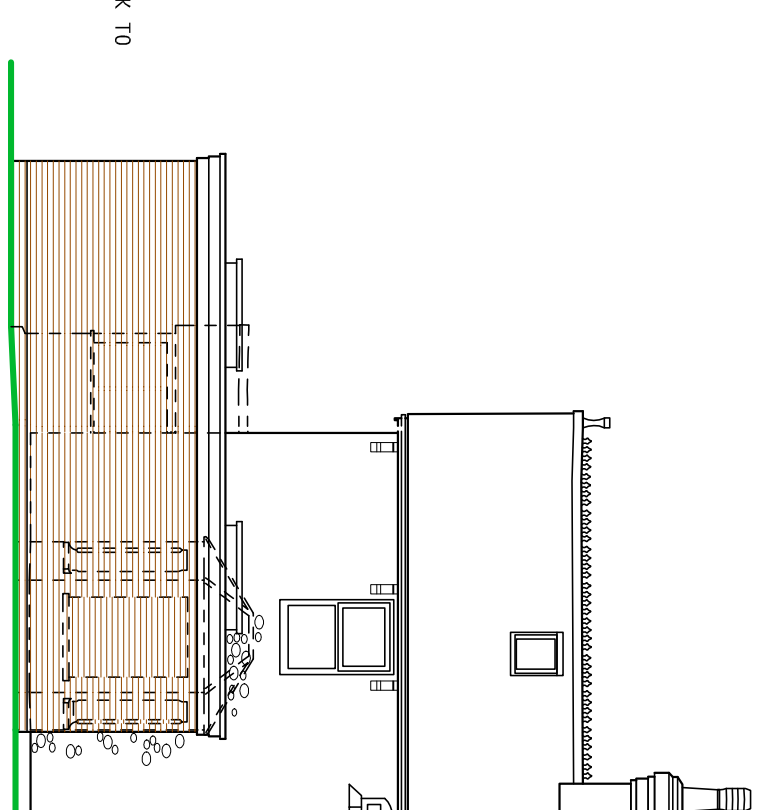


east elevation

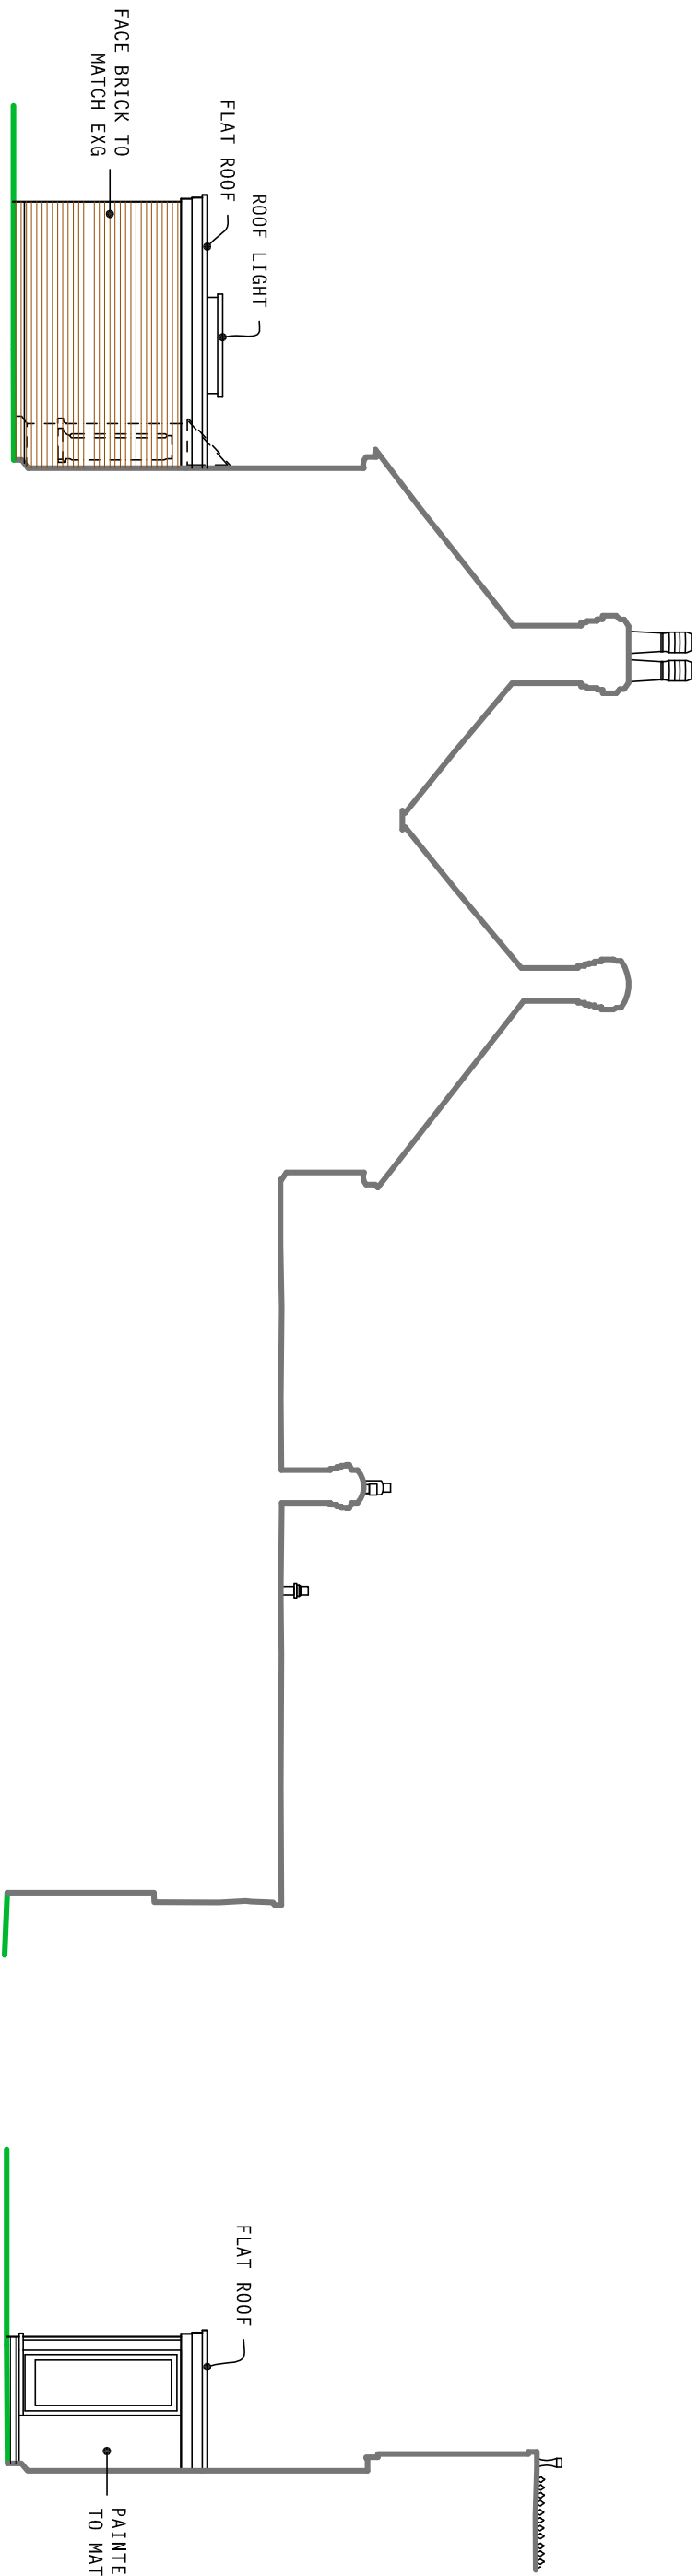

location plan
SCALE 1:1/250
CROWN COPYRIGHT ASSURED
OS LICENCE 9K 100026549

PROPOSED MINOR AMENDMENT

topographic survey
J. Brotherton & Partners

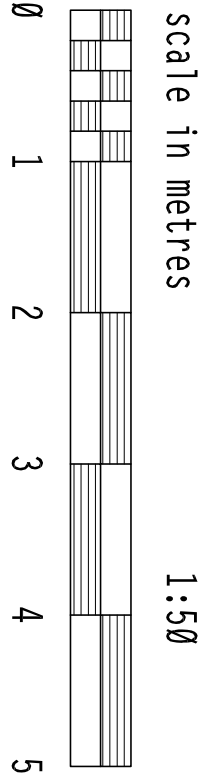


client: Mr & Mrs N. Fulcher


project: proposed alterations & additions, Murrees, Dairy Lane
Walberton BN18 0PT

PH DESIGN
architectural consultants
3 Chapel Street, Chichester
W. Sussex PO19 1BU
tel: (01243) 781760


project: 20/C05
drawing no: 3c
date: March 2020

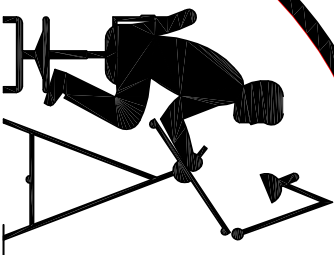

architectural consultants
3 Chapel Street, Chichester
W. Sussex PO19 1BU
tel: (01243) 781760

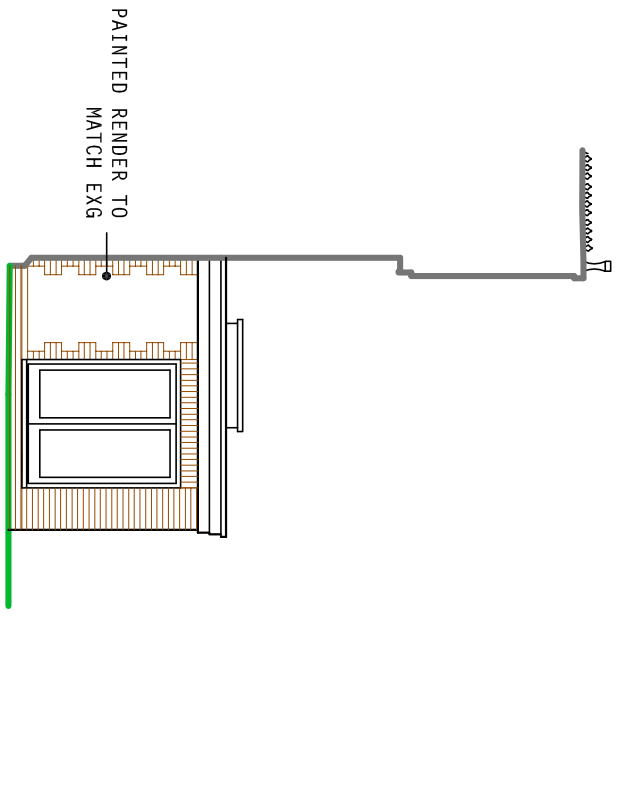

east elevation music rm
proposed elevations
SCALE 1:100

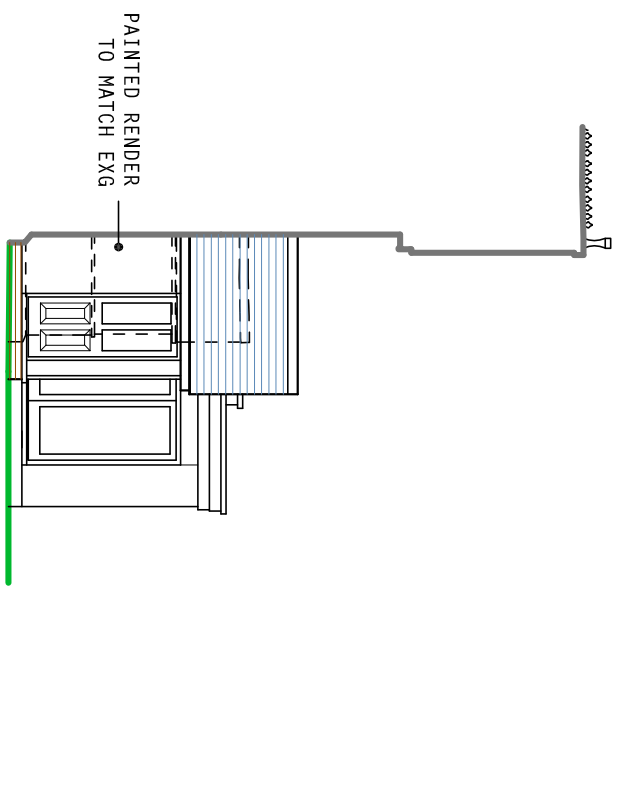

east elevation entrance
proposed elevations
SCALE 1:100

north elevation music rm
proposed elevations
SCALE 1:100

east elevation kitchen
proposed elevations
SCALE 1:100

east elevation entrance
proposed elevations
SCALE 1:100